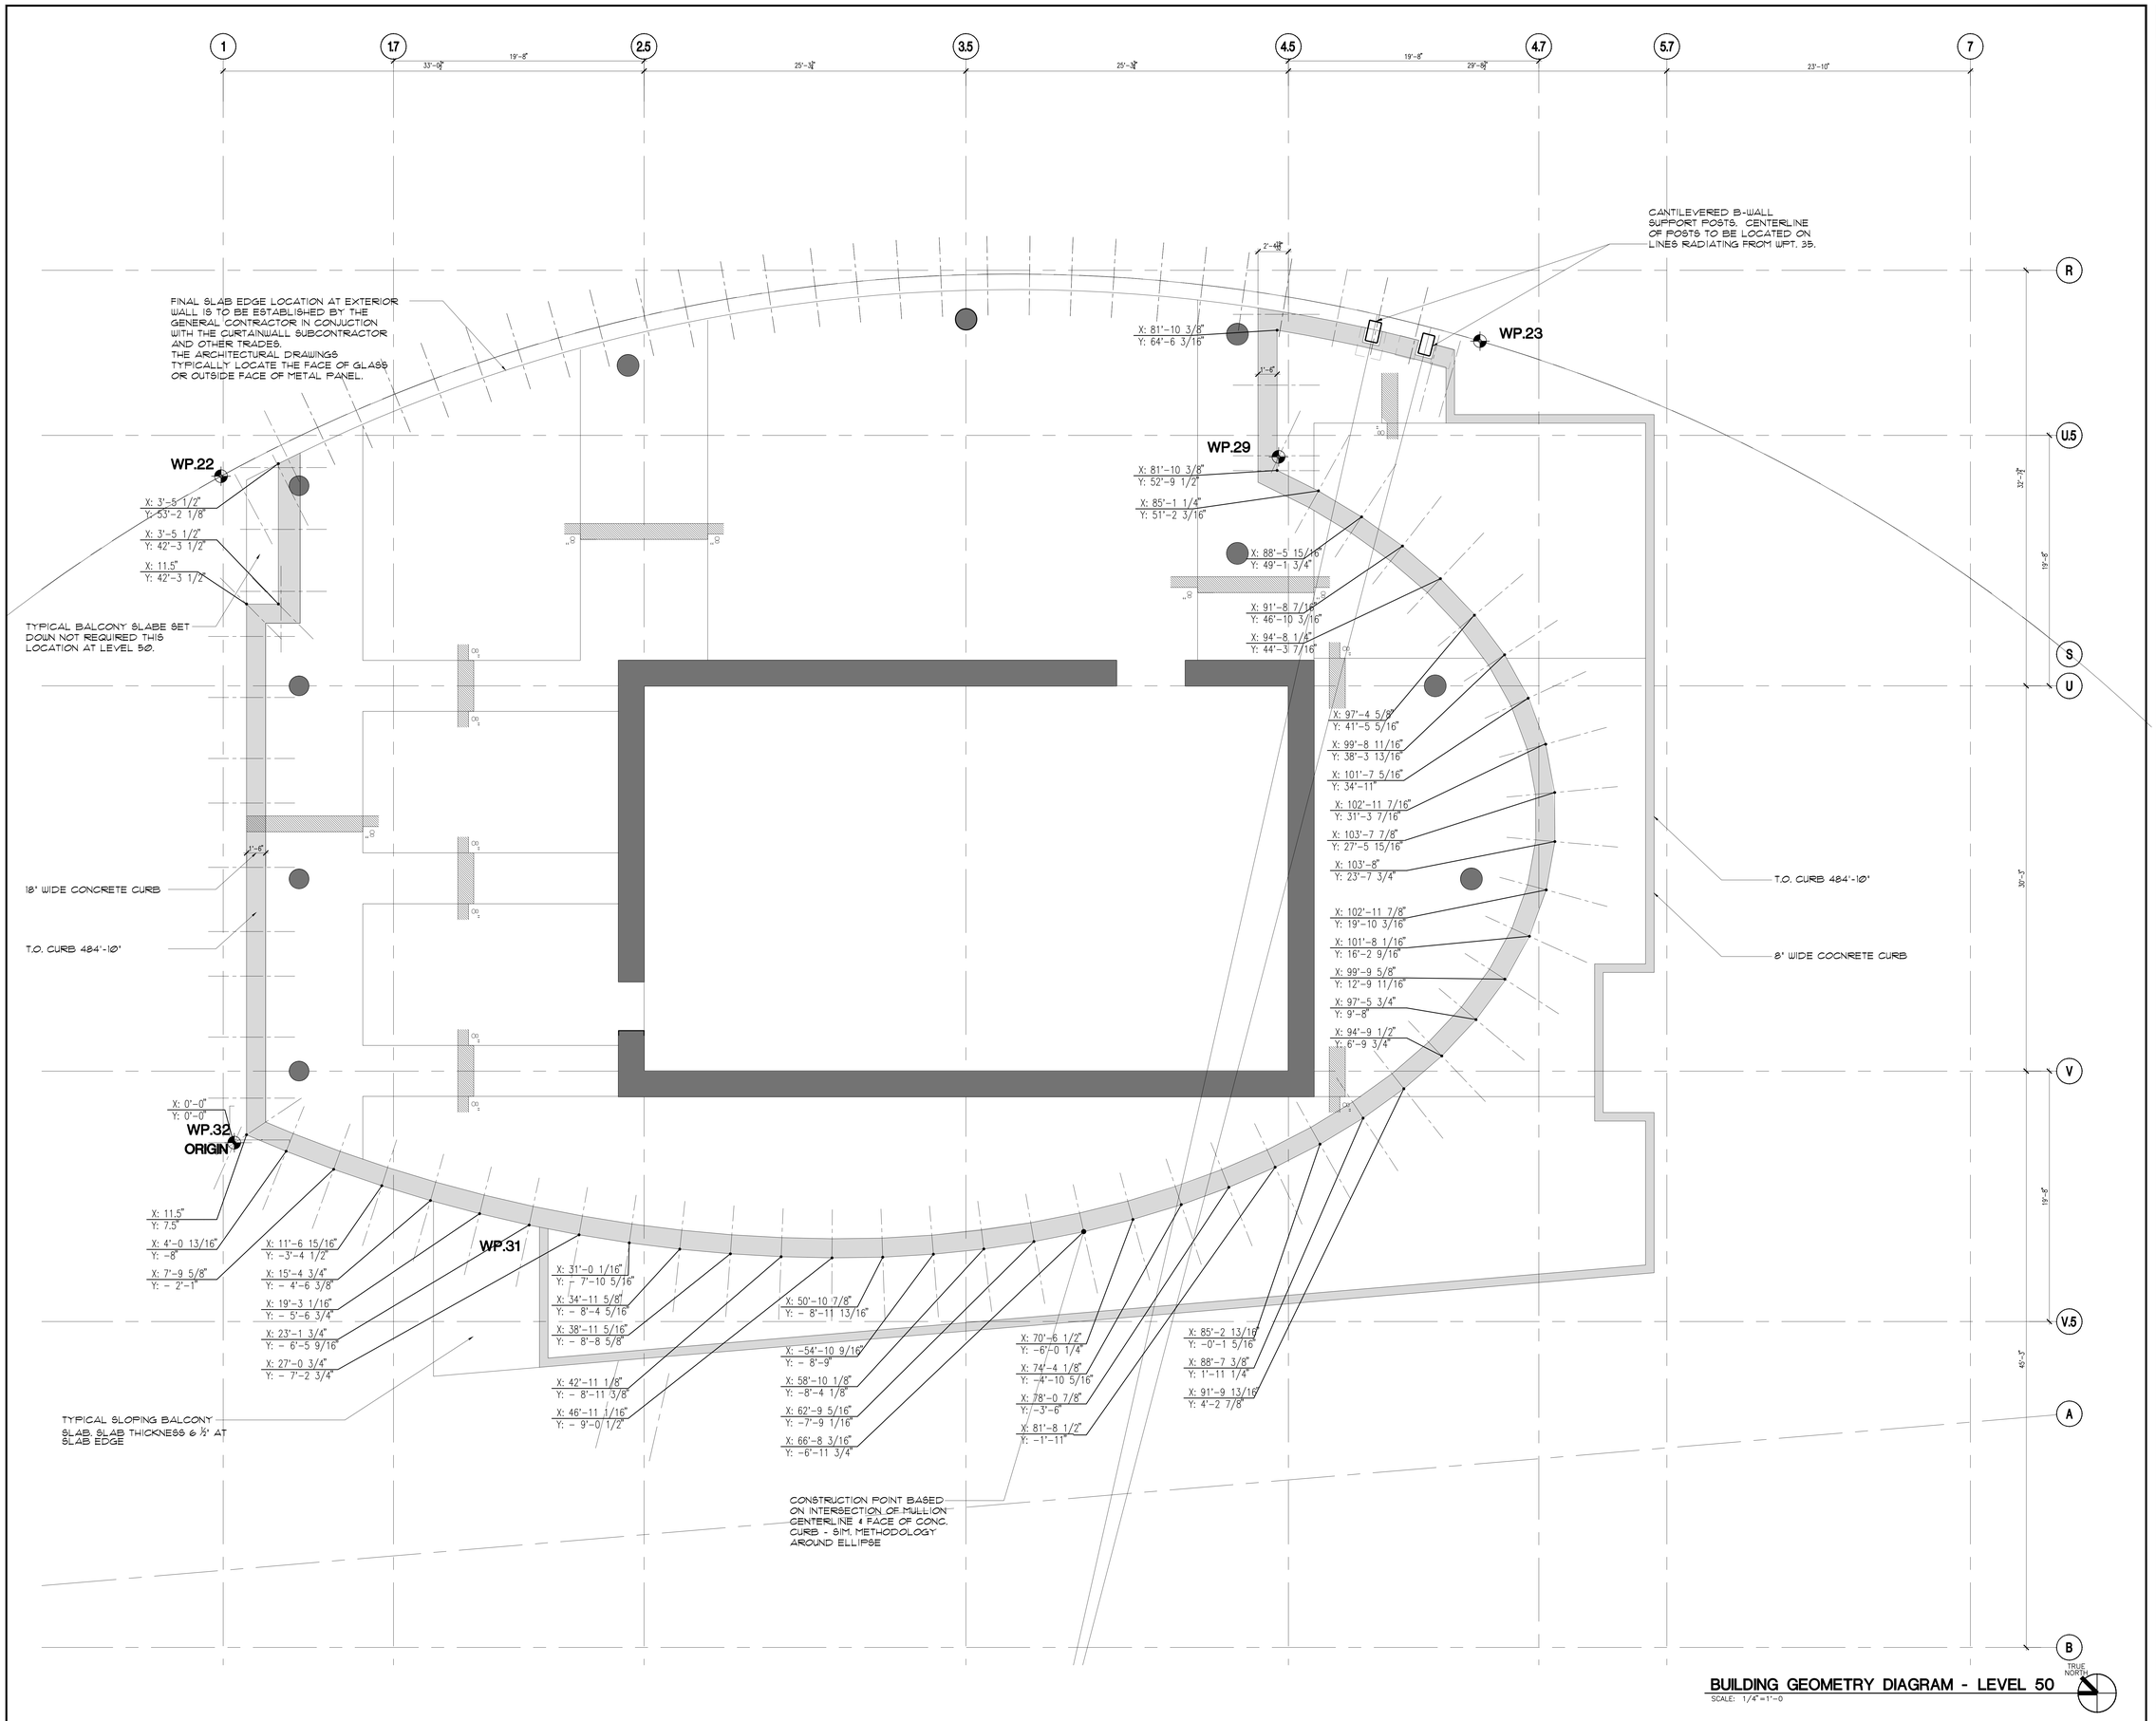

BUILDING GEOMETRY DIAGRAM - LEVEL 50

SCALE: 1/4" = 1'-0

ONE RINCON HILL

SCB

Solomon Cordwell Buenz & Associates Inc.

Architecture Planning Interior Design

625 North Michigan Avenue
Suite 800
Chicago, Illinois 60611
tel 312 896 1100 fax 312 896 1200

© 2007 Solomon Cordwell Buenz

02	9/24/2012	ARCHITECTURAL ADDENDUM NO.3
01	2/22/08	95% CONSTRUCTION DOCUMENTS

RECORD

One Rincon Hill
401 Harrison Street
San Francisco. CA
PHASE 2

BUILDING GEOMETRY DIAGRAMS LEVEL 50

Scale: AS NOTED

Drawn By: SCB

Project Number: 2006014

Sheet Number: A0.03A