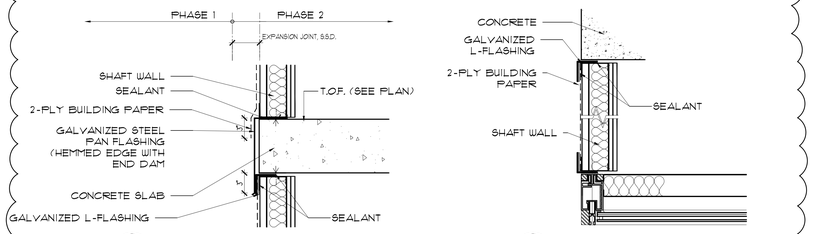

A TYP HEAD AND SILL DETAILS
SCALE: 1 1/2" = 1'-0"

B PLAN DETAIL
SCALE: 1 1/2" = 1'-0"

7 BUILDING PAPER OVER WALL AT GRIDLINE A FROM LEVEL 7 SLAB TO LEVEL 1 SLAB
SCALE: 1 1/2" = 1'-0"

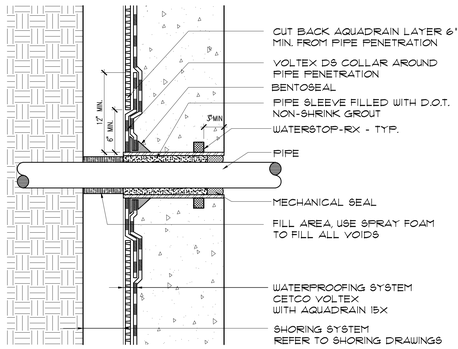

13 WATERPROOFING AT SLEEVED PENETRATION
SCALE: 1 1/2" = 1'-0"

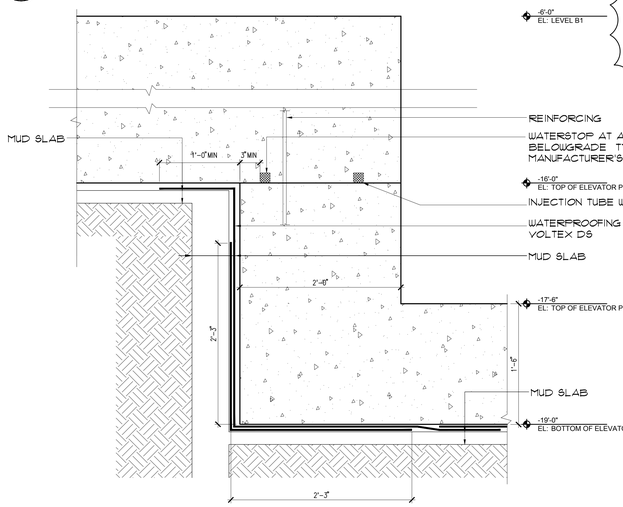

DETAIL DELETED
SEE 5/A1.20

12 ELEVATOR PIT FOR ELEVATOR #12 WATERPROOFING
SCALE: 1 1/2" = 1'-0"

10 WATERPROOFING SYSTEM AT TYPE V1 E.J. COVER
SCALE: 1 1/2" = 1'-0"

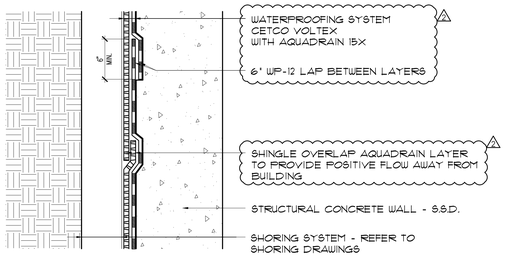

8 TYPICAL WATERPROOFING LAP JOINT
SCALE: 1 1/2" = 1'-0"

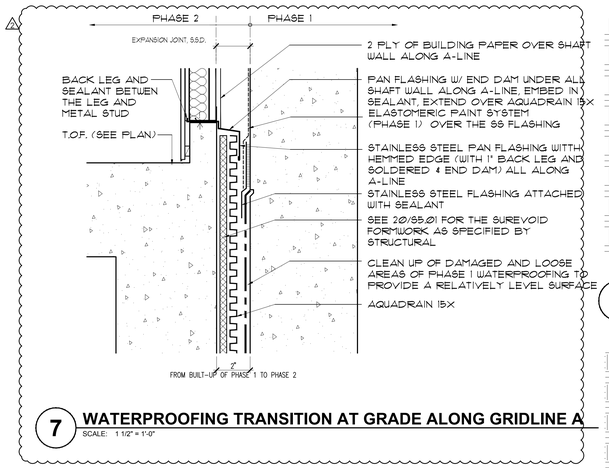

7 WATERPROOFING TRANSITION AT GRADE ALONG GRIDLINE A
SCALE: 1 1/2" = 1'-0"

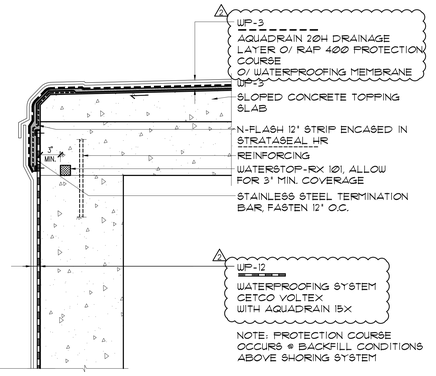

6 WALL/SUSPENDED SLAB TRANSITION
SCALE: 1 1/2" = 1'-0"

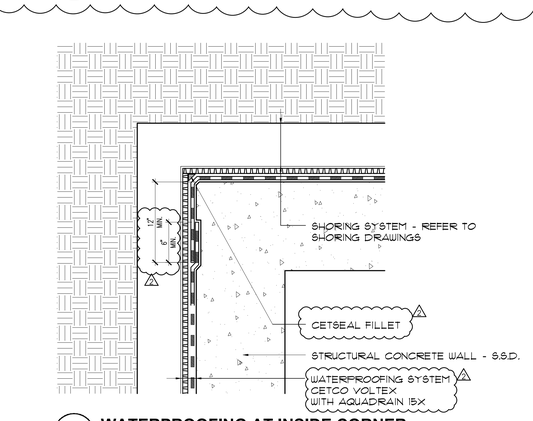

9 WATERPROOFING AT INSIDE CORNER
SCALE: 1 1/2" = 1'-0"

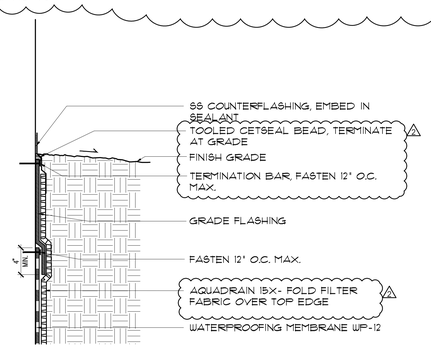

11 WATERPROOFING TRANSITION AT GRADE
SCALE: 1 1/2" = 1'-0"

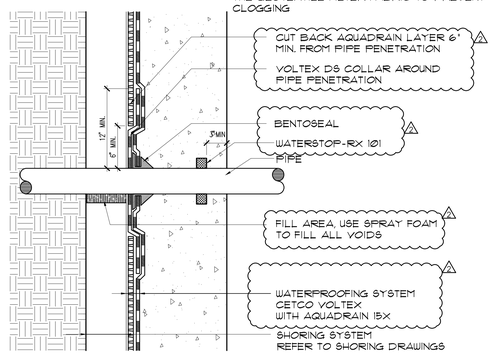

5 WATERPROOFING AT PENETRATION
SCALE: 1 1/2" = 1'-0"

NOTE: ALL PENETRAION TO BE GROUTED. A MIN. OF 6" IS REQUIRED BETWEEN PENETRATIONS TO ENSURE PROPFER DETAILING. AVOID PLACEMENT OF MULTIPLE PENETRATIONS. PERFORATED PIPES RAPPED AND LINKED W/ THE GEOTEXTILE FILTER FABRIC TO PREVENT CLOGGING

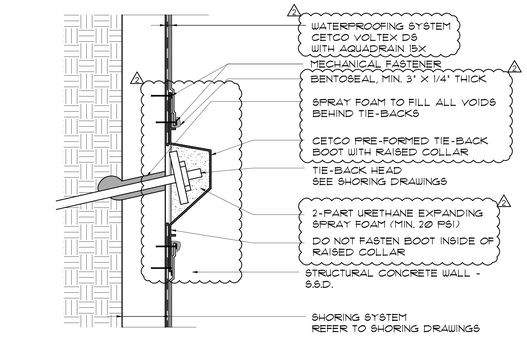

4 WATERPROOFING AT TIE-BACK AND SOIL NAIL HEAD
SCALE: 1 1/2" = 1'-0"

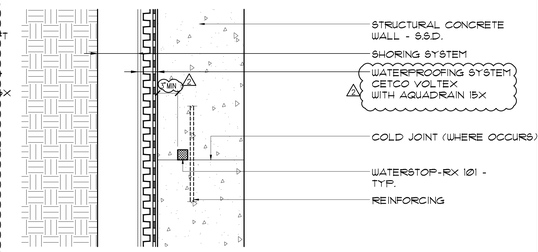

3 TYPICAL BELOW GRADE WATERPROOFING SYSTEM
SCALE: 1 1/2" = 1'-0"

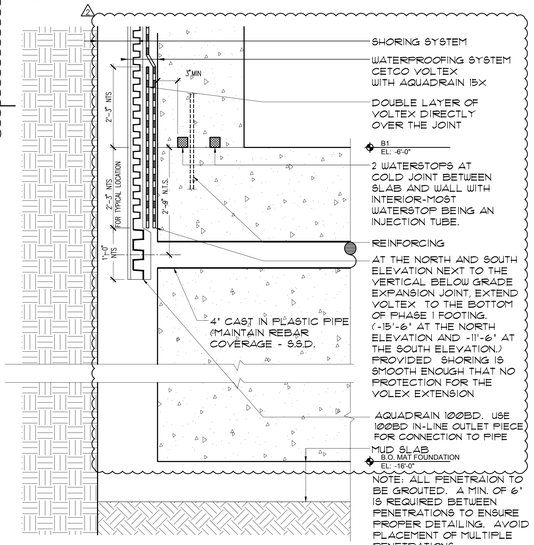

2 MAT FOUNDATION WATERPROOFING - TYP.
SCALE: 1 1/2" = 1'-0"

DETAIL DELETED

1 REBAR STEEL SUPPORT FOR STRUCTURAL SHOTCRETE FOUNDATIONS
SCALE: 1 1/2" = 1'-0"

GENERAL NOTE: CONTRACTOR TO PREPARE FLOOR PER ACOUSTICAL UNDERLAYMENT MFR'S RECOMMENDATIONS TO MAINTAIN REQUIRED IIC PERFORMACE OF MATERIAL

ONE RINCON HILL

SCB

Solomon Cordwell Buenz & Associates Inc.
Architecture Planning Interior Design
625 North Michigan Avenue
Suite 800
Chicago, Illinois 60611
tel 312 896 1100 fax 312 896 1200

© 2007 Solomon Cordwell Buenz

03	8/24/2012	ARCHITECTURAL ADDENDUM NO.3
02	3/31/08	ADDENDUM NO. 1
01	2/22/08	95% CONSTRUCTION DOCUMENTS
RECORD		

One Rincon Hill
401 Harrison Street
San Francisco. CA
PHASE 2

WATERPROOFING DETAILS

Scale: AS NOTED	Sheet Number: A1.10
Drawn By: SCB	
Project Number: 2006014	