LEVEL THREE - SOUTH EAST

FINISHED FLOOR ELEVATION=50'-0" (U.N.O.)

TOP OF STEEL ELEVATION +14'-5 3/4" (U.N.O.)

SECTION A-A
SCALE: 3/8"=1'-0"
SCALE: 3/8"=1'-0" LOOKING WEST

SECTION B-B
SCALE: 3/8"=1'-0"
SCALE: 3/8"=1'-0" LOOKING WEST

SECTION C-C
SCALE: 3/8"=1'-0"
SCALE: 3/8"=1'-0" LOOKING NORTH

SHEET NOTES

DIFFUSER IN SLOPED SOFFIT

DETAIL '1'

DETAIL '2'

DETAIL '3'

DETAIL '4'

END VIEW

TOP VIEW

INSERTION=(0,0)

KEY PLAN

"PROJECT RECORD DRAWING"

NOTES

1. ELEVATIONS INDICATED ON THIS DRAWING ARE TO BOTTOM OF DUCT. ALLOWANCE SHALL BE MADE FOR TRANSVERSE CONNECTORS, REINFORCING AND EXTERIOR INSULATION WHEN COORDINATING ELEVATIONS.

ABBREVIATIONS

AD, AP	ACCESS DOOR, ACCESS PLATE	S & D	S & DRIVE CONNECTOR
BL, BOTT	BOTTOM	S-H	SPIN-IN FITTING
C, CN	CENTERLINE	SLV	SLEEVE
D, DN	DOWN	SP	STATIC PRESSURE
F, FTM	FEMALE	T	TEE
FD	FIRE DAMPER	TDC	TRANSVERSE DUCT CONNECTOR
FI	FLANGE IN	TH	THROAT
FO	FLANGE OUT	TFTG	TRANSITION FITTING
FOB	FLAT ON BOTTOM	TR	TURNING RADIUS
FOS	FLAT ON SIDE	UP	UP
FOT	FLAT ON TOP	V	VERTICAL
H	HORIZONTAL	VD	VOLUME DAMPER
M	MALE	W	WITH
OFFSET	OFFSET	WG	WATER GAUGE
RADIUS	RADIUS	X	MALE INDICATOR
		Y	FEMALE INDICATOR

SYMBOL LEGEND

SYMBOL	DESCRIPTION
	FIRE DAMPER OR COMBINATION FIRE/SMOKE DAMPER WITH DPAL
	MANUAL VOLUME DAMPER WITH DPAL OR QUADRANT TYPE REGULATOR
	MANUAL VOLUME DAMPER WITH CEILING MOUNTED CONCEALED REGULATOR
	MOTORIZED DAMPER
	DUCTWORK ACCESS DOOR OR ACCESS PLATE
	DUCTWORK PIECE NO.
	DUCTWORK SIZE
	TOP OF DUCT/BOTTOM OF DUCT ELEVATION INDICATOR

MATERIAL LISTS

NO.	DESCRIPTION	DATE
#1A	+24wg SUPPLY AIR DUCTWORK UP FROM BOXES POS. 1-61	11-26-10
#1B	+24wg SUPPLY AIR DUCTWORK UP FROM BOXES POS. 1-131	11-26-10
#1C	+24wg SUPPLY AIR DUCTWORK UP FROM BOXES POS. 1-181	11-26-10
#1D	+24wg SUPPLY AIR DUCTWORK UP FROM BOXES POS. 1-241	3-7-11
#1P	PURCHASED SPIRAL & DUCTWORK POS. 1-42P	11-26-10
#1PP	PURCHASED SPIRAL & DUCTWORK(LIST #1D) POS. 43P-48P	3-7-11
#1TAG	AIRCANS POS. 1-41, 1A-3A	5-17-11

REVISIONS

NO.	DESCRIPTION	DATE
12	AS-BUILT RECORD DRAWING	5-4-12

SHEET METAL CONTRACTORS & FABRICATORS
HARRIS & HART

HARRIS & HART INC.
1759 WEST 1200 SOUTH
OGDEN, UTAH. 84404
PHONE: (801) 731-0577
FAX NO: (801) 731-0580
WEBSITE: WWW.HARRIS-HART.COM
E-MAIL TO DETAILING DEPARTMENT:
ttaylor@harris-hart.com


JOB NO: 9507 PAY ITEM: 67

PROJECT:
CHILDRENS HOSPITAL
ORANGE, CA

TITLE:
LEVEL THREE AREA A
HVAC SYSTEM LAYOUT

REFERENCE DRAWINGS
ARCH:A3.3A STRUCT: S2.4A MECH: M3.3A

BY: BP
DRAWING NO.
DATE: 1-27-10
67 OF 115
SCALE: 3/8"=1'-0"

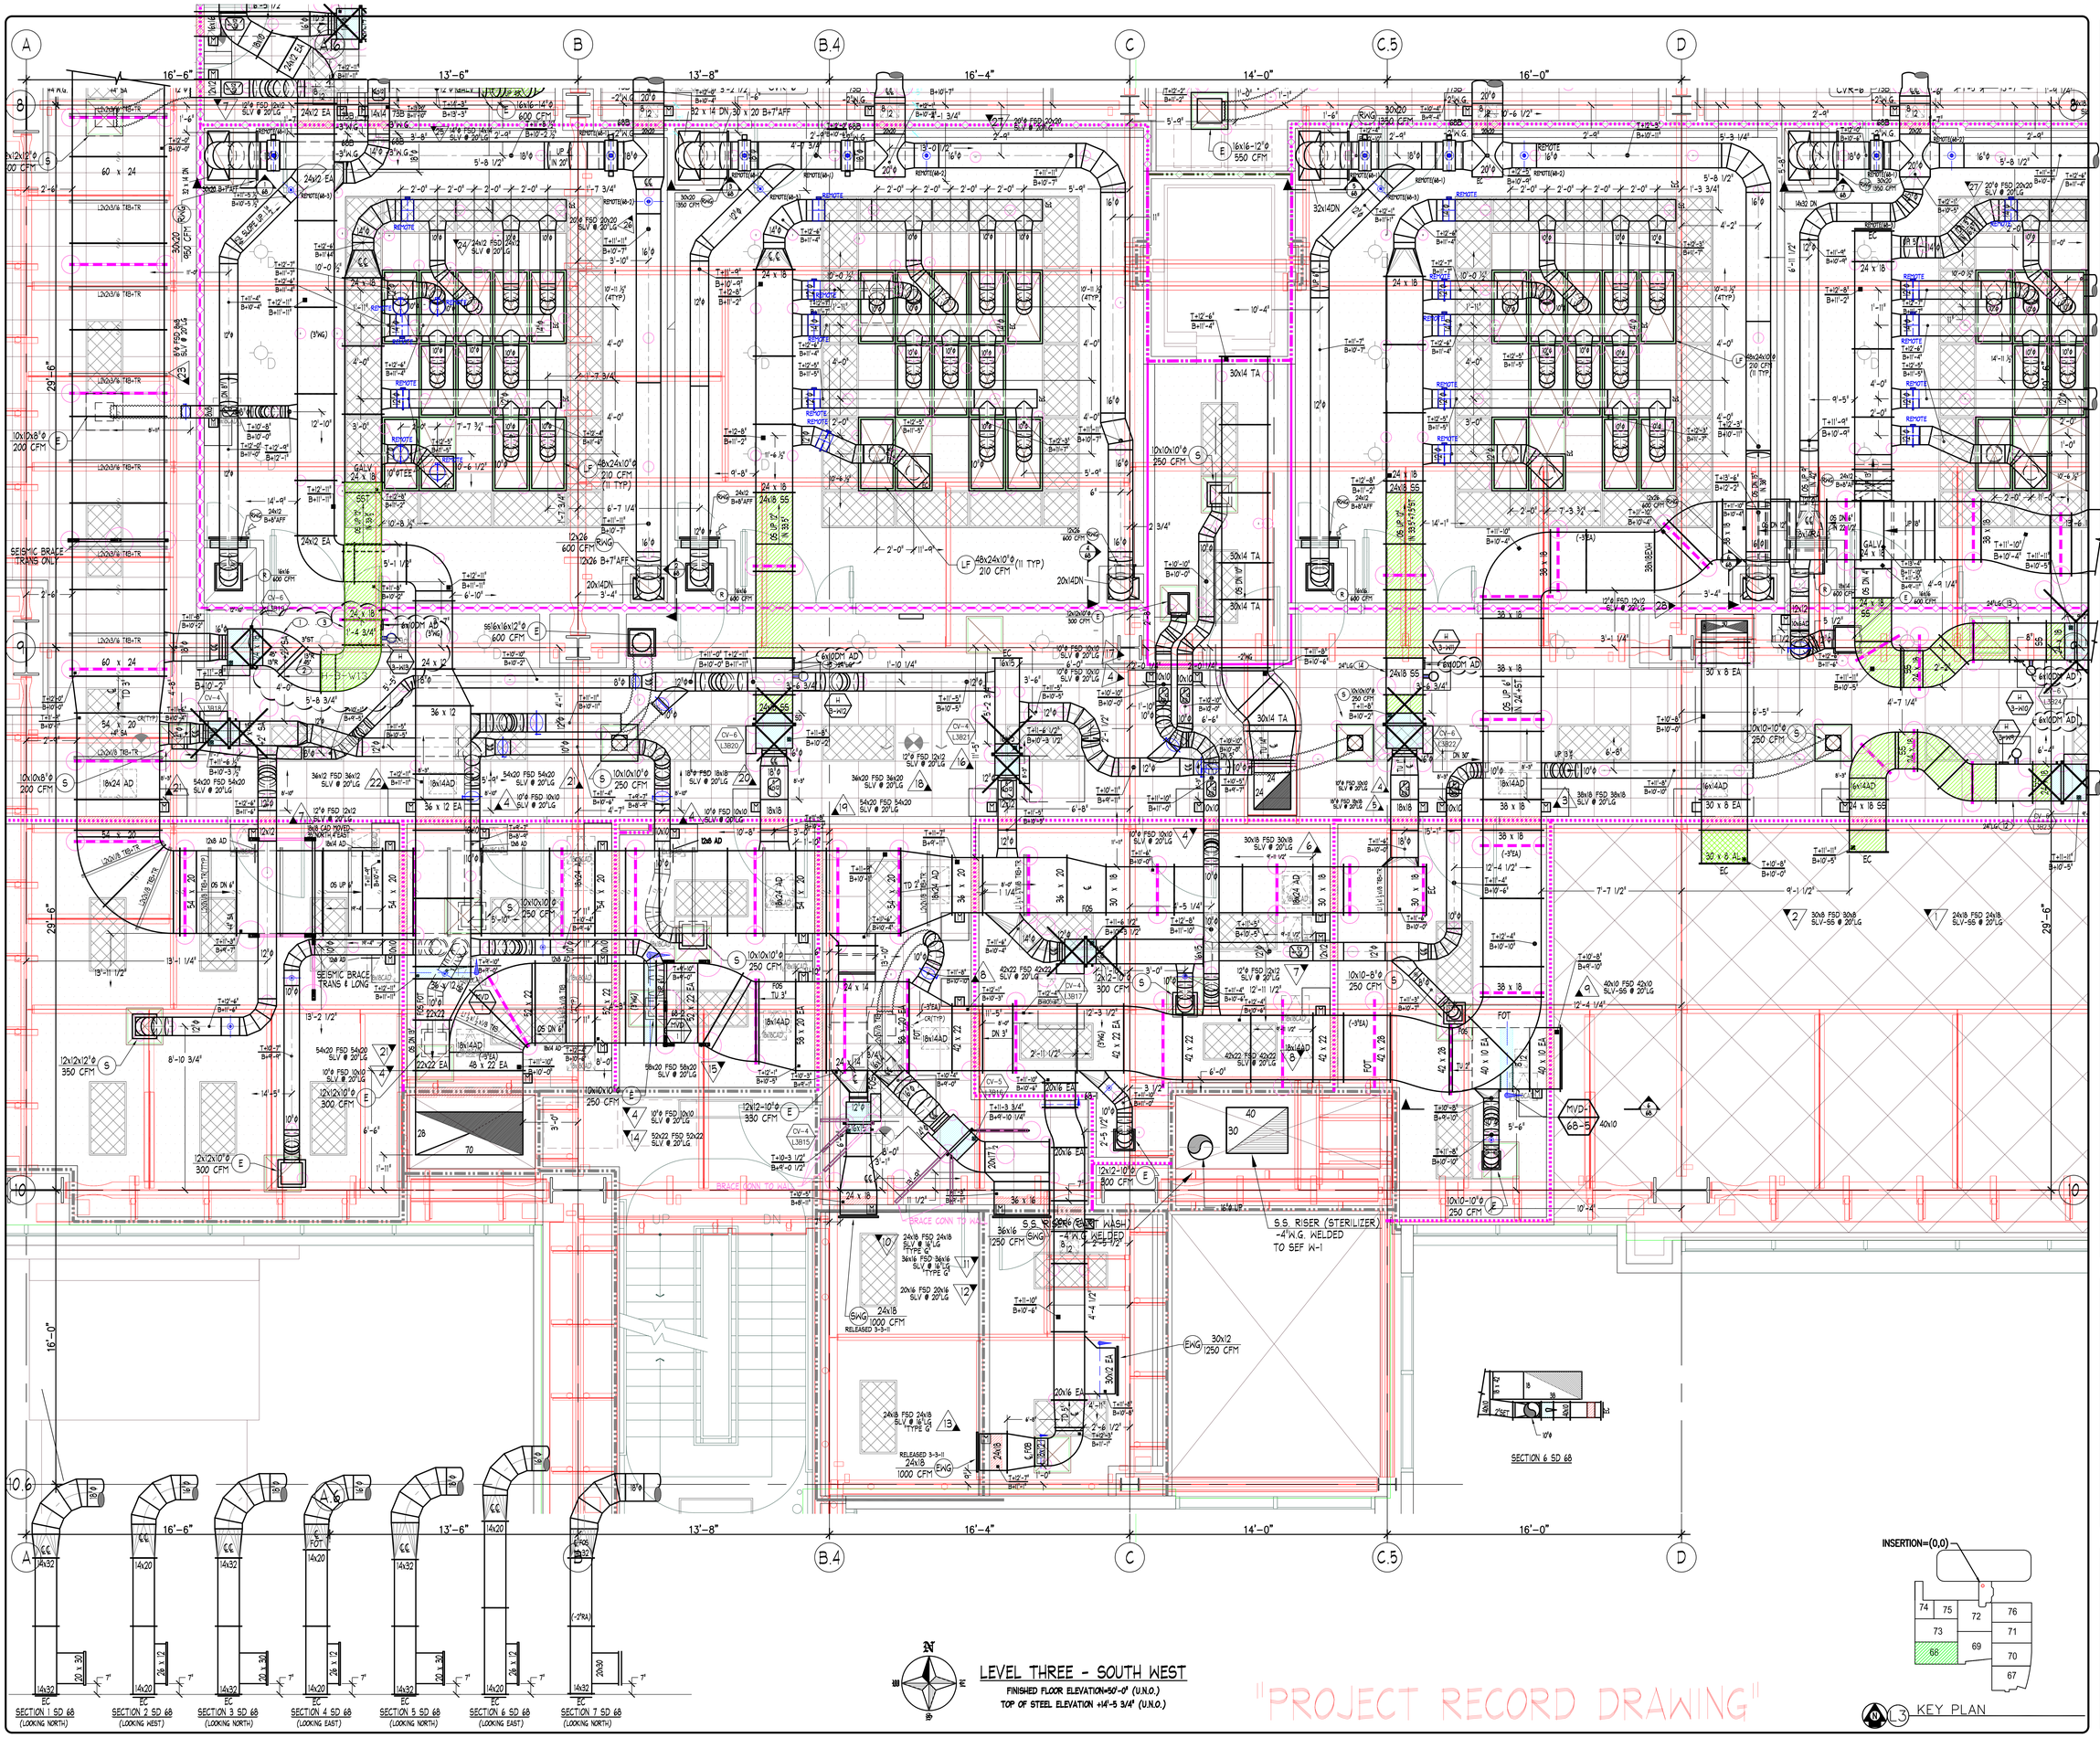

NOTES

1. ELEVATIONS INDICATED ON THIS DRAWING ARE TO THE DUCT BODY. ALLOWANCES MUST BE MADE FOR INSULATION, LINING, REINFORCING AND EXTERIOR INSULATION WHEN COORDINATING ELEVATIONS.

ABBREVIATIONS

AD, AP	ACCESS DOOR, ACCESS PLATE	S & D	S & DRIVE CONNECTOR
B, BOTT	BOTTOM	SJ	SLIP JOINT FITTING
C, CL	CENTERLINE	SLIP	SLIDER
D, DN	DOWN, DUCTWORK CONNECTION	SP	STATIC PRESSURE
DM	DAMPER	TOP	TOP
EA	EACH	TC	TEMPERATURE DUCT CONNECTION
FD	FIRE DAMPER	TH	THROAT
FL	FLANGE IN	TRANS	TRANSITION FITTING
FSD	FLAT SIDE, BOTTOM	TV	UP SWING VANES
FTS	FLAT ON SIDE	U	U VERTICAL
FOT	FLAT ON TOP	V	VOLUME DAMPER
H	HORIZONTAL	WD	WATER GAUGE
M	MALE	WG	WALE INDICATOR
OFFSET	OFFSET	↑F	FEMALE PROGRESS
RADIUS	RADIUS	↓M	MALE

SYMBOL LEGEND

SYMBOL	DESCRIPTION
	FIRE DAMPER OR COMBINATION
	FIRE/SMOKE DAMPER NO.
	MANUAL VOLUME DAMPER WITH QUADRANT REGULATOR
	MANUAL VOLUME DAMPER WITH CEILING MOUNTED CONCEALED REGULATOR
	MOTORIZED DAMPER
	DUCTWORK ACCESS DOOR OR ACCESS PLATE
	DUCTWORK PIECE NO.
	DUCTWORK SIZE
	TOP OF DUCT/BOTTOM OF DUCT ELEVATION INDICATOR

MATERIAL LISTS

NO.	DESCRIPTION	DATE
66A	4"WG SUPPLY AIR DUCTWORK UP FROM BOXES PCS 1-30	1-25-11
66B	3'-1 1/2"WG EXHAUST & RETURN AIR DUCTWORK PCS 1-85	1-25-11
66C	2"WG SUPPLY DUCTWORK ON FROM BOXES PCS 1-4	1-25-11
66D	2"WG(5.5"), PCS(1-5,2"WG GALV(4-09,-2"WG 20-48,-3"WG 44-72	4-8-11
66P	PURCHASED SPIRAL & DUCTWORK	4-8-11
66PC	PURCHASED SPIRAL & DUCTWORK(ASSOCIATED W/LIST 66D)	4-8-11
66AC	ARCINS PCS 1-5, 9-7	5-17-11
66E	+2"WG GALV PCS 1-26, -2"WG 27	10-28-11
66PA	PURCHASED -2"WG PCS 92-96	10-28-11

REVISIONS

NO.	DESCRIPTION	DATE
9	AS-BUILT RECORD DRAWING	5-11-12

HARRIS & HART INC.
1759 WEST 1200 SOUTH
OGDEN, UTAH. 84404
PHONE: (801) 731-0577
FAX NO: (801) 731-0580
WEBSITE: WWW.HARRIS-HART.COM
E-MAIL TO DETAILING DEPARTMENT:
ttaylor@harris-hart.com

JOB NO: 9507 PAY ITEM: 68

PROJECT:
CHILDRENS HOSPITAL
ORANGE, CA

TITLE:
LEVEL THREE AREA D
HVAC SYSTEM LAYOUT


REFERENCE DRAWINGS
ARCH:A3.30 STRUCT: S2.48 MECH:M3.30

BY:

DATE: 1-27-10

SCALE: 3/8"=1'-0"

DRAWING NO.
68 OF 115

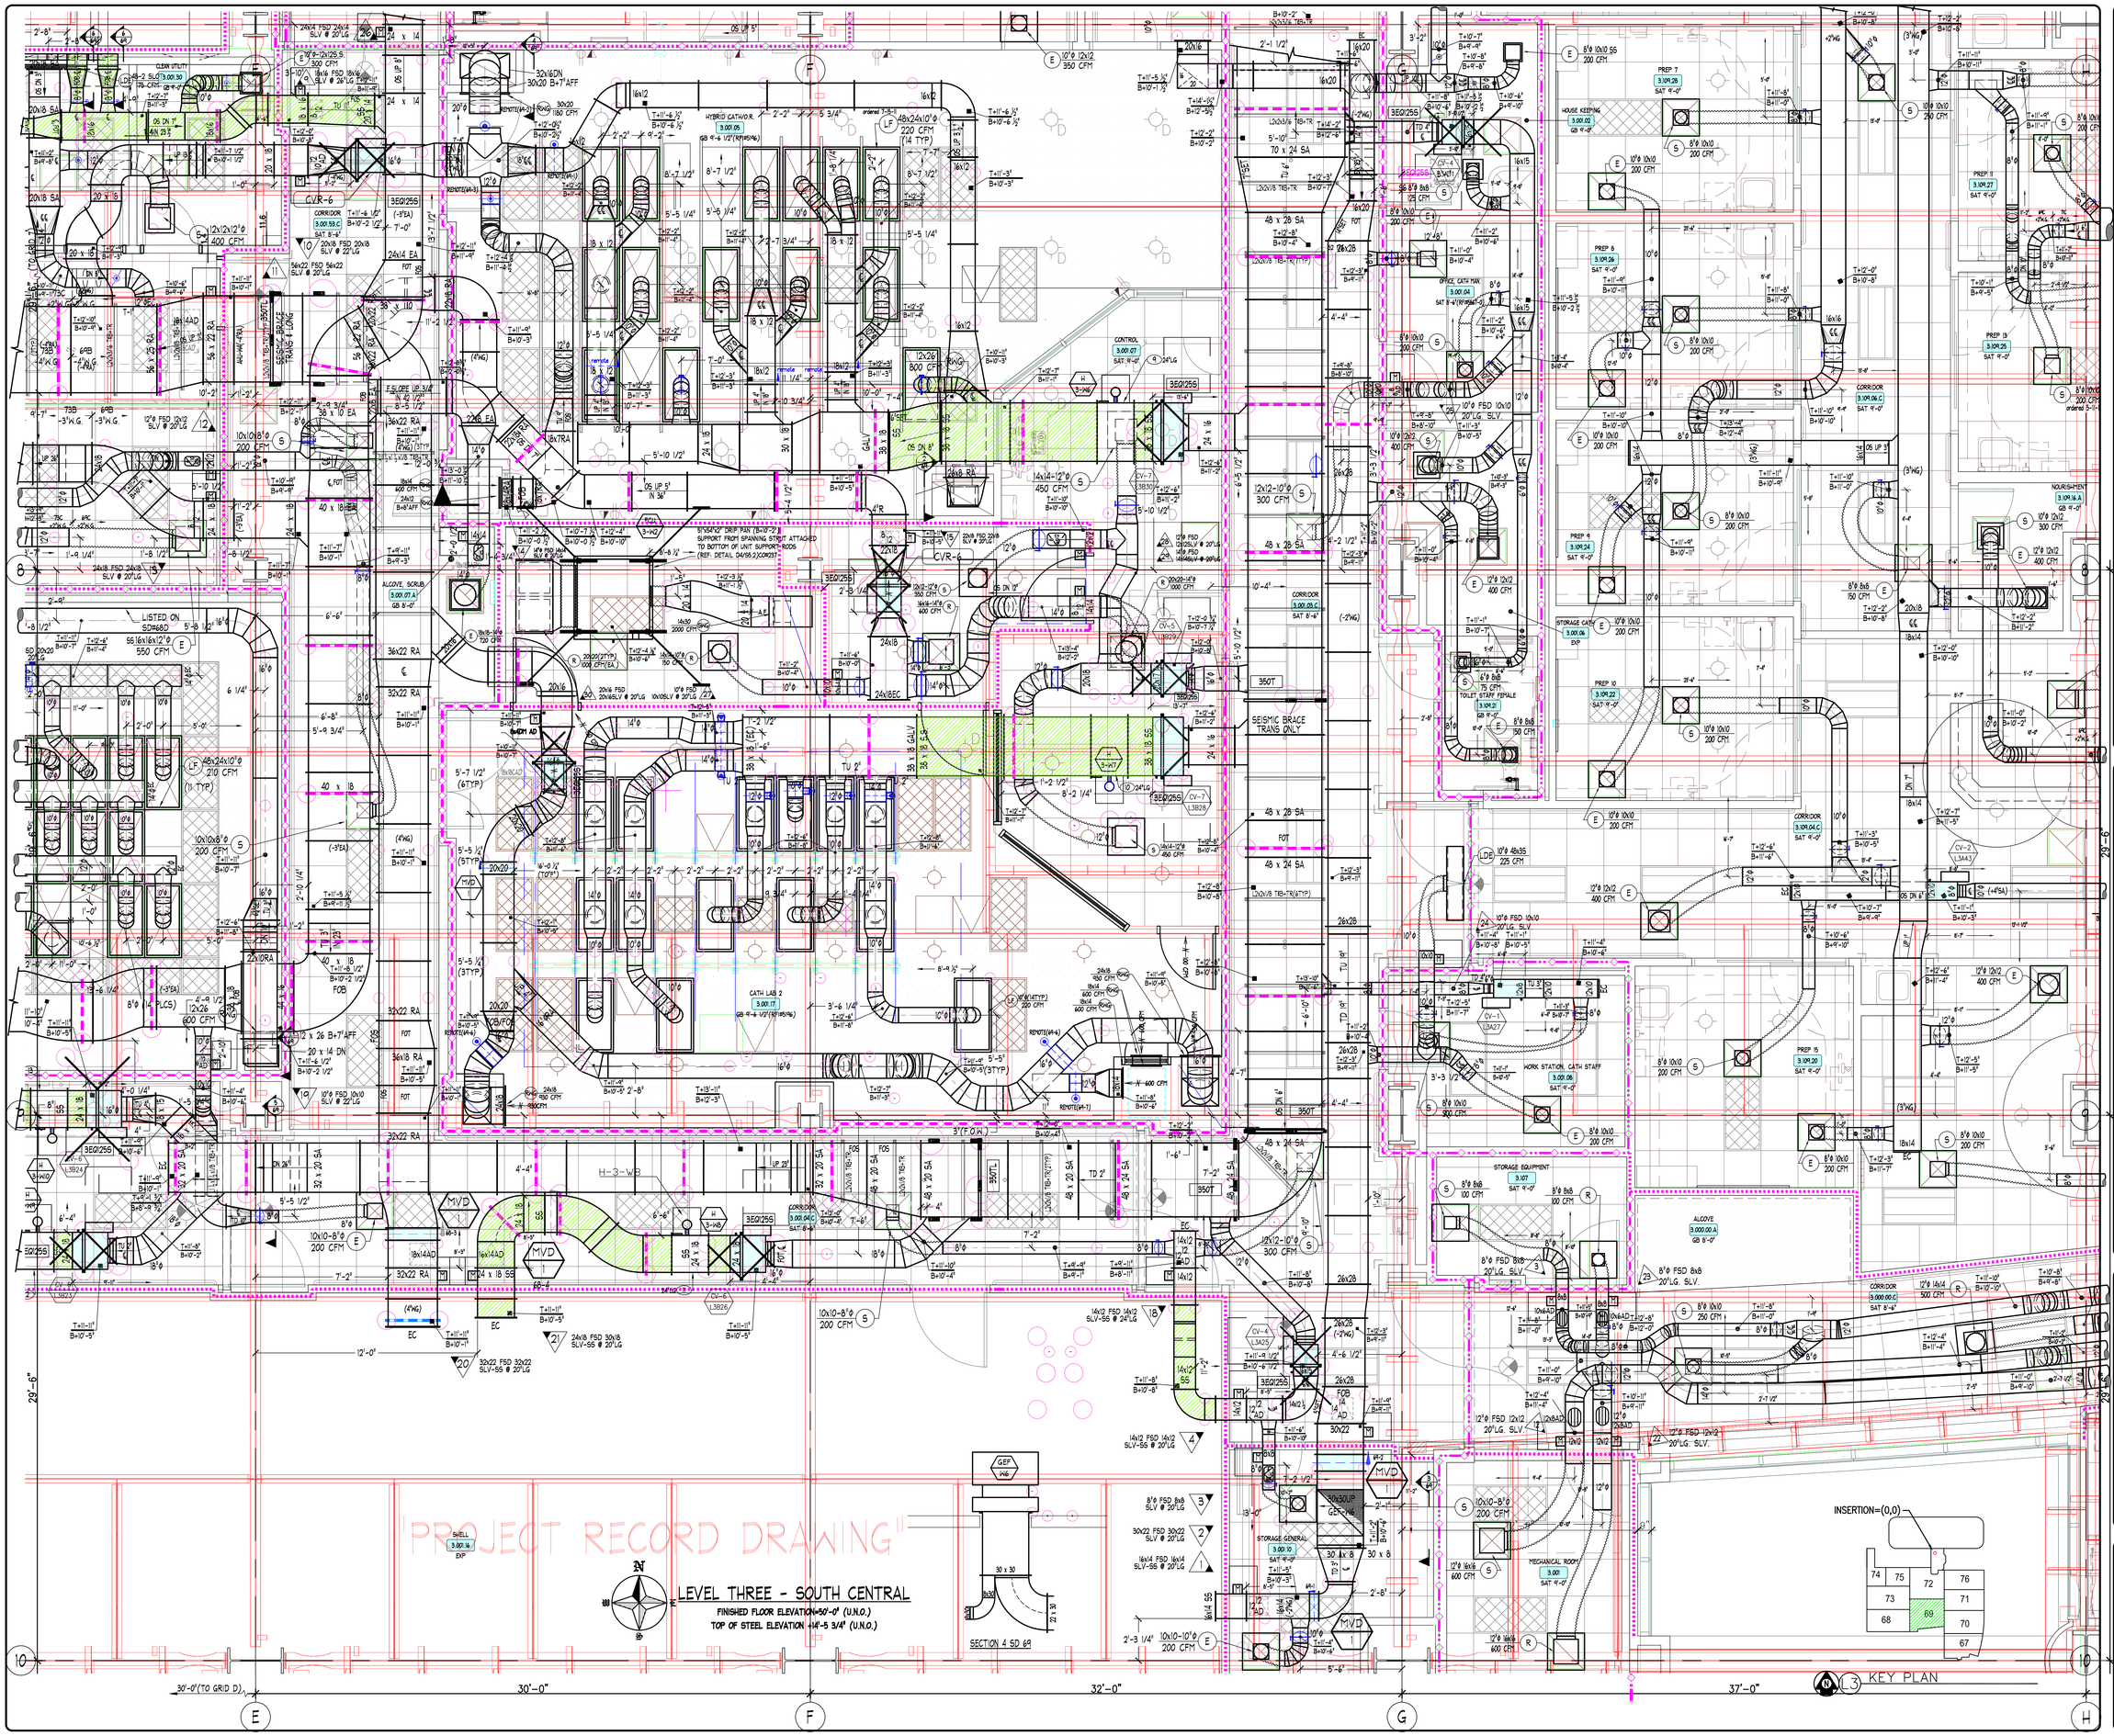

NOTES

1. ELEVATIONS INDICATED ON THIS DRAWING ARE TO THE DUCT BODY. ALLOWANCES MUST BE MADE FOR INSULATION THICKNESS, WHERE APPLICABLE, DURING FABRICATION AND COORDINATING ELEVATIONS.

ABBREVIATIONS

ACCESS DOOR, ACCESS PLATE	AD, AP	S & D DUCT CONNECTOR	S & D
BOTTOM	BOTT	SPIN-IN FITTING	SI
CENTERLINE	CL	SUPPLY	SU
DIAMETER	D, DIA	STATIC PRESSURE	SP
DUCTMATE CONNECTOR	DM	TOP	T
EQUIPMENT	EQUIP	TRANSVERSE DUCT CONNECTOR	TDC
FEMALE	F, FEM	TURNING VANES	TV
FLANGE DAMPER	FD	TRANSITION FITTING	TRANS
FLANGE IN	FI	VERTICAL	V
FLANGE OUT	FO	VOLUME DAMPER	VD
FLAT ON BOTTOM	FOB	WIDTH, GAUGE	W
FLAT ON TOP	FOT	MALE INDICATOR	M
HORIZONTAL	H	FEMALE INDICATOR	F
OFFSET	OS		
RADIUS	R		

SYMBOL LEGEND

SYMBOL	DESCRIPTION
	FIRE DAMPER OR COMBINATION FIRE/SMOKE DAMPER NO.
	MANUAL VOLUME DAMPER WITH QUADRANT TYPE REGULATOR
	CEILING MOUNTED CONCEALED REGULATOR
	MOTORIZED DAMPER
	TELEPHONE ACCESS DOOR OR ACCESS PLATE
	DUCTMATE PIECE NO.
	INDICATOR
	DUCT WITH INDICATION OF DUCT DIRECTION CHANGE

REVISIONS

NO.	DESCRIPTION	DATE
12	AS-BUILT RECORD DRAWING	5-4-12

MATERIAL LISTS

NO.	DESCRIPTION	DATE
69A	4"ø GALV SPIRAL DUCTWORK	2-24-11
69B	4"ø GALV SPIRAL DUCTWORK	2-24-11
69C	4"ø GALV SPIRAL DUCTWORK	2-24-11
69D	SUPPLY, RETURN, & EXHAUST DUCTWORK	3-3-11
69E	PRESSURED SPIRAL AND 3 DUCTWORK	3-3-11
69F	4"ø GALV PCS: 2"ø624-4, 3"ø621-4	4-8-11
69G	4"ø GALV PCS: 1-2, 13-32	5-17-11
69H	2"ø16 GALV PCS: 1-5, 2"ø16-6	10-28-11
69I	4"ø6 GALV PCS: 4-7"ø624-2, 3"ø621-2, 4"ø624-3, 4"ø624-4, 2"ø624-5, 2"ø624-6, 2"ø624-7, 2"ø624-8, 2"ø624-9, 2"ø624-10, 2"ø624-11, 2"ø624-12, 2"ø624-13, 2"ø624-14, 2"ø624-15, 2"ø624-16, 2"ø624-17, 2"ø624-18, 2"ø624-19, 2"ø624-20, 2"ø624-21, 2"ø624-22, 2"ø624-23, 2"ø624-24, 3"ø621-1, 3"ø621-3, 4"ø624-1, 4"ø624-2, 2"ø624-25, 2"ø624-26, 2"ø624-27, 2"ø624-64,

"PROJECT RECORD DRAWING"

LEVEL THREE - SOUTH EAST

FINISHED FLOOR ELEVATION=50'-0" (U.N.O.)
TOP OF STEEL ELEVATION +14'-5 3/4" (U.N.O.)

SHEET NOTES

KEY PLAN

NOTES

1. ELEVATIONS INDICATED ON THIS DRAWING ARE TO TOP OF FINISHED FLOOR. ADJUSTMENTS MADE FOR TRANSVERSE CONNECTORS, REINFORCING AND EXTERIOR INSULATION WHEN COORDINATING ELEVATIONS.

ABBREVIATIONS

AD, AP	ACCESS DOOR, ACCESS PLATE	S & D	S & DRIVE CONNECTOR
C	CENTERLINE	SCD	SPIRAL DUCTWORK
D, DN	DOWN	SLV	SLEEVE
E	EXHAUST CONNECTOR	SP	STATIC PRESSURE
EA, ITEM	EACH, ITEM	T	TOP
FD	FIRE DAMPER	TDC	TRANSVERSE DUCT CONNECTOR
FI	FLANGE IN	TH	THROAT
FO	FLANGE OUT	TRANS	TRANSITION FITTING
FOB	FLAT ON BOTTOM	TV	TURNING VANES
FOT	FLAT ON TOP	U	UP
FOS	FLAT ON SIDE	V	VERTICAL
FPT	FIRE PROTECTION	VD	VOLUME DAMPER
M	MALE	W	WATER GAUGE
OFST	OFFSET	WI	WALE INDICATOR
R	RADIUS	(F)	(FEMALE INDICATOR)

SYMBOL LEGEND

SYMBOL	DESCRIPTION
	FIRE DAMPER OR COMBINATION FIRE/SMOKE DAMPER W/O SMOKE DETECTOR OR QUADRANT TYPE REGULATOR
	MANUAL VOLUME DAMPER WITH CEILING MOUNTED CONCEALED REGULATOR
	MOTORIZED DAMPER
	DUCTWORK ACCESS DOOR OR ACCESS PLATE
	DUCTWORK PIECE NO.
	TOP OF DUCT/BOTTOM OF DUCT ELEVATION INDICATOR

MATERIAL LISTS

NO.	DESCRIPTION
76A	+4"H.G. SUPPLY DUCTWORK UPSTREAM OF BOXES
76B	-2" ↑ +3"H.G. EA & RA DUCTWORK
76C	+2"H.G. SUPPLY DUCTWORK DOWNSTREAM OF BOXES
76P	PURCHASED ROUND DUCTWORK
76D	-3" H.G. EXHAUST DUCTWORK
76AC	AIRCARE PCS. ↑2, 9-26

REVISIONS

NO.	DESCRIPTION	DATE
6	AS-BUILT RECORD DRAWING	5-4-12

HARRIS & HART INC.
1759 WEST 1200 SOUTH
OGDEN, UTAH. 84404
PHONE: (801) 731-0577
FAX NO: (801) 731-0580
WEBSITE: WWW.HARRIS-HART.COM
E-MAIL TO DETAILING DEPARTMENT:
ttaylor@harris-hart.com

JOB NO: 9507 PAY ITEM: 70

PROJECT:
CHILDRENS HOSPITAL
ORANGE, CA

TITLE:
LEVEL THREE AREA F
HVAC SYSTEM LAYOUT


REFERENCE DRAWINGS
ARCH:A3.3F STRUCT: S2.4A MECH: M3.3F

BY:

DRAWING NO.
70 OF 115

DATE: 1-27-10

SCALE: 3/8"=1'-0"

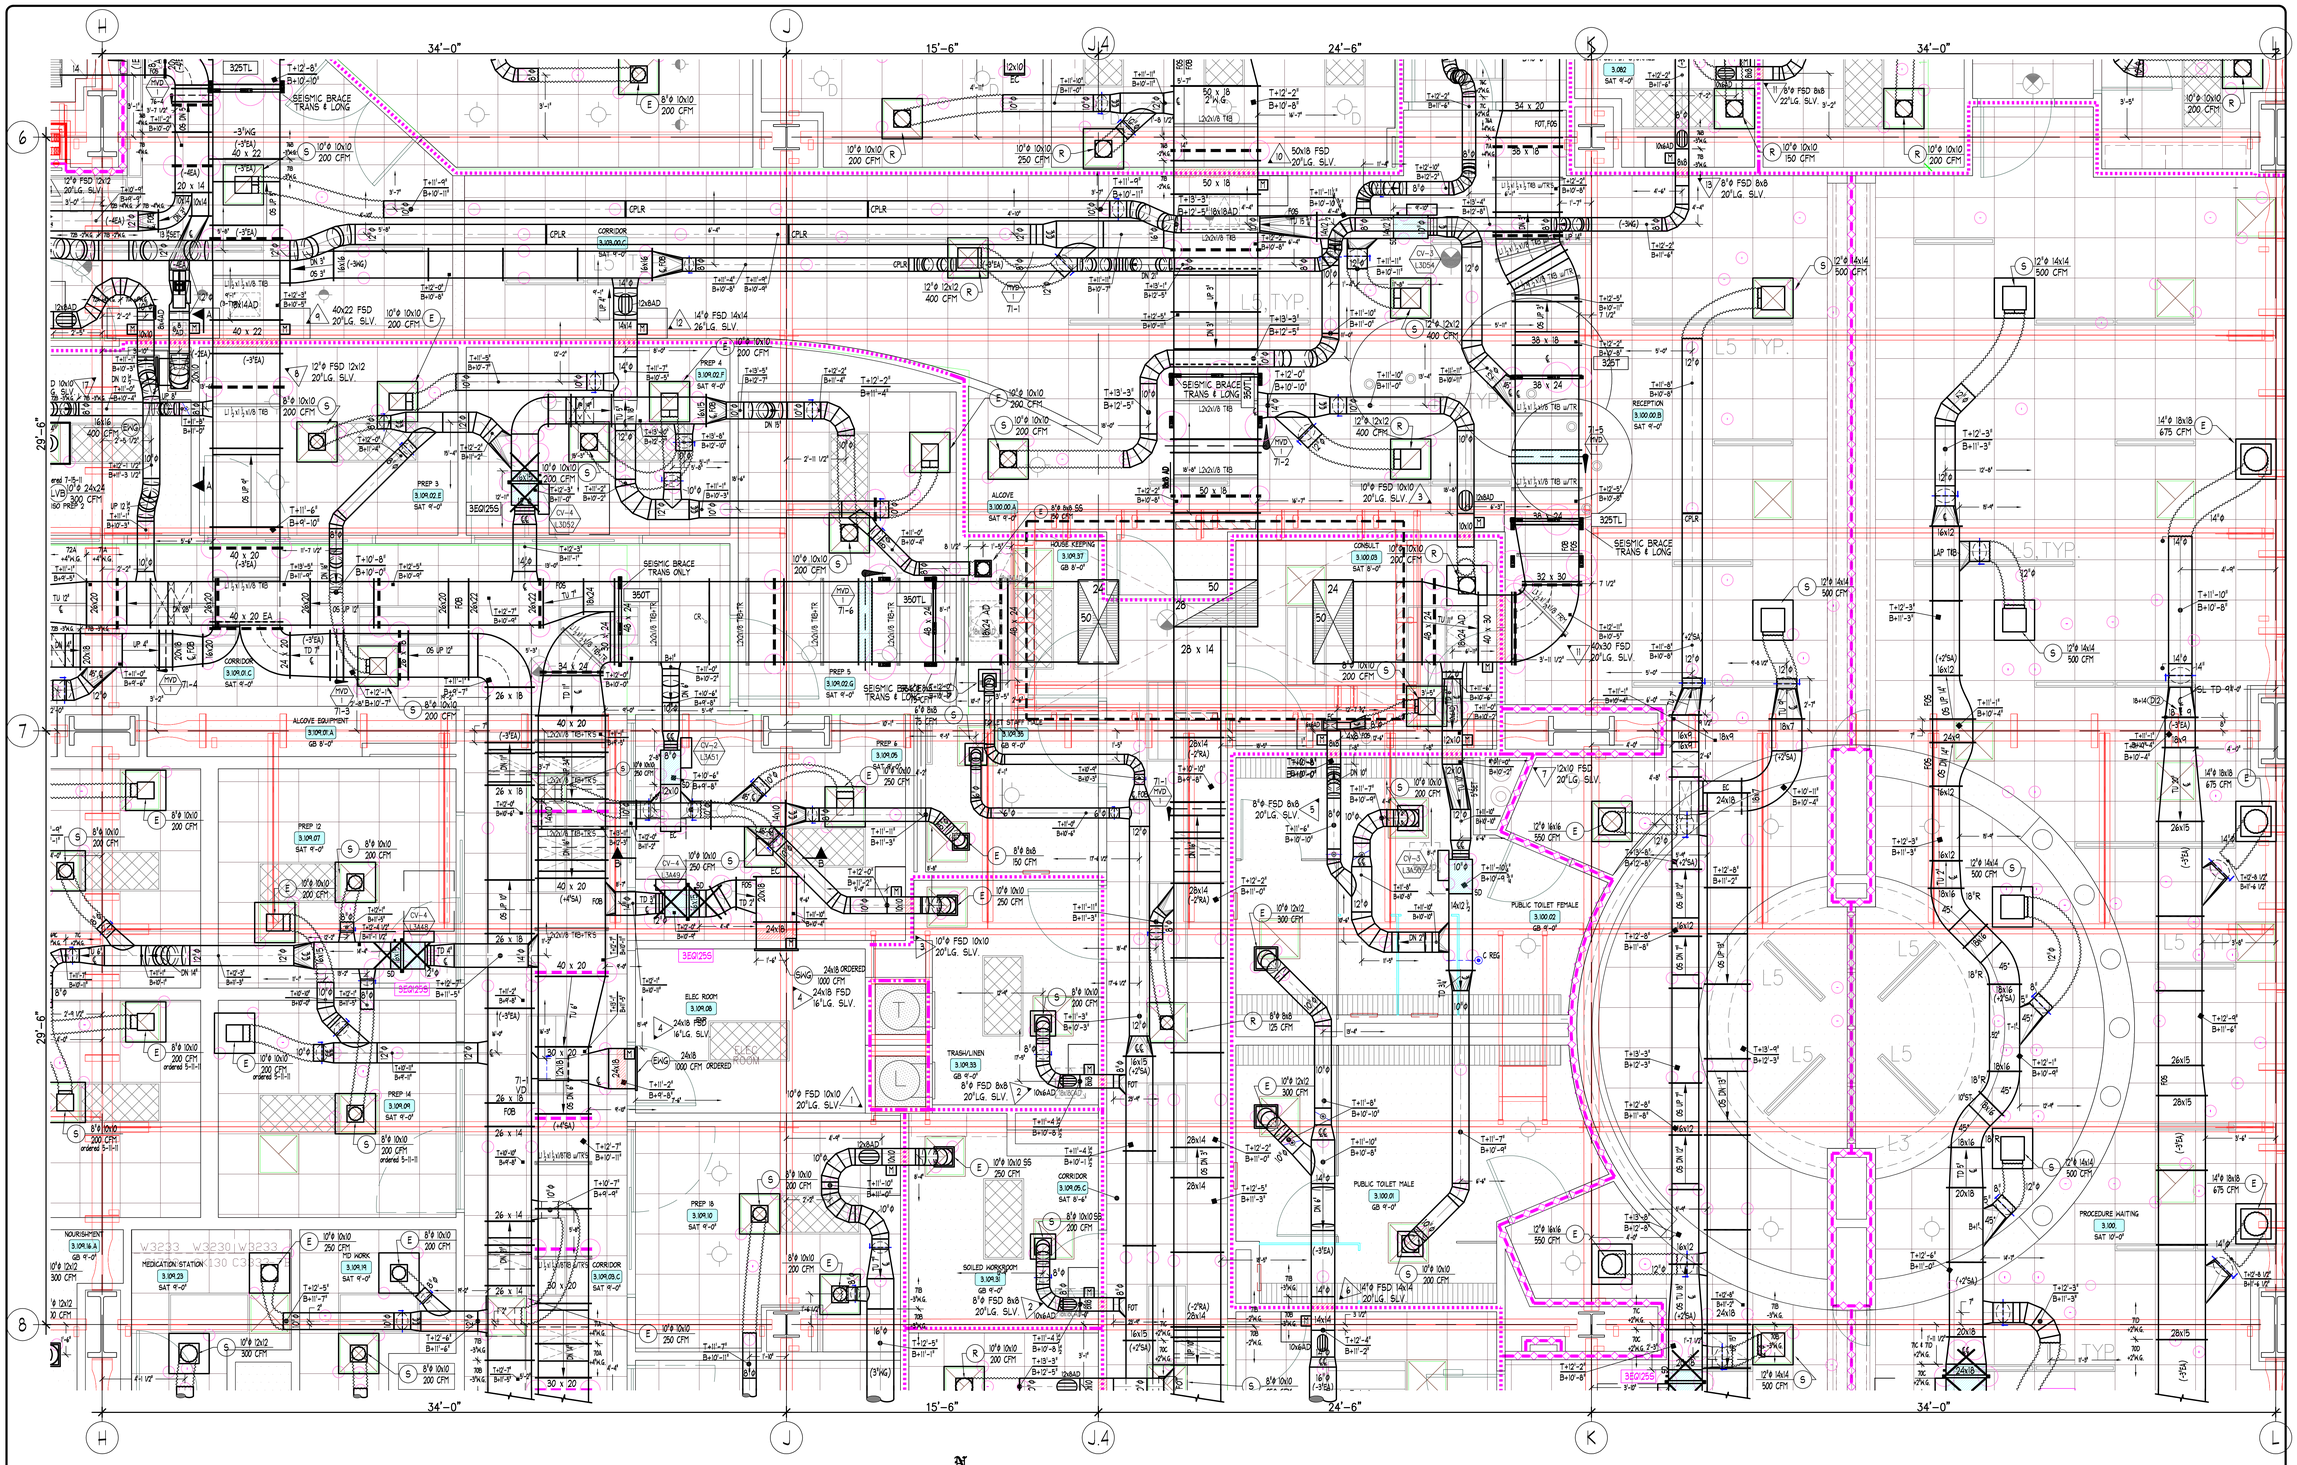

NOTES

1. ELEVATIONS INDICATED ON THIS DRAWING ARE TO THE DUCT BODY. ALLOWANCES MUST BE MADE FOR TRANSITIONS, RAISED RIBS, REINFORCING AND EXTERIOR INSULATION WHEN COORDINATING ELEVATIONS.

ABBREVIATIONS

AD, AP	ACCESS DOOR, ACCESS PLATE	S & D	S & DRIVE CONNECTOR
B, BOTT	BOTTOM	SI	SPIN-IN FITTING
C, CN	CEILING, CHILLER	SLV	SLEEVE
D, DN	DOWN	SP	STATIC PRESSURE
DM	DUCTMATE CONNECTOR	T	TOP
F, FSM	FEMALE	TDC	TRANSVERSE DUCT CONNECTOR
FD	FLANGE DAMPER	TDF	TDF
FI	FLANGE IN	TRANS	TRANSITION FITTING
FO	FLANGE OUT	TV	TURNING VANES
FOB	FLAT ON BOTTOM	U	UP
FOS	FLAT ON SIDE	V	VERTICAL
FOT	FLAT ON TOP	VD	VOLUME DAMPER
H	HORIZONTAL	W	WEST
L	LEFT	WG	WATER GAUGE
OFFSET	OFFSET	M	MALE INDICATOR
R	RADIUS	F	FEMALE INDICATOR

SYMBOL LEGEND


SYMBOL	DESCRIPTION
	FIRE DAMPER OR COMBINATION
	FIRE/SMOKE DAMPER NO.
	MANUAL VOLUME DAMPER WITH DIAL
	VAV SOUNDPATH TYPE REGULATOR
	CEILING MOUNTED SUPPLY DIFFUSER
	CEILING MOUNTED CONCEALED REGULATOR
	MOTORIZED DAMPER
	ELECTRONIC ACCESS DOOR OR ACCESS PLATE
	DUCTWORK PIECE NO.
	INDICATOR
	DIRECTION OF FLOW/SYSTEM OF DUCT
	ELEVATION INDICATOR

MATERIAL LISTS

NO.	DESCRIPTION
TIA	14" WG SUPPLY AIR DUCTWORK
TIB	4", 5", 7" WG SUPPLY AIR DUCTWORK
TIC	10" WG SUPPLY AIR DUCTWORK
TID	12" WG SUPPLY & RETURN AIR DUCTWORK
TIP	PURGE/EXHAUST SPIRAL DUCTWORK
TMC	AIRFOIL PCS 1-4, 9x36

NO.	DESCRIPTION	DATE
8	AS-BUILT RECORD DRAWING	5-4-12

KEY PLAN

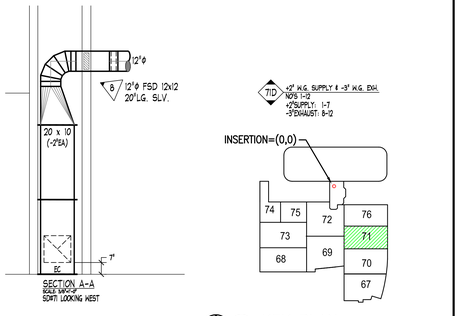

SHEET METAL CONTRACTORS & FABRICATORS
HARRIS & HART
HARRIS & HART INC.
1759 WEST 1200 SOUTH
OGDEN, UTAH. 84404
PHONE: (801) 731-0577
FAX NO: (801) 731-0580
WEBSITE: WWW.HARRIS-HART.COM
E-MAIL TO DETAILING DEPARTMENT:
ttaylor@harris-hart.com

JOB NO: 9507 PAY ITEM: 71

PROJECT:
CHILDRENS HOSPITAL
ORANGE, CA

TITLE:
LEVEL THREE AREA G
HVAC SYSTEM LAYOUT

REFERENCE DRAWINGS
ARCH:A3.3G STRUCT: S2.44&D MECH:M3.3G

BY: BP

DRAWING NO.
71 OF 115

DATE: 1-27-10

SCALE: 3/8"=1'-0"

LEVEL THREE - MIDDLE

FINISHED FLOOR ELEVATION=50'-0" (U.N.O.)
TOP OF STEEL ELEVATION +14'-5 3/4" (U.N.O.)

KEY PLAN

"PROJECT RECORD DRAWING"

NOTES

1. ELEVATIONS INDICATED ON THIS DRAWING ARE TO THE DUCT BODY. ALLOWANCES MUST BE MADE FOR DUCT INSULATION, FLANGES, REINFORCING AND EXTERIOR INSULATION WHEN COORDINATING ELEVATIONS.

ABBREVIATIONS

AD, AP	ACCESS DOOR, ACCESS PLATE	S & D DRIVE CONNECTOR	
E, BOTT	ELBOW, BOTTOM	SLIDE	
CONT/ENE	CONTINUE	SLIDE FITTING	
DOWN		SLEEVE	
D, DN	DUCTMATE CONNECTOR	SP	STATIC PRESSURE
DM	DAMPER	T	TAP
DM ITM	FIRE DAMPER	TDC	TRANSVERSE DUCT CONNECTOR
F	FLANGE IN	TH	THROAT
FD	FLANGE OUT	TRANS	TRANSITION FITTING
FDT	FLAT ON BOTTOM	TV	TURNING VANES
FOS	FLAT ON SIDE	V	VERTICAL
FOT	FLAT ON TOP	VD	VOLUME DAMPER
H	HORIZONTAL	WG	WATER GAUGE
MD	MOTORIZED DAMPER	MALE INDICATOR	
OFFSET		FEMALE INDICATOR	
RADIUS			

SYMBOL LEGEND

SYMBOL	DESCRIPTION
	FIRE DAMPER OR COMBINATION FIRE/SMOKE DAMPER W/O.
	MANUAL VOLUME DAMPER WITH ONE REGULATOR
	MANUAL VOLUME DAMPER WITH CEILING MOUNTED CONCEALED REGULATOR
	DUCTWORK ACCESS DOOR OR ACCESS PLATE
	DUCTWORK PIECE NO. INDICATOR
	DUCTWORK SIZE (BOTTOM AT DUCT ELEVATION INDICATOR)

REVISIONS

NO.	DESCRIPTION	DATE
7	AS-BUILT RECORD DRAWING	5-4-12

MATERIAL LISTS

NO.	DESCRIPTION	DATE
72A	+4"WG SUPPLY AIR DUCTWORK UPSTREAM OF BOXES	12-28-10
72B	-3" & 2"WG EXHAUST & RETURN AIR DUCTWORK	12-28-10
72C	+2"WG SUPPLY AIR DUCTWORK DNSTREAM OF BOXES	12-28-10
72D	2"WG GALV PCS 1-22, 2"WG 25-26	10-31-11
72P	PURCHASED SPIRAL & DUCTWORK	12-28-10
72AC	AIRGUARD PCS 1-17, 18-26	5-17-11

SHEET METAL CONTRACTORS & FABRICATORS
HARRIS & HART

HARRIS & HART INC.
1759 WEST 1200 SOUTH
OGDEN, UTAH. 84404
PHONE: (801) 731-0577
FAX NO: (801) 731-0580
WEBSITE: WWW.HARRIS-HART.COM
E-MAIL TO DETAILING DEPARTMENT:
ttaylor@harris-hart.com

JOB NO: 9507 PAY ITEM: 72


PROJECT:
CHILDRENS HOSPITAL
ORANGE, CA

TITLE:
LEVEL THREE AREA H
HVAC SYSTEM LAYOUT

REFERENCE DRAWINGS
ARCH:A3.3H STRUCT: S2.4C&D MECH:M3.3H

BY:
DATE: 1-27-10
SCALE: 3/8"=1'-0"

DRAWING NO.
72 OF 115

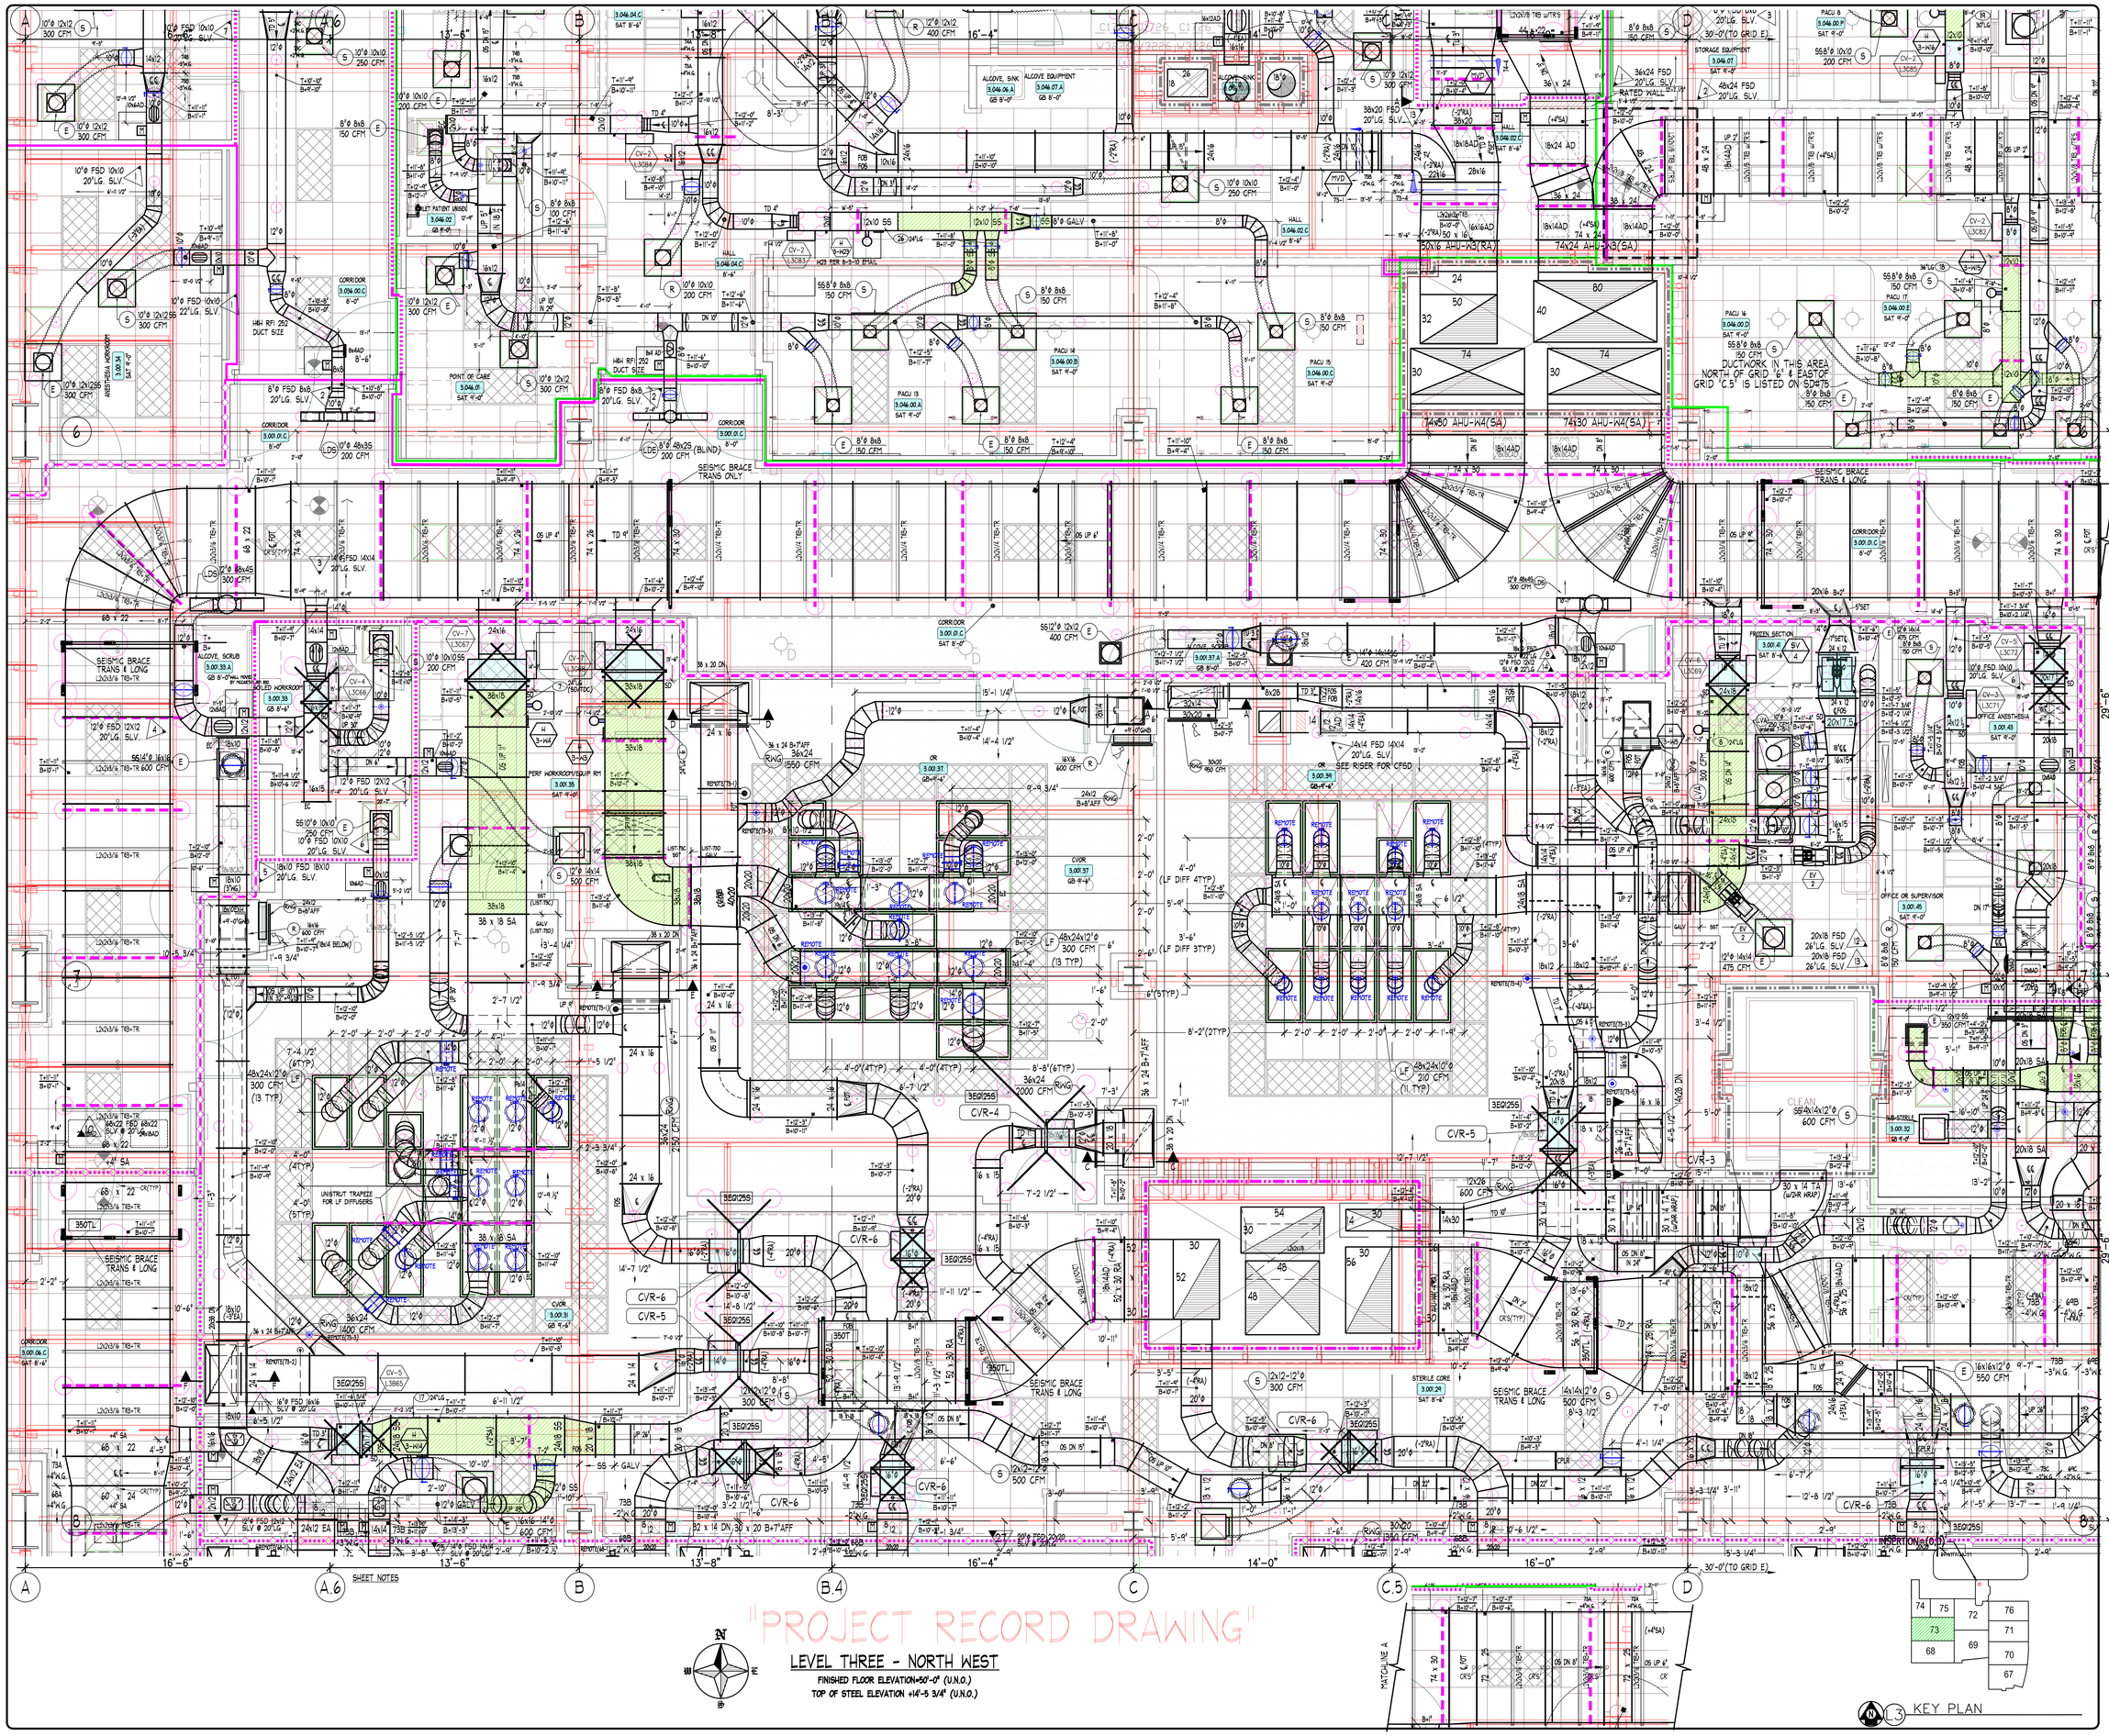

NOTES

1. ELEVATIONS INDICATED ON THIS DRAWING ARE TO THE DUCT BODY. ALLOWANCES MUST BE MADE FOR INSULATION, FLANGES AND REINFORCING AND EXTERIOR INSULATION WHEN COORDINATING ELEVATIONS.

ABBREVIATIONS

S & D	SUPPLY & RETURN DUCT CONNECTOR
SA	SUPPLY AIR
SLV	SLOT
SP	STATIC PRESSURE
TOP	TOP OF DUCT
TDC	TURNDOWN DUCT CONNECTOR
TH	THROAT
TRANS	TRANSITION FITTING
TU	TERMINAL UNIT
UP	UP
V	VERTICAL
VD	VOLUME DAMPER
WG	WATER GAUGE
WI	WALL INDICATOR
+'G	STEAM, REGULATOR

SYMBOL LEGEND

SYMBOL	DESCRIPTION
AD, 48"	ACCESS DOOR, ACCESS PLATE
C, SLOPE	CONDENSATE, SLOPE
D, DN	DOWN
DM	DUCTMATE CONNECTOR
FD	FIRE DAMPER
FI	FLANGE IN
FO	FLANGE OUT
FOB	FLAT ON BOTTOM
FOS	FLAT ON SIDE
FOT	FLAT ON TOP
H	HORIZONTAL
M,E	MALE
OS	OFFSET
P	PLENUM
RAD	RADIUS
RECT	RECTANGULAR
RED	REDUCER
RND	ROUND
SD	SMOKE DAMPER
SMACNA	SHEET METAL AND AIR CONDITIONING CONTRACTORS NATIONAL ASSOCIATION
SQ	SQUARE
SV	SMOKE VALVE
TAB	TESTING, ADJUSTING & BALANCING
TD	TURNING DEVICE
TDF	TRANSVERSE DUCT FLANGE
TYP	TYPICAL
UL	UNDERWRITERS LABORATORIES
UON	UNLESS OTHERWISE NOTED
VCD	VOLUME CONTROL DAMPER
VIF	VERIFY IN FIELD
W,E	WELDED
WG	WATER GAUGE
WP	WEATHERPROOF

MATERIAL LISTS

NO.	DESCRIPTION	DATE
73A	4"PVC SUPPLY AIR DUCTWORK UPSTREAM OF BOXES PCS-1-53	1-7-11
73B	4", 3" & 2" RETURN, EXHAUST & SUPPLY AIR DUCTWORK PCS-1-200	1-7-11
73C	4"PVC, SUPPLY AIR DUCTWORK DOWNSTREAM OF BOXES PCS-1-53	1-24-11
73D	PURCHASED SPIRAL & DUCTWORK PCS-1-73	1-24-11
73E	PURCHASED SPIRAL DUCTWORK & VD'S PCS-1-78	3-22-11
73F	4"PVC-2-2"PVC-3-3/4"PVC(SCH.)-14-#8 -3"x4.8#-VD's-2"PVC	3-22-11
73AC	ARCANS PCS-1-1, 12-17	5-17-11
73F	4"PVC GALV PCS-1-48, -2"PVC 40(CHOPER CHANGES)	10-3-11
73F+	4"PVC GALV PCS-76-98, -2"PVC 8# (ASSOCIATED w/LAST 73F)	10-3-11

REVISIONS

NO.	DESCRIPTION	DATE
2	AS-BUILT RECORD DRAWING	5-4-12

HARRIS & HART INC.
1759 WEST 1200 SOUTH
OGDEN, UTAH. 84404
PHONE: (801) 731-0577
FAX NO: (801) 731-0580
WEBSITE: WWW.HARRIS-HART.COM
E-MAIL TO DETAILING DEPARTMENT:
ttaylor@harris-hart.com


JOB NO: 9507 PAY ITEM: 73

PROJECT:
CHILDRENS HOSPITAL
ORANGE, CA

TITLE:
LEVEL THREE AREA J
HVAC SYSTEM LAYOUT

REFERENCE DRAWINGS
ARCH:A3.3J STRUCT: S2.48&C MECH:M3.3J

BY: BP DRAWING NO. 73 OF 115
DATE: 1-27-10
SCALE: 3/8"=1'-0"

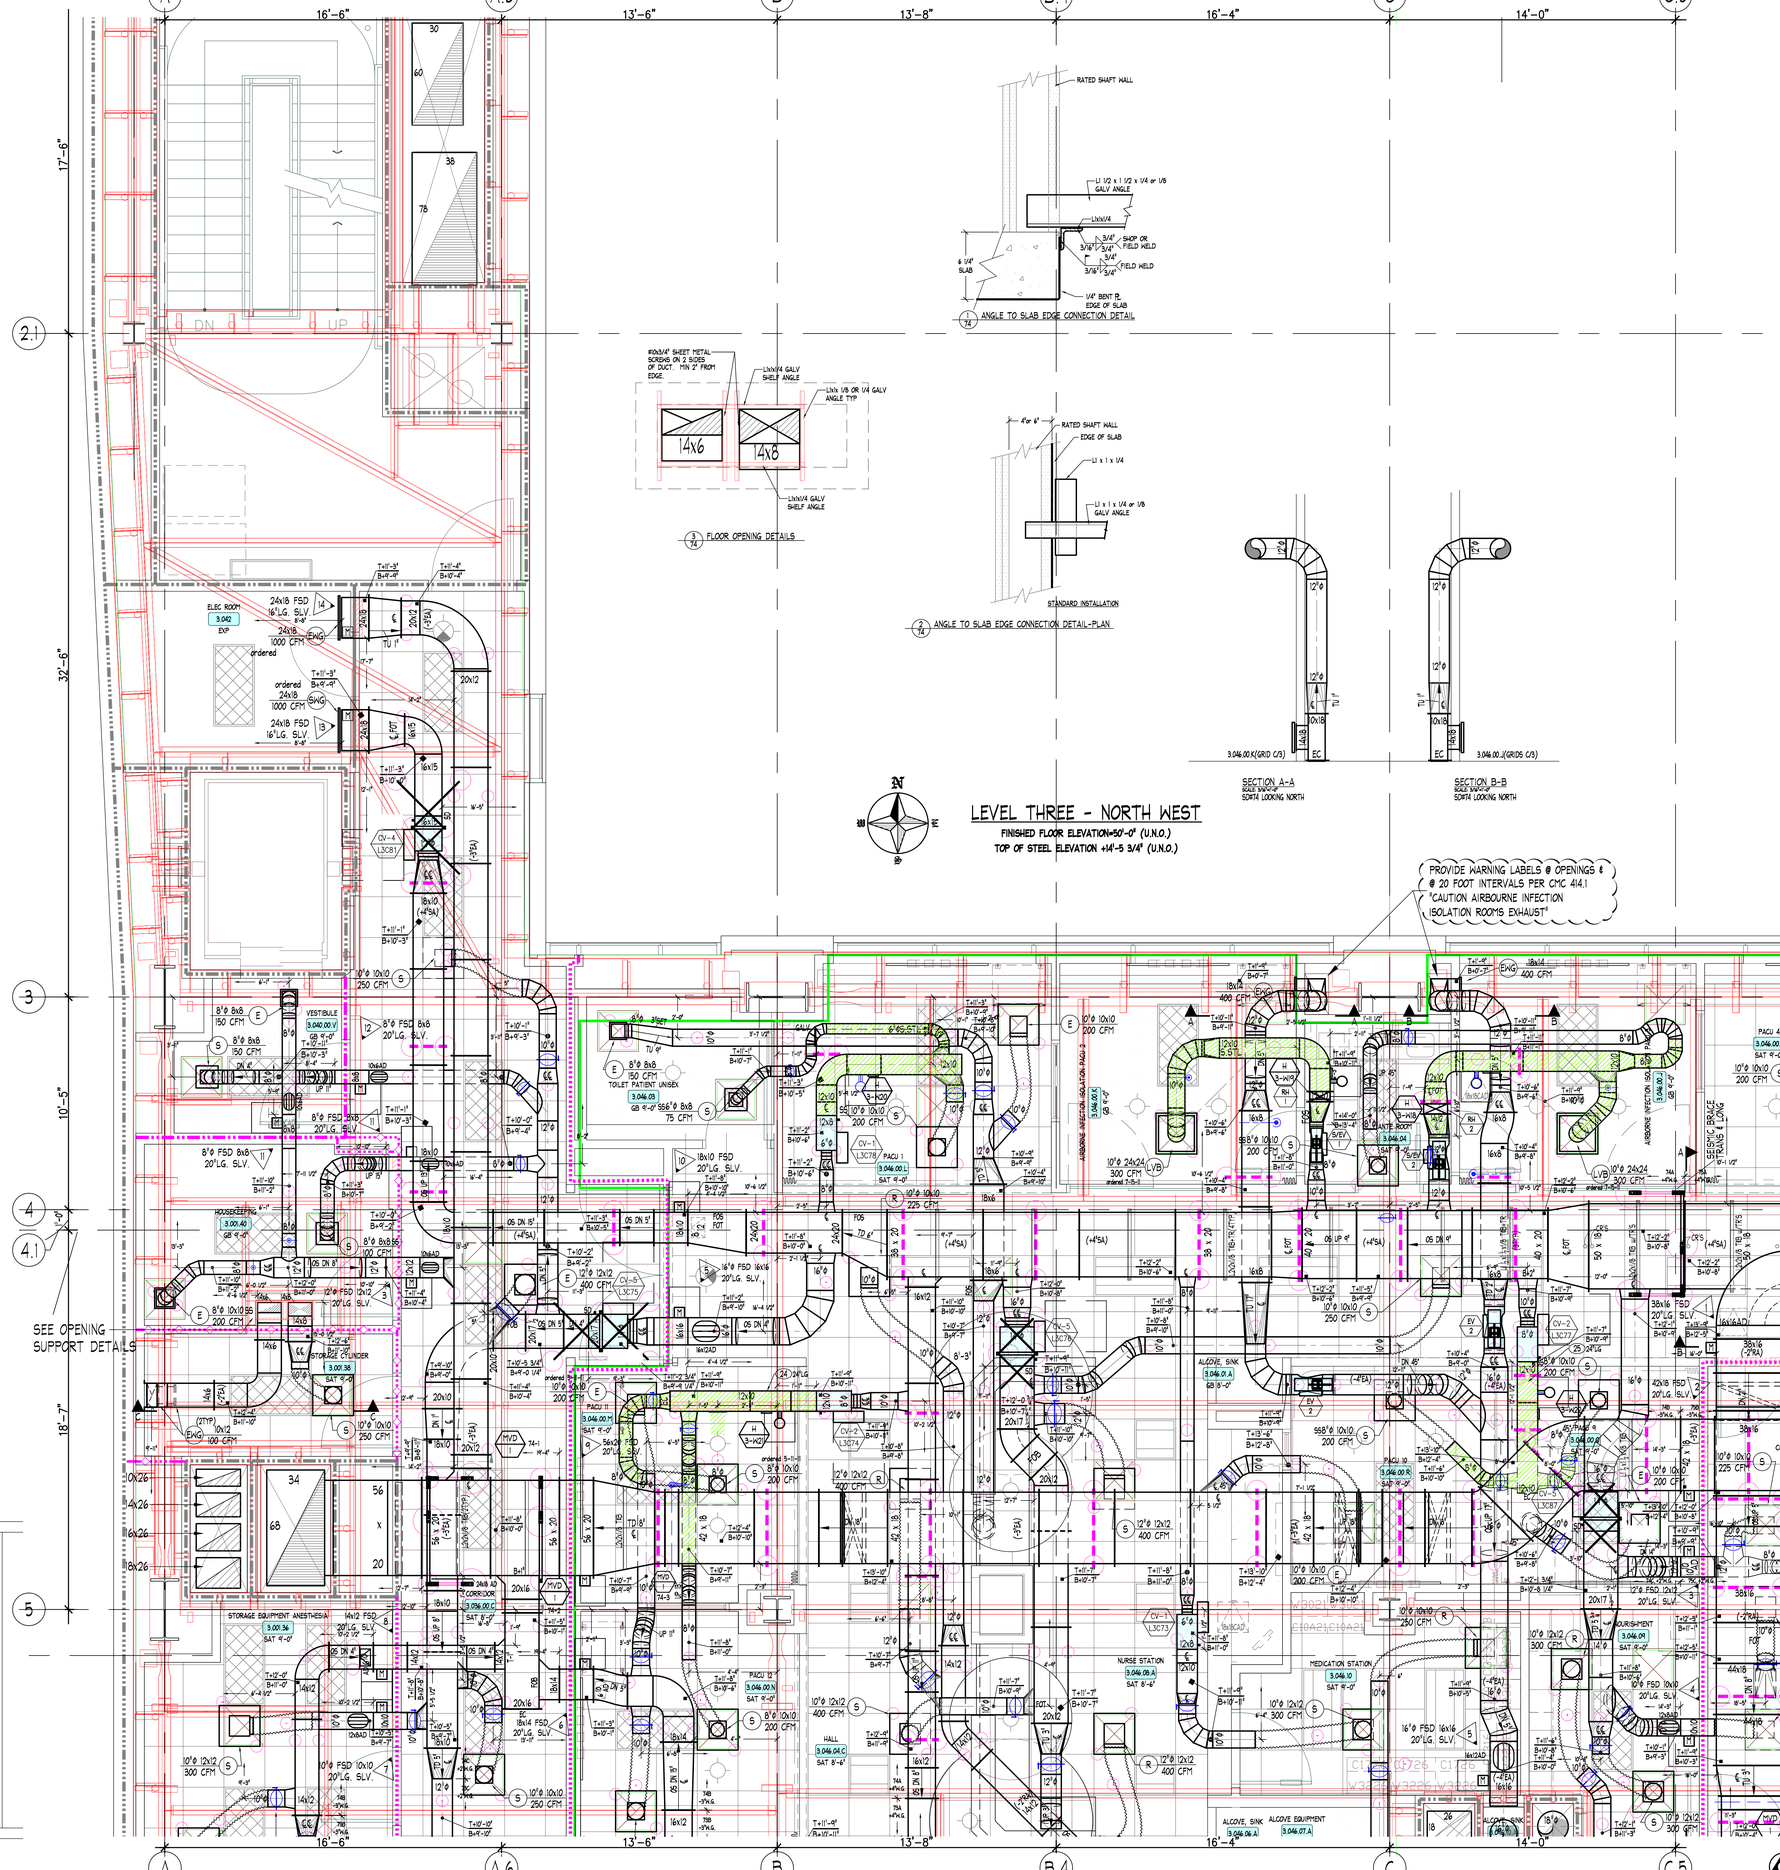

NOTES

1. ELEVATIONS INDICATED ON THIS DRAWING ARE TYPICAL FOR ALL DUCTWORK. ADJUSTMENTS ARE MADE FOR TRANSVERSE CONNECTORS, REINFORCING AND EXTERIOR INSULATION WHEN COORDINATING ELEVATIONS.

ABBREVIATIONS

AD, AP	ACCESS DOOR, ACCESS PLATE	S & D	S & DRIVE CONNECTION
BL, BOTT	BOTTOM	SPIN-IN	SPIN-IN FITTING
CL	CENTERLINE	SLV	SLEEVE
DN	DOWN	SP	STATIC PRESSURE
DI, DN	DUCT INSULATION, WITH DIAL OR QUADRANT TYPE REGULATOR	T	TEMPERATURE
F, FTG	FLEXIBLE CONNECTION FEMALE	TDC	TRANSVERSE DUCT CONNECTOR
FD	FIRE DAMPER	TH	THROAT
FL	FLANGE IN	TRANS	TRANSITION FITTING
FLG	FLANGE OUT	TYP	TYPICAL UNLESS NOTED
FOB	FLAT ON BOTTOM	U	UP
FOS	FLAT ON SIDE	V	VERTICAL
FOT	FLAT ON TOP	VD	VOLUME DAMPER
FU	FURNACE UNIT	W	WITH
M	MANUAL VOLUME DAMPER WITH CEILING MOUNTED CONCEALED REGULATOR	WG	WATER GAUGE
MD	MOTORIZED DAMPER	WP	WEATHER PROOFING
OS	OFFSET	WR	WALL REDUCER
R	RADIUS		

SYMBOL LEGEND

SYMBOL	DESCRIPTION
	FIRE DAMPER OR COMBINATION FIRE/SMOKE DAMPER W/ FUSIBLE LINK
	MANUAL VOLUME DAMPER WITH QUADRANT TYPE REGULATOR
	DUCTWORK ACCESS DOOR OR ACCESS PLATE
	DUCTWORK PIECE NO.
	TOP OF DUCT/BOTTOM OF DUCT ELEVATION INDICATOR

REVISIONS

DATE	NO.	DESCRIPTION
5-4-12	7	AS-BUILT RECORD DRAWING

MATERIAL LISTS

DATE	NO.	DESCRIPTION
12-20-10	74A	4"ø SPIRAL SUPPLY AIR DUCTWORK UPSTREAM OF BOXES PCS-1A
12-20-10	74B	4", 3" & 2" ø EXHAUST & RETURN AIR DUCTWORK PCS-1B
12-20-10	74C	4"ø SPIRAL SUPPLY AIR DUCTWORK DNSTREAM OF BOXES PCS-1B
12-20-10	74P	PURCHASED SPIRAL ø DUCTWORK PCS-3P
5-17-11	74AC	AIRCARE PCS. 1-10, 11-17

"PROJECT RECORD DRAWING"

HARRIS & HART INC.
1759 WEST 1200 SOUTH
OGDEN, UTAH. 84404
PHONE: (801) 731-0577
FAX NO: (801) 731-0580
WEBSITE: WWW.HARRIS-HART.COM
E-MAIL TO DETAILING DEPARTMENT:
ttaylor@harris-hart.com

JOB NO: 9507 PAY ITEM: 74


PROJECT:
CHILDRENS HOSPITAL
ORANGE, CA

TITLE:
LEVEL THREE AREA K
HVAC SYSTEM LAYOUT

REFERENCE DRAWINGS
ARCH:A3.3K STRUCT: S2.4C MECH:M3.3K


BY: BP
DATE: 1-27-10
SCALE: 3/8"=1'-0"

DRAWING NO.
74 OF 115

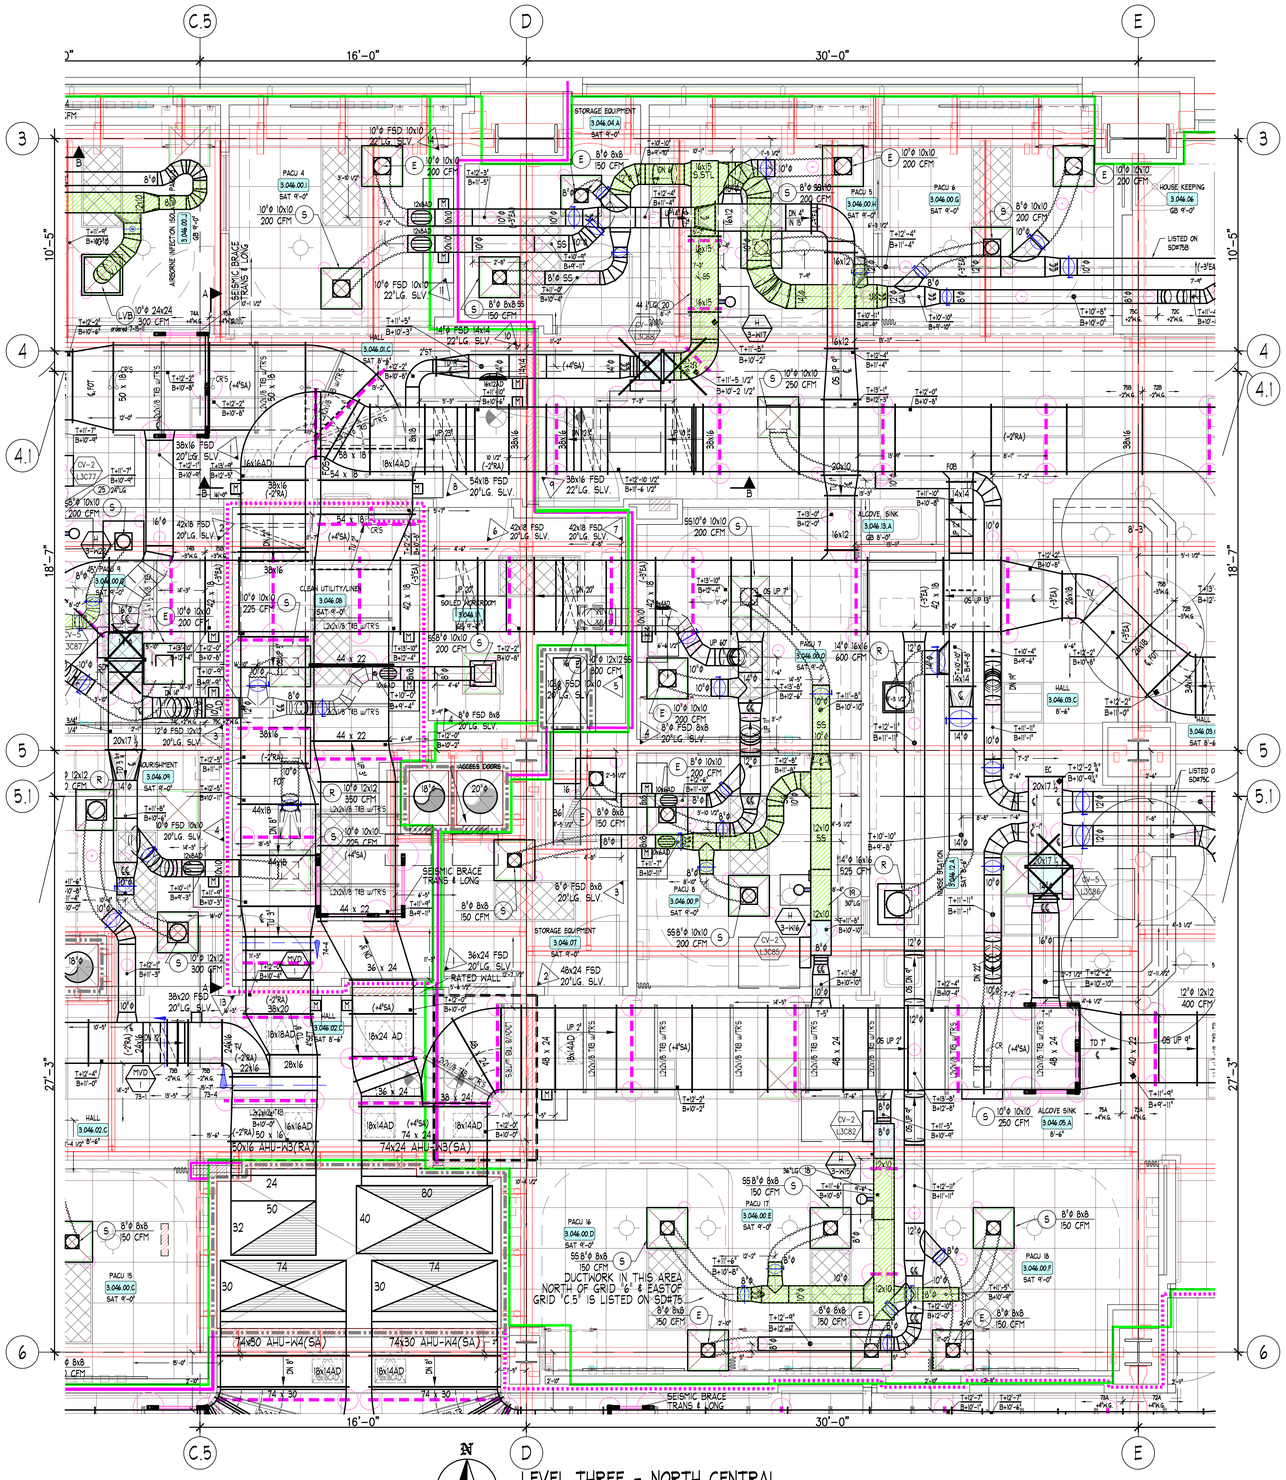


LEVEL THREE - NORTH CENTRAL


FINISHED FLOOR ELEVATION=50'-0" (U.N.O.)
TOP OF STEEL ELEVATION +14'-5 3/4" (U.N.O.)

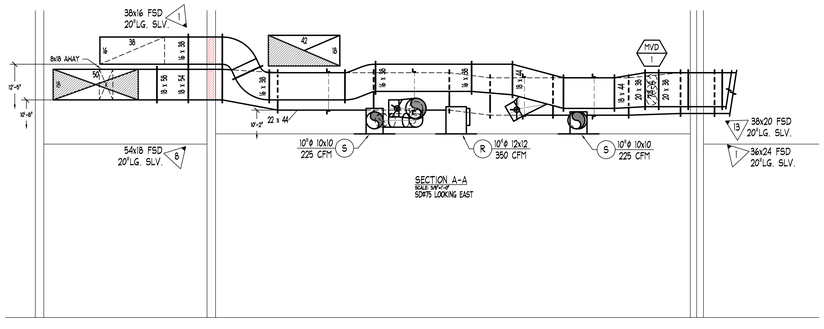

SECTION A-A
SCALE: 3/16"=1'-0"
SD#75 LOOKING EAST

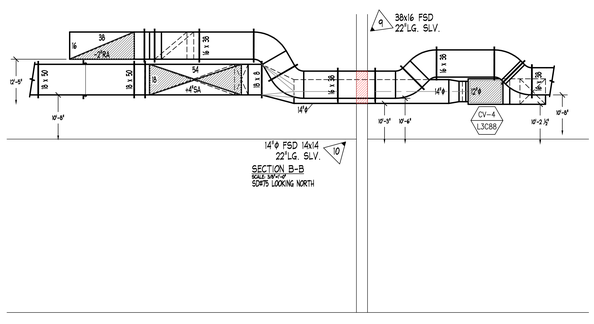

SECTION B-B
SCALE: 3/16"=1'-0"
SD#75 LOOKING NORTH

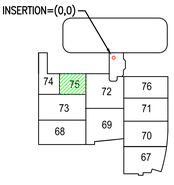

KEY PLAN

"PROJECT RECORD DRAWING"

NOTES

1. ELEVATIONS INDICATED ON THIS DRAWING ARE TO THE DUCT BODY. ALLOWANCES MUST BE MADE FOR DUCT REINFORCING AND EXTERIOR INSULATION WHEN COORDINATING ELEVATIONS.

ABBREVIATIONS

AD, AP	ACCESS DOOR, ACCESS PLATE	S & D	S & DRIVE CONNECTOR
C, BOTT	CONNECTION, BOTTOM	SCFM	STANDARD FITTING
CL	CENTERLINE	SLEEVE	
D, DN	DOWN	SP	STATIC PRESSURE
DC	DOCTAFIC CONNECTOR	T	TOP
DM	DOCTAFIC MANIFOLD	TDC	TRANSVERSE DUCT CONNECTION
E, FEM	EACH, FEMALE	TH	THROAT
FD	FIRE DAMPER	TRANS	TRANSITION FITTING
FI	FLANGE IN	TV	TURNING VANES
FO	FLANGE OUT	U	UP
FOS	FLAT ON SIDE	V	VERTICAL
FOT	FLAT ON TOP	VD	VOLUME DAMPER
H	HORIZONTAL	W	WITH
M	MALE	WG	WATER GAUGE
OFF	OFFSET	▼	MALE INDICATOR
R	RADIUS	▲	FEMALE INDICATOR

SYMBOL LEGEND

SYMBOL	DESCRIPTION
	FIRE DAMPER OR COMBINATION FIRE/SMOKE DAMPER NO.
	MANUAL VOLUME DAMPER WITH DAL
	MANUAL VOLUME DAMPER WITH CEILING MOUNTED CONCEALED REGULATOR
	MOTORIZED DAMPER
	DUCTWORK ACCESS DOOR OR ACCESS PLATE
	DUCTWORK PIECE NO.
	INDICATOR DIRECTION OF DUCT ELEVATION INDICATOR

MATERIAL LISTS

NO.	DESCRIPTION	DATE
75A	+4"WG. SUPPLY AIR DUCTWORK UPSTREAM OF BOXES PCS: 1-26	12-7-10
75B	-3"WG. RETURN & EXHAUST AIR DUCTWORK PCS: 1-49	12-7-10
75C	+2"WG. SUPPLY AIR DUCTWORK DNSTREAM OF BOXES PCS: 1-36	12-7-10
75P	PURCHASED SPIRAL DUCTWORK PCS: 19-279	12-7-10
75AC	AIRGANG PCS: 1-4 & 12, 4-13	5-17-11

REVISIONS

NO.	DESCRIPTION	DATE
6	AS-BUILT RECORD DRAWING	5-4-12

HARRIS & HART INC.
1759 WEST 1200 SOUTH
OGDEN, UTAH. 84404
PHONE: (801) 731-0577
FAX NO: (801) 731-0580
WEBSITE: WWW.HARRIS-HART.COM
E-MAIL TO DETAILING DEPARTMENT:
ttaylor@harris-hart.com

JOB NO: 9507 PAY ITEM: 75

PROJECT:
CHILDRENS HOSPITAL
ORANGE, CA

TITLE:
LEVEL THREE AREA L
HVAC SYSTEM LAYOUT

REFERENCE DRAWINGS
ARCH:A3.3L STRUCT: S2.4C MECH: M3.3L

BY: BP
DATE: 1-27-10
SCALE: 3/8"=1'-0"

DRAWING NO.
75 OF 115

"PROJECT RECORD DRAWING"

LEVEL THREE - NORTH EAST

FINISHED FLOOR ELEVATION=50'-0" (U.N.O.)

TOP OF STEEL ELEVATION +14'-5 3/4" (U.N.O.)

SECTION A-A
SCALE: 3/8"=1'-0"
SOFFIT LOOKING WEST

INSERTION=(0,0)

KEY PLAN

NOTES

1. ELEVATIONS INDICATED ON THIS DRAWING ARE TO THE DUCT BODY. ALLOWANCES MUST BE MADE FOR TRANSITIONS, FITTINGS, REINFORCING AND EXTERIOR INSULATION WHEN COORDINATING ELEVATIONS.

ABBREVIATIONS

AD, AP	ACCESS DOOR, ACCESS PLATE	S & D	S & DRIVE CONNECTOR
B, BOT	BOTTOM	SCD	SEMI-CON FITTING
C, CTR	CENTERLINE	SLV	SLEEVE
D, DN	DOWN	SP	STATIC PRESSURE
DM	DUCTMATE CONNECTOR	TDF	TRANSVERSE DUCT CONNECTOR
E, EXH	EXHAUST	TOC	TOP OF CURB
FD	FIRE DAMPER	TH	THROAT
FI	FLANGE IN	TRANS	TRANSITION FITTING
FOB	FLAT ON BOTTOM	TV	TURNING VANES
FOS	FLAT ON SIDE	U	UP
FOT	FLAT ON TOP	V	VERTICAL
FU	FAN UNIT	VD	VOLUME DAMPER
G	GRILLE	W	WIDE
GD	GRAVITY DAMPER	WG	WATER GAUGE
H	HEATING	WM	WALL MOUNTED
MD	MOTORIZED DAMPER	∅	OFFSET
R	RETURN	∅	PIPE/DUCT PENETRATION

SYMBOL LEGEND

SYMBOL	DESCRIPTION
	FIRE DAMPER OR COMBINATION FIRE/SMOKE DAMPER NO.
	MANUAL VOLUME DAMPER WITH SQUARE TO ROUND TRANSITION
	MANUAL VOLUME DAMPER WITH LOCKING QUADRANT
	CEILING MOUNTED CONCEALED REGULATOR
	MOTORIZED DAMPER
	DUCTWORK ACCESS DOOR OR ACCESS PLATE
	DUCTWORK PIECE NO.
	TOP OF DUCT/BOTTOM OF DUCT ELEVATION INDICATOR

MATERIAL LISTS

NO.	DESCRIPTION
76A	+4"WG SUPPLY AIR DUCTWORK UPSTREAM OF BOXES PCS: 1-34
76B	+4", 3"(+2"WG EXHAUST & RETURN AIR DUCTWORK PCS: 1-84
76C	+2"WG SUPPLY AIR DUCTWORK DWNSTREAM OF BOXES PCS: 1-71
76P	PURCHASED SPIRAL & FLATOVAL DUCTWORK PCS: 9-489
76AC	AIRCANS PCS: 1-5, 12-23

REVISIONS		
DATE	NO.	DESCRIPTION
5-4-12	5	AS-BUILT RECORD DRAWING

HARRIS & HART INC.
1759 WEST 1200 SOUTH
OGDEN, UTAH. 84404
PHONE: (801) 731-0577
FAX NO: (801) 731-0580
WEBSITE: WWW.HARRIS-HART.COM
E-MAIL TO DETAILING DEPARTMENT:
ttaylor@harris-hart.com

JOB NO:	9507
PAY ITEM:	76
PROJECT:	CHILDRENS HOSPITAL ORANGE, CA
TITLE:	LEVEL THREE AREA M HVAC SYSTEM LAYOUT
REFERENCE DRAWINGS	ARCH:A3.3M STRUCT: S2.40 MECH: M3.3P
BY:	
DATE:	
SCALE:	3/8"=1'-0"
DRAWING NO.	76 OF 115