© 2009 FKP Architects, Inc. All rights reserved. No part of this document may be reproduced or utilized in any form without prior written authorization of FKP Architects, Inc.

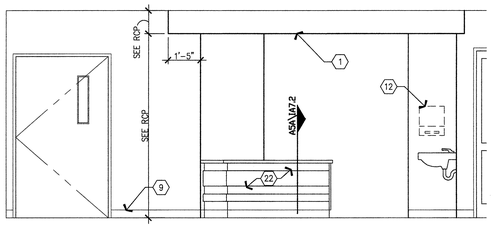

E6 NURSE STATION (1.007.52.A) WEST SIDE
3/8" = 1'-0"

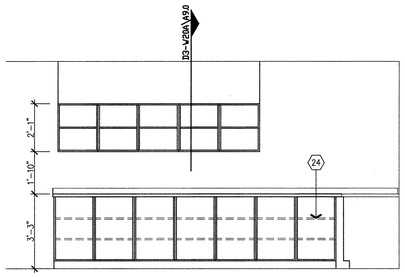

E5 PHARMACY (1.070.34)
3/8" = 1'-0"

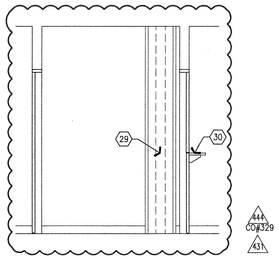

E4 PHARMACY (1.070.34)
3/8" = 1'-0"

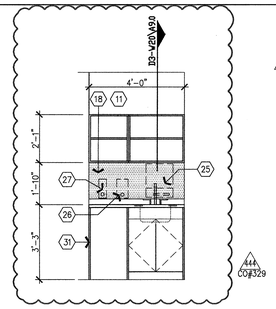

E3 PHARMACY (1.070.34)
3/8" = 1'-0"

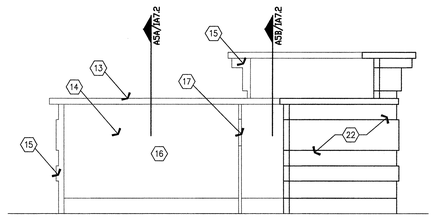

E2 TYPICAL NURSE STATION INSIDE
3/8" = 1'-0"

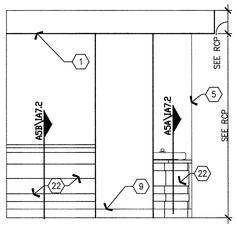

D6 NURSE STATION (1.007.52.A) NORTH SIDE
3/8" = 1'-0"

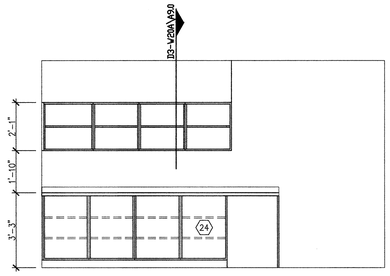

D5 PHARMACY (1.070.34)
3/8" = 1'-0"

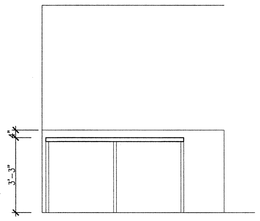

D4 PHARMACY (1.070.34)
3/8" = 1'-0"

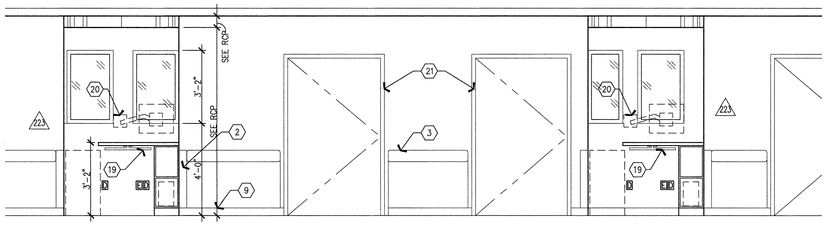

D3 CORRIDOR- EXAM ROOM
3/8" = 1'-0"

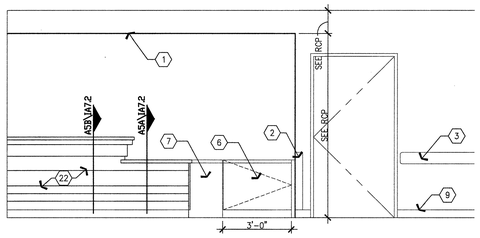

C6 PATIENT DISCHARGE (1.070.58.B) NORTH SIDE
3/8" = 1'-0"

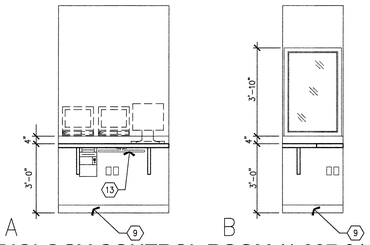

C5 RADIOLOGY CONTROL ROOM (1.007.61.B)
3/8" = 1'-0"

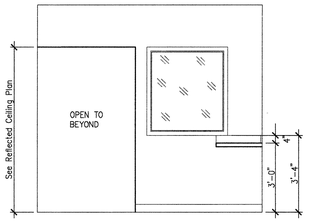

C3 GR CONTROL ROOM (1.007.01.B)
3/8" = 1'-0"

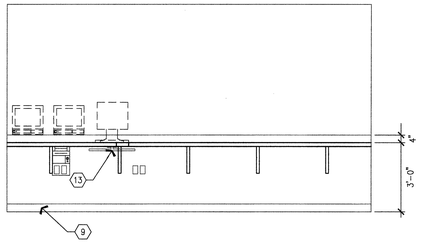

C2 GR CONTROL ROOM (1.007.01.B)
3/8" = 1'-0"

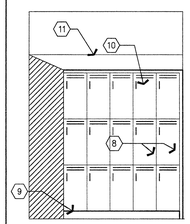

B6 LOCKERS STAFF
3/8" = 1'-0"

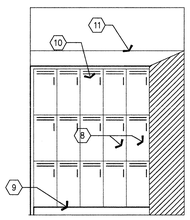

B5 LOCKERS STAFF
3/8" = 1'-0"

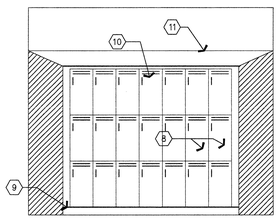

B4 LOCKERS STAFF
3/8" = 1'-0"

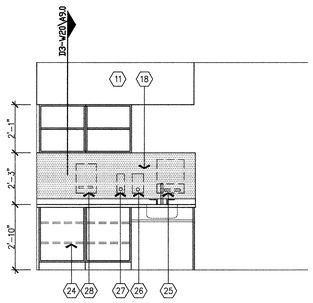

B3 PHARMACY (1.070.34)
3/8" = 1'-0"

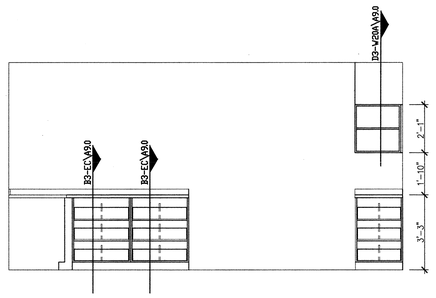

B2 PHARMACY (1.070.34)
3/8" = 1'-0"

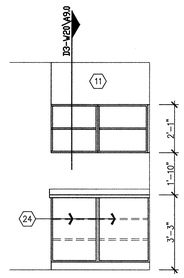

B1 PHARMACY (1.070.34)
3/8" = 1'-0"

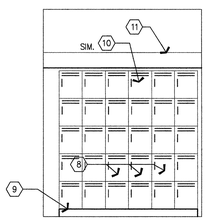

A6 LOCKERS STAFF
3/8" = 1'-0"

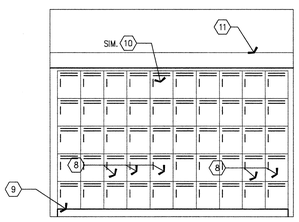

A5 LOCKERS STAFF
3/8" = 1'-0"

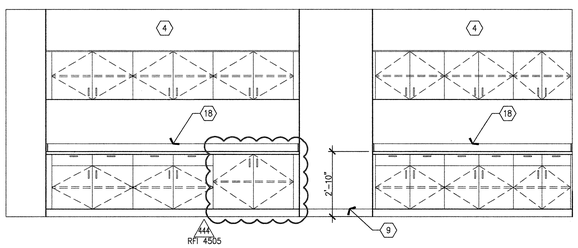

A4 CONFERENCE ROOM (1.007.48)
3/8" = 1'-0"

1. Gypsum board, furr down.
2. Corner guard, wall mounted. See B4/A11.8 for detail.
3. Handrail/bumperrail, wall mounted. See B4/A11.8 for detail.
4. Closure panel. Finish to match wall cabinets. See E6A/A9.0 for detail..
5. Face of wall at corridor beyond.
6. Low gate, 1 1/2" plywood with plastic laminate finish, match nurse station counter, provide solid surface cap.
7. Fixed panel.
8. Accessible locker unit location.
9. Scheduled base.
10. Personal effects storage units, type E. See A4/A11.8 for detail.
11. Closure panel. Sloped with plastic laminate finish.
12. Paper towel dispenser, wall mounted. See Equipment drawings.
13. Countor top, plastic laminate finish on 3/4" plywood. 1 1/2" x 3/4" solid surface edge at all sides.
14. Removable access panels and base, plastic laminate finish.
15. Edge board, 1/2" thick, plastic laminate finish. Width to match profile of main panels.
16. Open knee space.
17. Plywood, 3/4", F style support angle, plastic laminate finish. See detail sheet E1/A9.0.
18. Backsplash to match countertop finish.
19. Work counter with slide-out keyboard
20. Wall bracket, PC monitor, wall mounted. See Equipment Drawings and workbook.
21. Scheduled door.
22. Nurse Station Desk. See Tenant Improvement (Interior Finish), Increment #7, Volume 2D.
23. Not used
24. Adjustable shelves.
25. Paper towel dispenser, see Equipment drawings/workbook, Increment #7, Volume 2E.
26. Soap dispenser, see Equipment drawings, Increment #7, Volume 2E
27. Alcohol gel dispenser, see Equipment drawings/workbook, Increment #7, Volume 2E
28. Glove dispenser, see Equipment drawings/workbook, Increment #7, Volume 2E
29. Expansion joint assembly
30. Dutch Door– See detail D5/A11.4.1
31. 1 1/2" thk. style "E" End Panel– see detail E1/A9.0 (44A CO#329)

A. Finish and Equipment references can be located in the following documents:
1. Equipment drawings and workbook documents – Inc. #7, Vol. 2E.
2. Tenant improvement (Interior finish) Inc. #7, Vol. 2D.

A2 NOTES TO SHEET

A1 GENERAL NOTES

FKP Architects

ARCHITECT OF RECORD
Paul C. Gloriod

LICENSED ARCHITECT MICHAEL C. SWAIN NO. C 20087 STATE OF CALIFORNIA

Changes on these drawings do not consist of materially altered changes to approved drawings and don't require a change order.
OSHPD review ACO _____
OSHPD review FLSO _____
OSHPD review DSE _____

REVISIONS

22	05/20/11	ASI #78
43	01/30/12	CO#325
44	04/03/12	CO#329

APPROVAL
Office of Statewide Health Planning & Development/FDD REVIEWED IN ACCORDANCE WITH THE REQUIREMENTS OF T24, CCR
APPROVED
PA D# 2012-043327
5-1-12
CHANGE ORDER#_____
INSTRUCTION BULLETIN#_____
DEFERRED APPROVAL#_____
ADDENDUM_____

PROJECT NAME
CHILDREN'S HOSPITAL OF ORANGE COUNTY
455 S. Main St.
Orange, CA 92868-3874

TOWER II

CHOC HOSPITAL

PROJECT NUMBER
12011.00
Increment #7

OSHPD - PROJECT NUMBER
IL 072072-30

ISSUE
OSHPD PERMIT

DATE
01/27/2010

SCALE
3/8 = 1'-0"

DRAWING TITLE
FIRST FLOOR INTERIOR ELEVATIONS

DRAWING NUMBER
A9.1C

N:\06XXX\06102 CHOC TOWER 2 SHELL BUILDING\FKP CONTRACTED PROJECTS\PROJECT INCREMENTS\INCR. #07_TENANT IMPROVEMENT\OSHPD PERMIT (CONSTRUCTION DOCUMENTS)\100602_CO#_____\A9.1C FIRST FLOOR INTERIOR ELEVATIONS_RECOVER.DWG
4/20/2012
JOY