© 2007 FKP Architects, Inc. All rights reserved. No part of this document may be reproduced or utilized in any form without prior written authorization of FKP Architects, Inc.

Endowment Wall Graphics

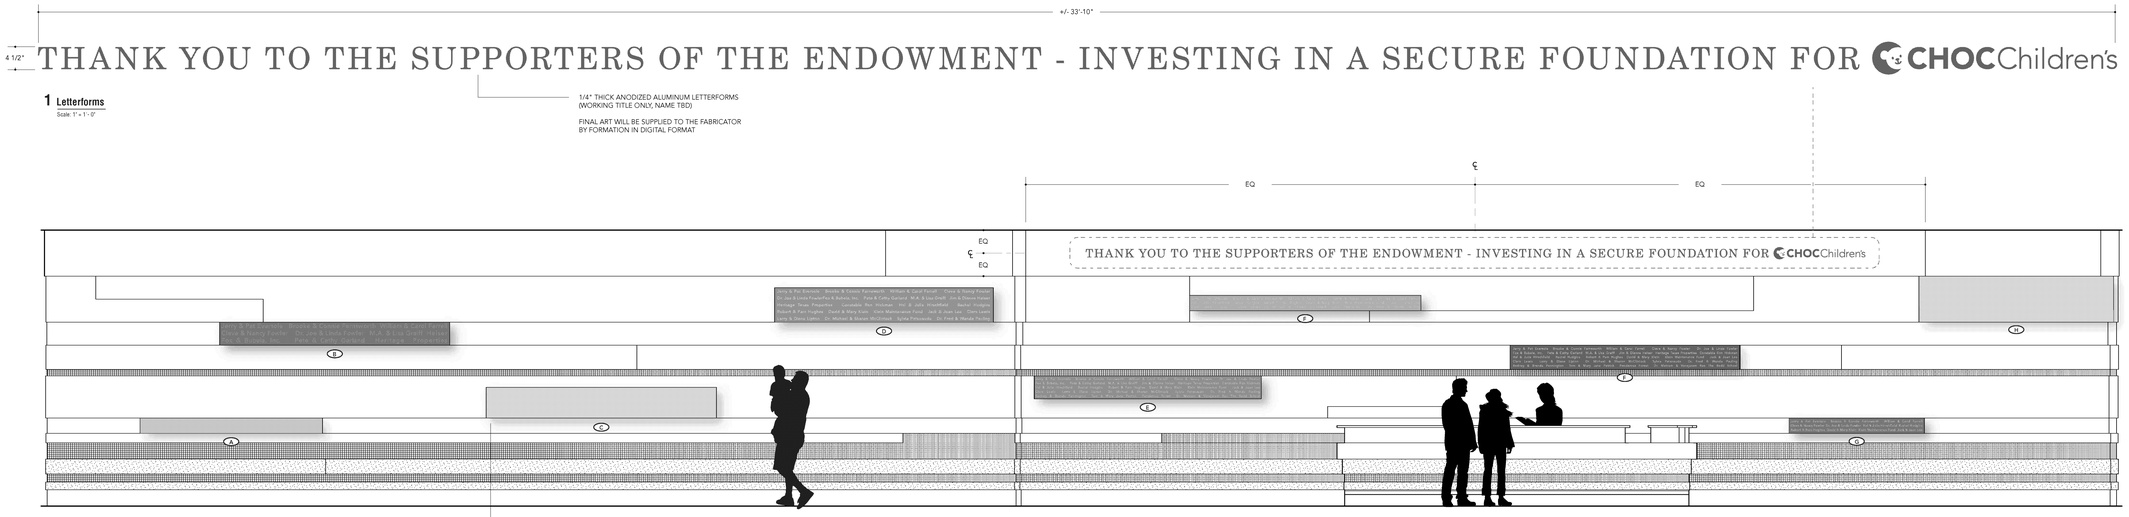

1 Letterforms
Scale: 1" = 1'-0"

1/4" THICK ANODIZED ALUMINUM LETTERFORMS
(WORKING TITLE ONLY, NAME TBD)

FINAL ART WILL BE SUPPLIED TO THE FABRICATOR
BY FORMATION IN DIGITAL FORMAT

2 Level 1 Endowment Wall Graphics
Scale: 3/8" = 1'-0"
EWG

ACRYLIC BOXES TO BE FABRICATED BY 3FORM
RE: 3FORM SHOP DRAWINGS FOR SPECIFICATIONS
AND FINAL DIMENSIONS

FINAL COLOR SPECIFICATIONS TBD IN MOCK-UP
AND SUBMITTALS BY THE DESIGN TEAM

RE: INTERIOR FOR ELEVATION AND PLAN DIMENSIONS

RE: AGC37.0 FOR ACRYLIC BOX CONSTRUCTION OPTIONS

A-1	A-2	A-3	A-4	A-5	A-6	A-7
3FORM MAI TAI	3FORM VITAMIN C	3FORM CRANBERRY	3FORM VIOLET	3FORM COBALT	3FORM SURF	3FORM LAWN

3 3form Color Specifications
NTS

FIRST SURFACE APPLIED VINYL DONOR NAMES,
LAYOUTS VARY PER LOCATION

NAMES MAY BE ADDED OVER TIME

SIZE OF NAME PER LIGHT-BOX VARIES BASED ON
DONATION & ORENTATION ON THE WALL FOR
GREATEST LEGIBILITY

FINAL COPY TBD BY CHOC FOUNDATION, AND
FINAL LAYOUTS WILL BE PROVIDED TO THE FABRICATOR
BY FORMATION IN DIGITAL FORMAT FOR SHOP DRAWINGS

4 Typical Copy Layout
Scale: 3" = 1'-0"

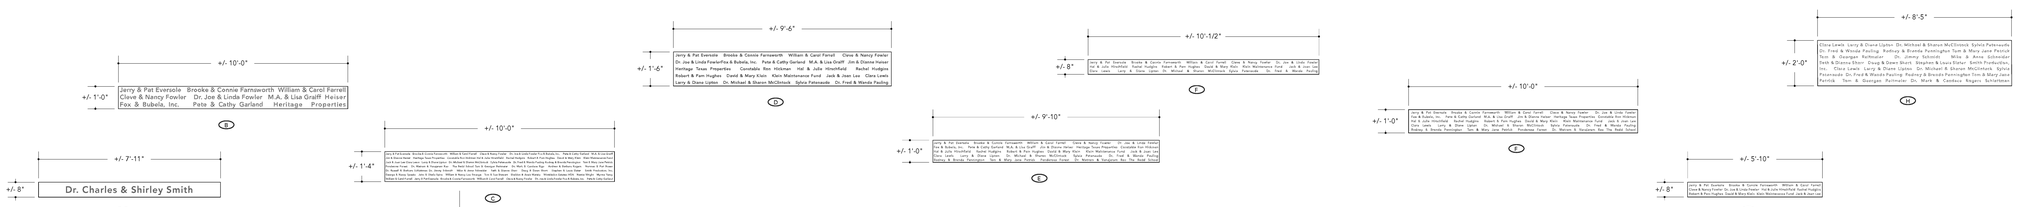

5 Level 1 Endowment Wall Graphics Approximate Box Dimensions
Scale: 3/8" = 1'-0"
EWG

ACRYLIC BOXES TO BE FABRICATED BY 3FORM
RE: 3FORM SHOP DRAWINGS FOR SPECIFICATIONS
AND FINAL DIMENSIONS

**ALL BOX DIMENSIONS ARE APPROXIMATE FOR
PRICING APPLIED VINYL COPY**

FKP Architects

ARCHITECT OF RECORD

"Achitect of Record signature line only; this drawing was not prepared under the direct supervision of the Architect of Record. The direct responsibility for preparation of this sheet lies with its corresponding professional stamp and signature. The signature of the Architect of Record in general responsible charge of the project is provided as required by Title 24, Part 1, Section 7-115 (a)"

ARCHITECT - PAUL C. GLORIOD

CONSULTANT

formation

REVISIONS

1 2/28/11 ASI NO. 70

APPROVAL

PROJECT NAME

CHILDREN'S HOSPITAL
OF ORANGE COUNTY
455 S. Main St.
Orange, CA 92868-3874

TOWER II

CHOC℠ HOSPITAL

PROJECT NUMBER

12011.00
Increment #7

OSHPD - PROJECT NUMBER

IL 072072-30

ISSUE

DATE

2/28/2011

SCALE

AS NOTED

DRAWING TITLE

Endowment Wall Graphics

1

DRAWING NUMBER

AGC36.0