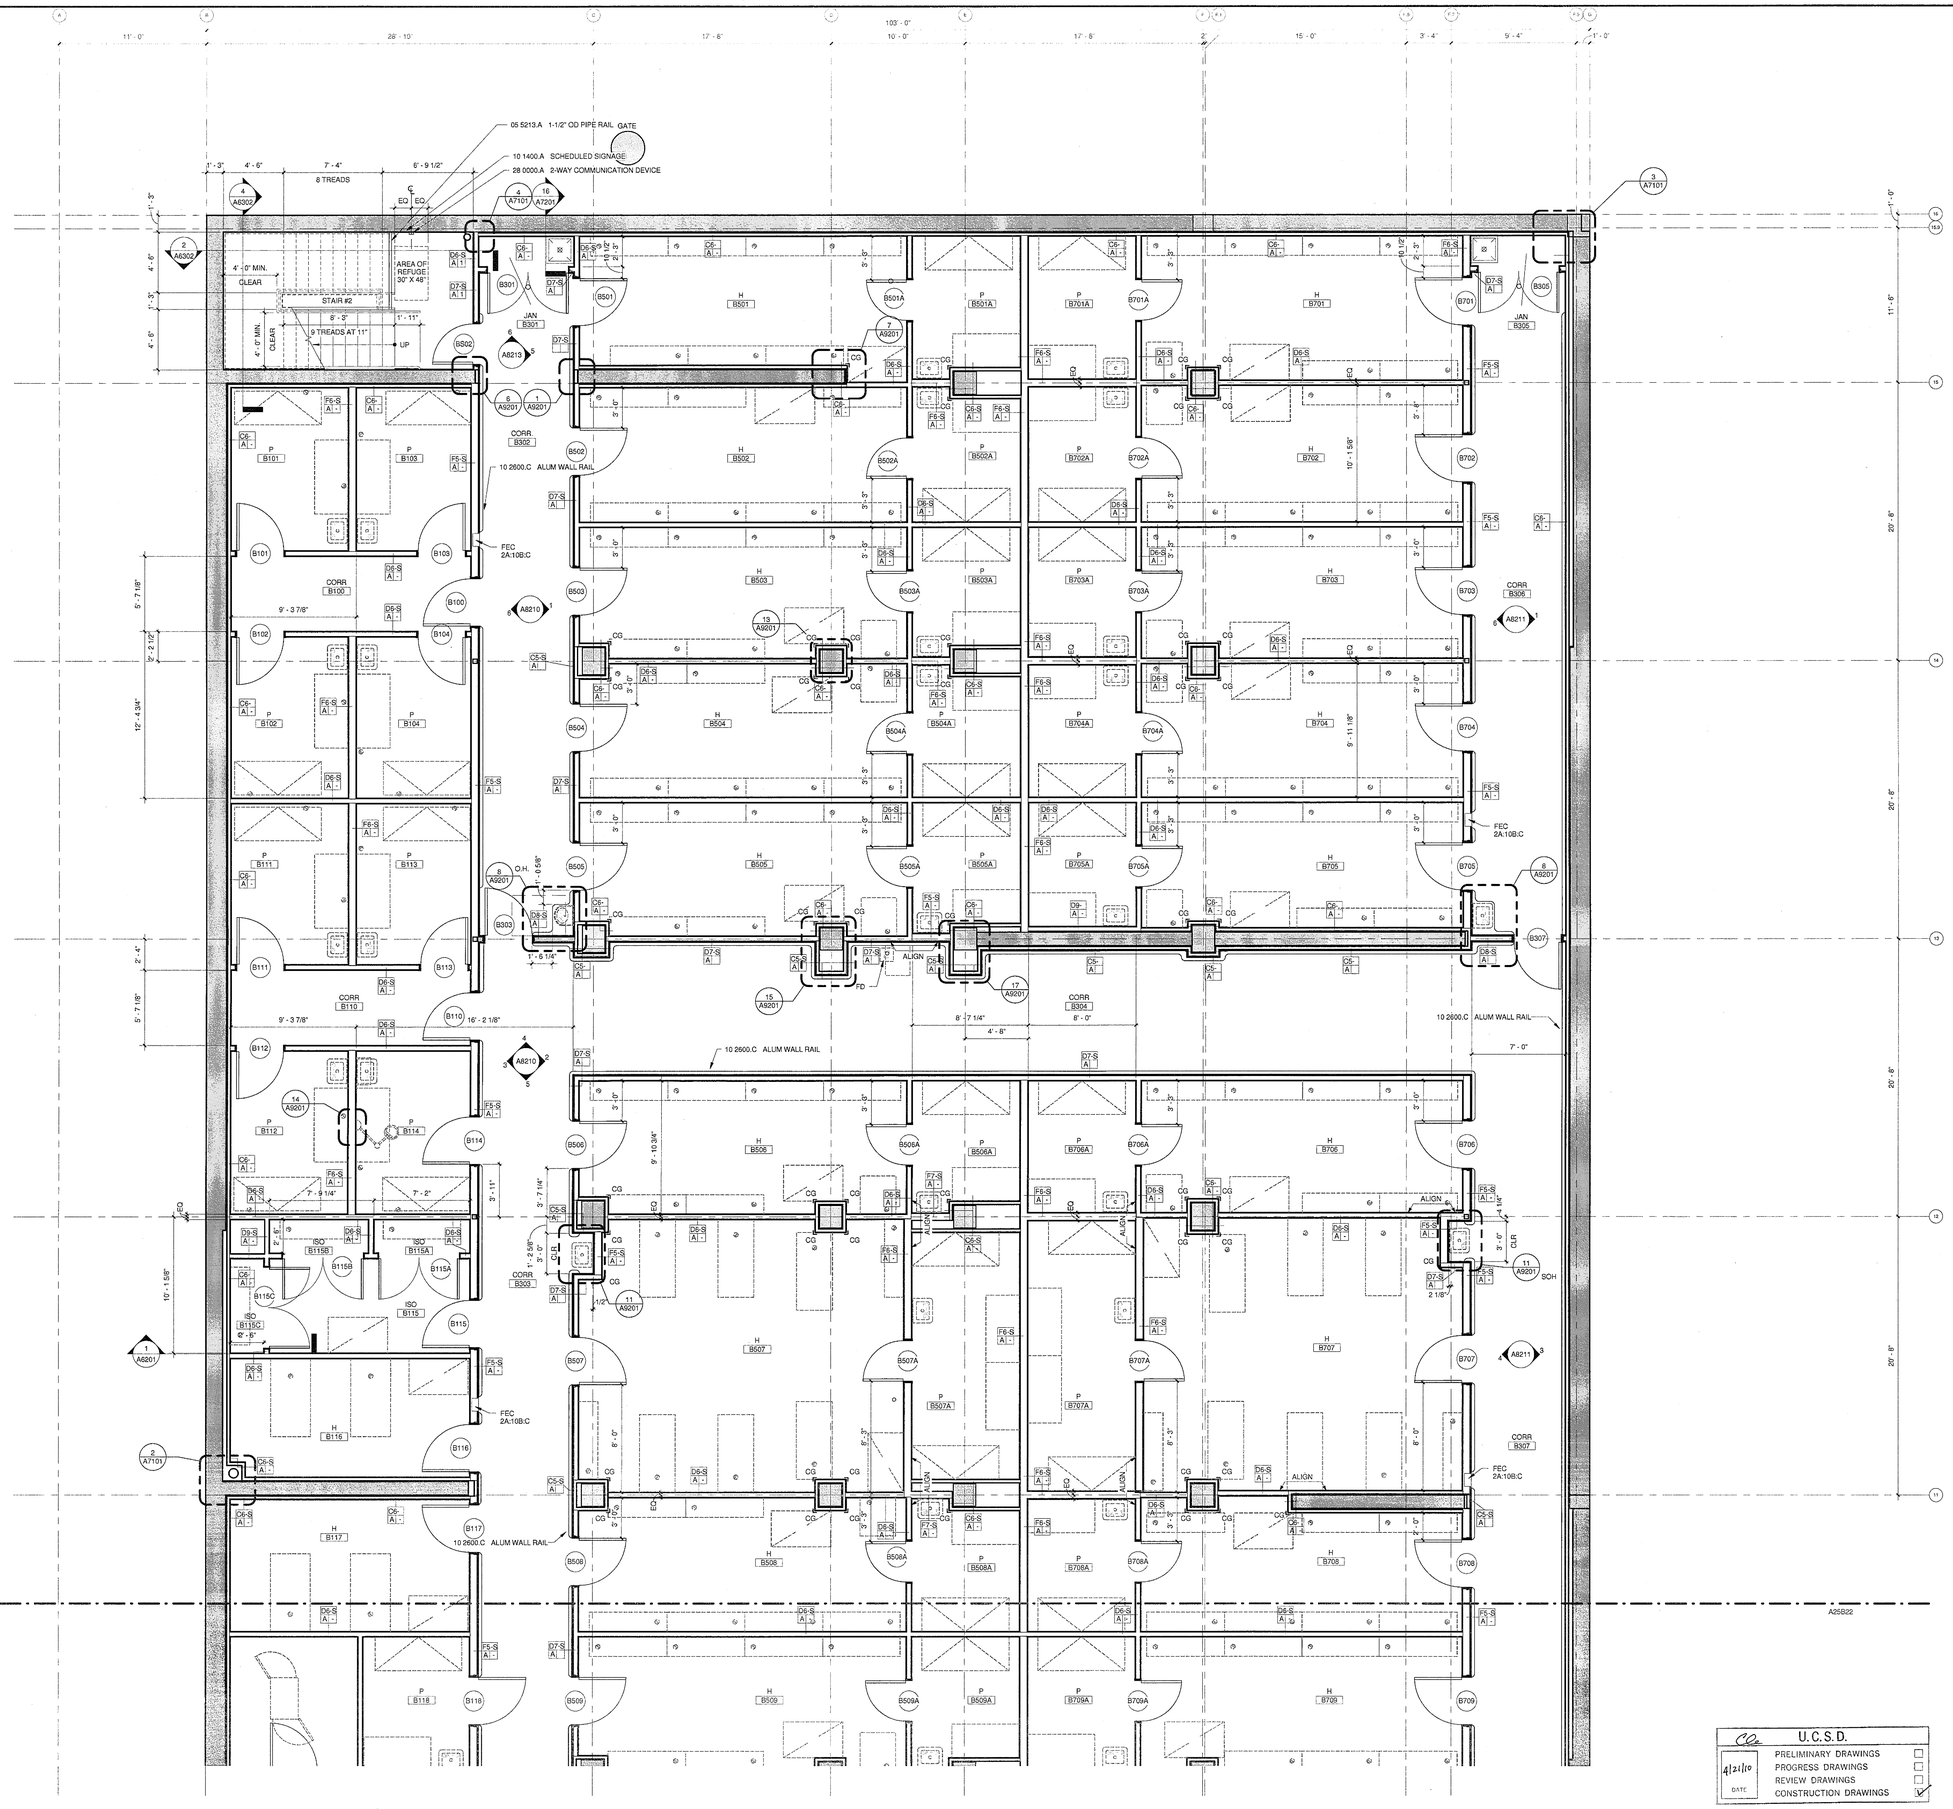

COPYRIGHT © FENTRESS ARCHITECTS

ISSUED FOR	DATE
BID PK #1 100 DD	10.06.08
50% PROGRESS	10.24.08
BID PK #1 80 CD	12.01.08
BID PK #1 100 CD	02.16.09
BID PK #2 100 CD	03.26.09
100% CD	05.08.09
ADA REVIEW	08.26.09
CD-3	01.07.10

SANFORD CONSORTIUM FOR REGENERATIVE MEDICINE

2880 TORREY PINES SCENIC DRIVE
LA JOLLA, CALIFORNIA 92037

CONSULTANT

Lankford/Phelps Consortium LLC
655 West Broadway, Suite 1400 San Diego CA 92101
619.702.0800

FENTRESS | ARCHITECTS
401 Broadway, Fl 2 San Diego, CA 92101
619.702.5000

DAVIS DAVIS ARCHITECTS
5927 Balboa Avenue San Diego, CA 92111

APPROVED FIRE AND PANIC ONLY
04 - 15 - 2010
DSA PLAN REVIEW
STATE FIRE MARSHAL
CONSTRUCTION SERVICES

NOTE: RE: A4XXX SHEETS FOR LAB FURNISHINGS

STAMP
LICENSED ARCHITECT
Jeffrey W Olson
No. C-31761
EXP. 03/31/11
STATE OF CALIFORNIA

U.C.S.D.

DATE	
4/21/10	PRELIMINARY DRAWINGS ☐
	PROGRESS DRAWINGS ☐
	REVIEW DRAWINGS ☐
	CONSTRUCTION DRAWINGS ☑

VIVARIUM LEVEL DATUM: 354'

PLAN 1 A5301 A22B21 B2 VIV FLOOR PLAN - ZONE 1
1/4" = 1'-0"

SHEET NAME
PARTIAL FLOOR PLAN - VIVARIUM ZONE 1

DRAWN BY: Author

PROJECT #: 200725.000

SHEET NUMBER
A22B21

Warning: It is a violation of the law for any person, unless acting under the direction of a licensed architect, to alter an item in any way. If an item in this document is altered, the altering architect, if other than the architect of record, shall affixto the item his seal and the notation "altered by" follows by his signiture and the date of such alteration, and the specific description of the alteration.