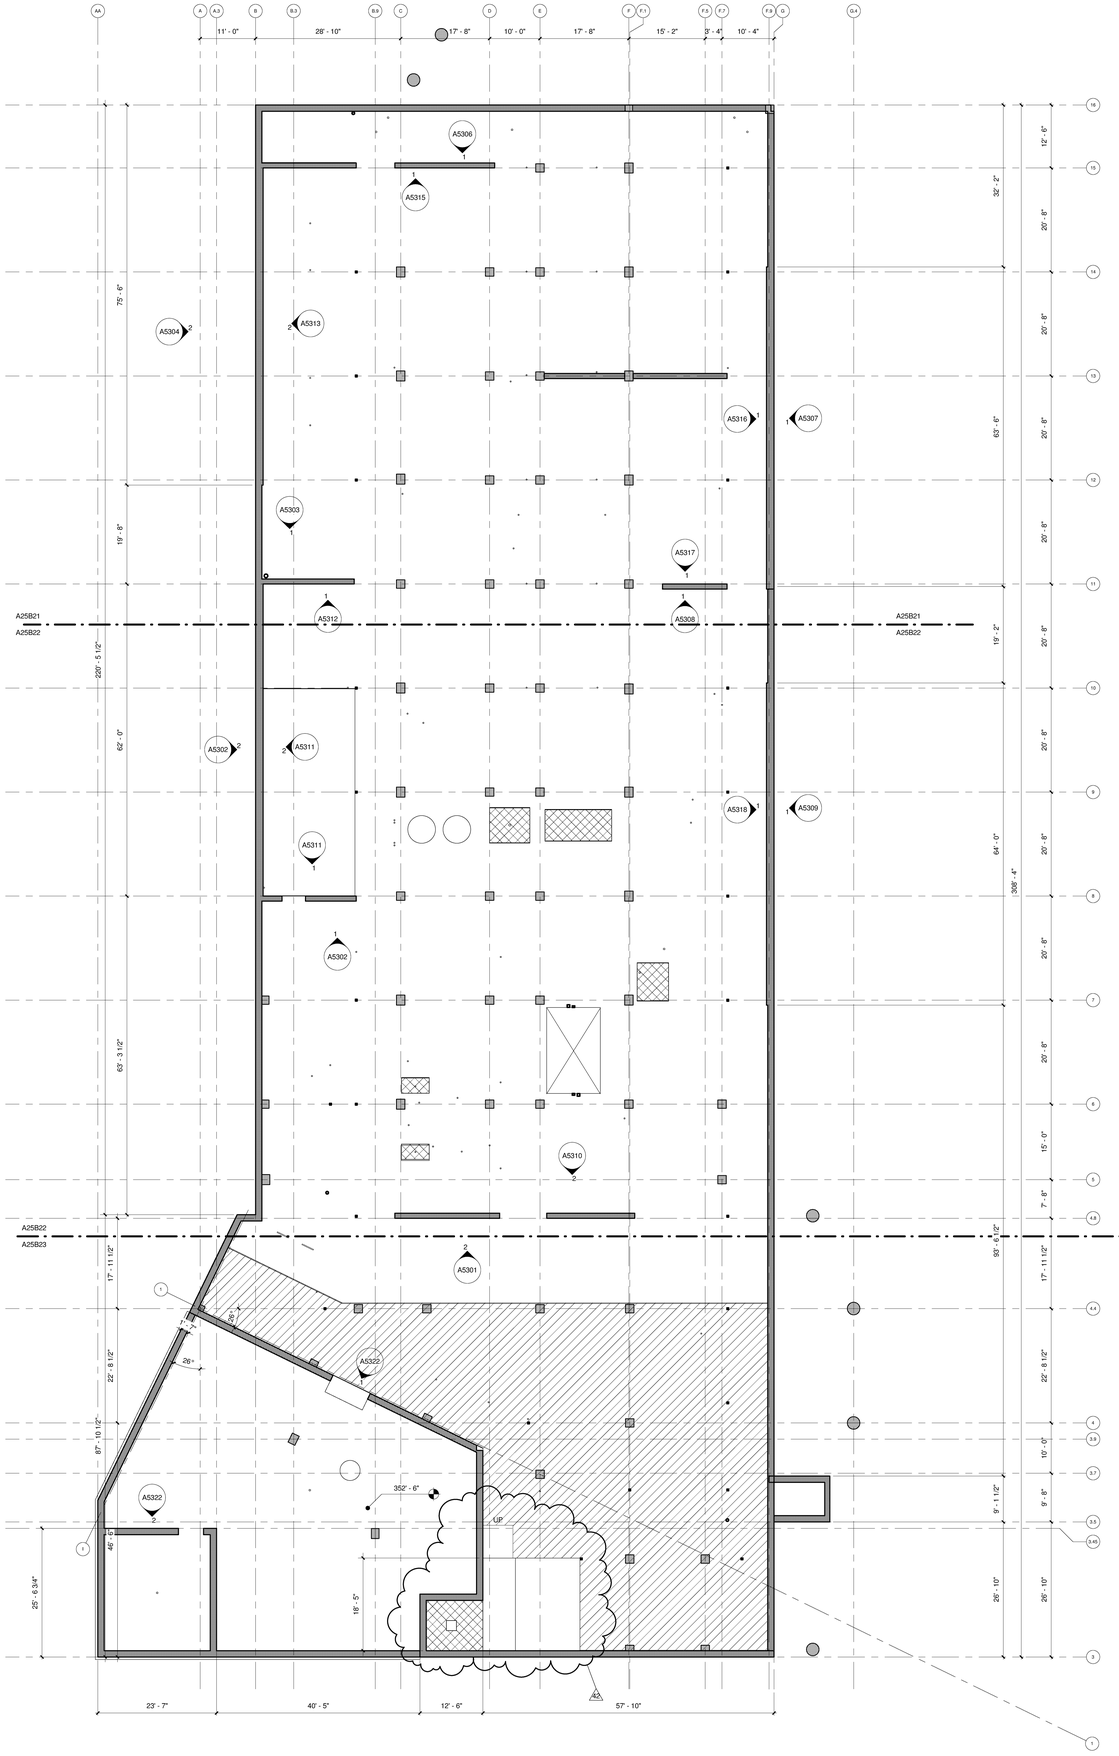

APPROVED
FIRE AND PANIC ONLY

02 - 01 - 2011

ONLY VALID WHEN INITIALED

STATE FIRE MARSHAL
CONSTRUCTION SERVICES

VIVARIUM LEVEL DATUM: 354'

1 A5301 | A24B20 PLAN

B2 VIV OVERALL SLAB PLAN

3/32" = 1'-0"

0 8' 16' 24'

COPYRIGHT ©
FENTRESS ARCHITECTS

ISSUED FOR	DATE
BID PK #1 100 DD	10.06.08
50% PROGRESS	10.24.08
BID PK #1 80 CD	12.01.08
BID PK #1 100 CD	02.16.09
BID PK #2 100 CD	03.26.09
100% CD	05.08.09
CD-3	01.07.10
COB 001	02.26.10
COB 002	02.26.10
ASI 026	12.15.10
1 ASI 030	05.10.11

SANFORD CONSORTIUM FOR REGENERATIVE MEDICINE

2880 TORREY PINES SCENIC DRIVE
LA JOLLA, CALIFORNIA 92037

CONSULTANT

Lankford/Phelps Consortium LLC
ARCHITECTS
655 West Broadway, Suite 1400 San Diego, CA 92101
619.696.0900 FAX 619.696.0977

FENTRESS | ARCHITECTS
421 Broadway, Denver, CO 80203
303.722.2000

DAVIS LANGDON
ARCHITECTS
2401 Fifth Avenue Suite 800 Seattle, WA 98121

STAMP

SHEET NAME
OVERALL SLAB PLAN - VIVARIUM

DRAWN BY: Author

PROJECT #: 200725.000

SHEET NUMBER

A24B20

5/10/2011 10:51:01 AM
C:\FA Revit Projects\200725 SCRM Jesse D2.rvt

Warning: It is a violation of the law for any person, unless acting under the direction of a licensed architect, to alter an item in any way. If an item in this document is altered, the altering architect, if other than the architect of record, shall affixto the item his seal and the notation "altered by" follows by his signiture and the date of such alteration, and the specific description of the alteration.