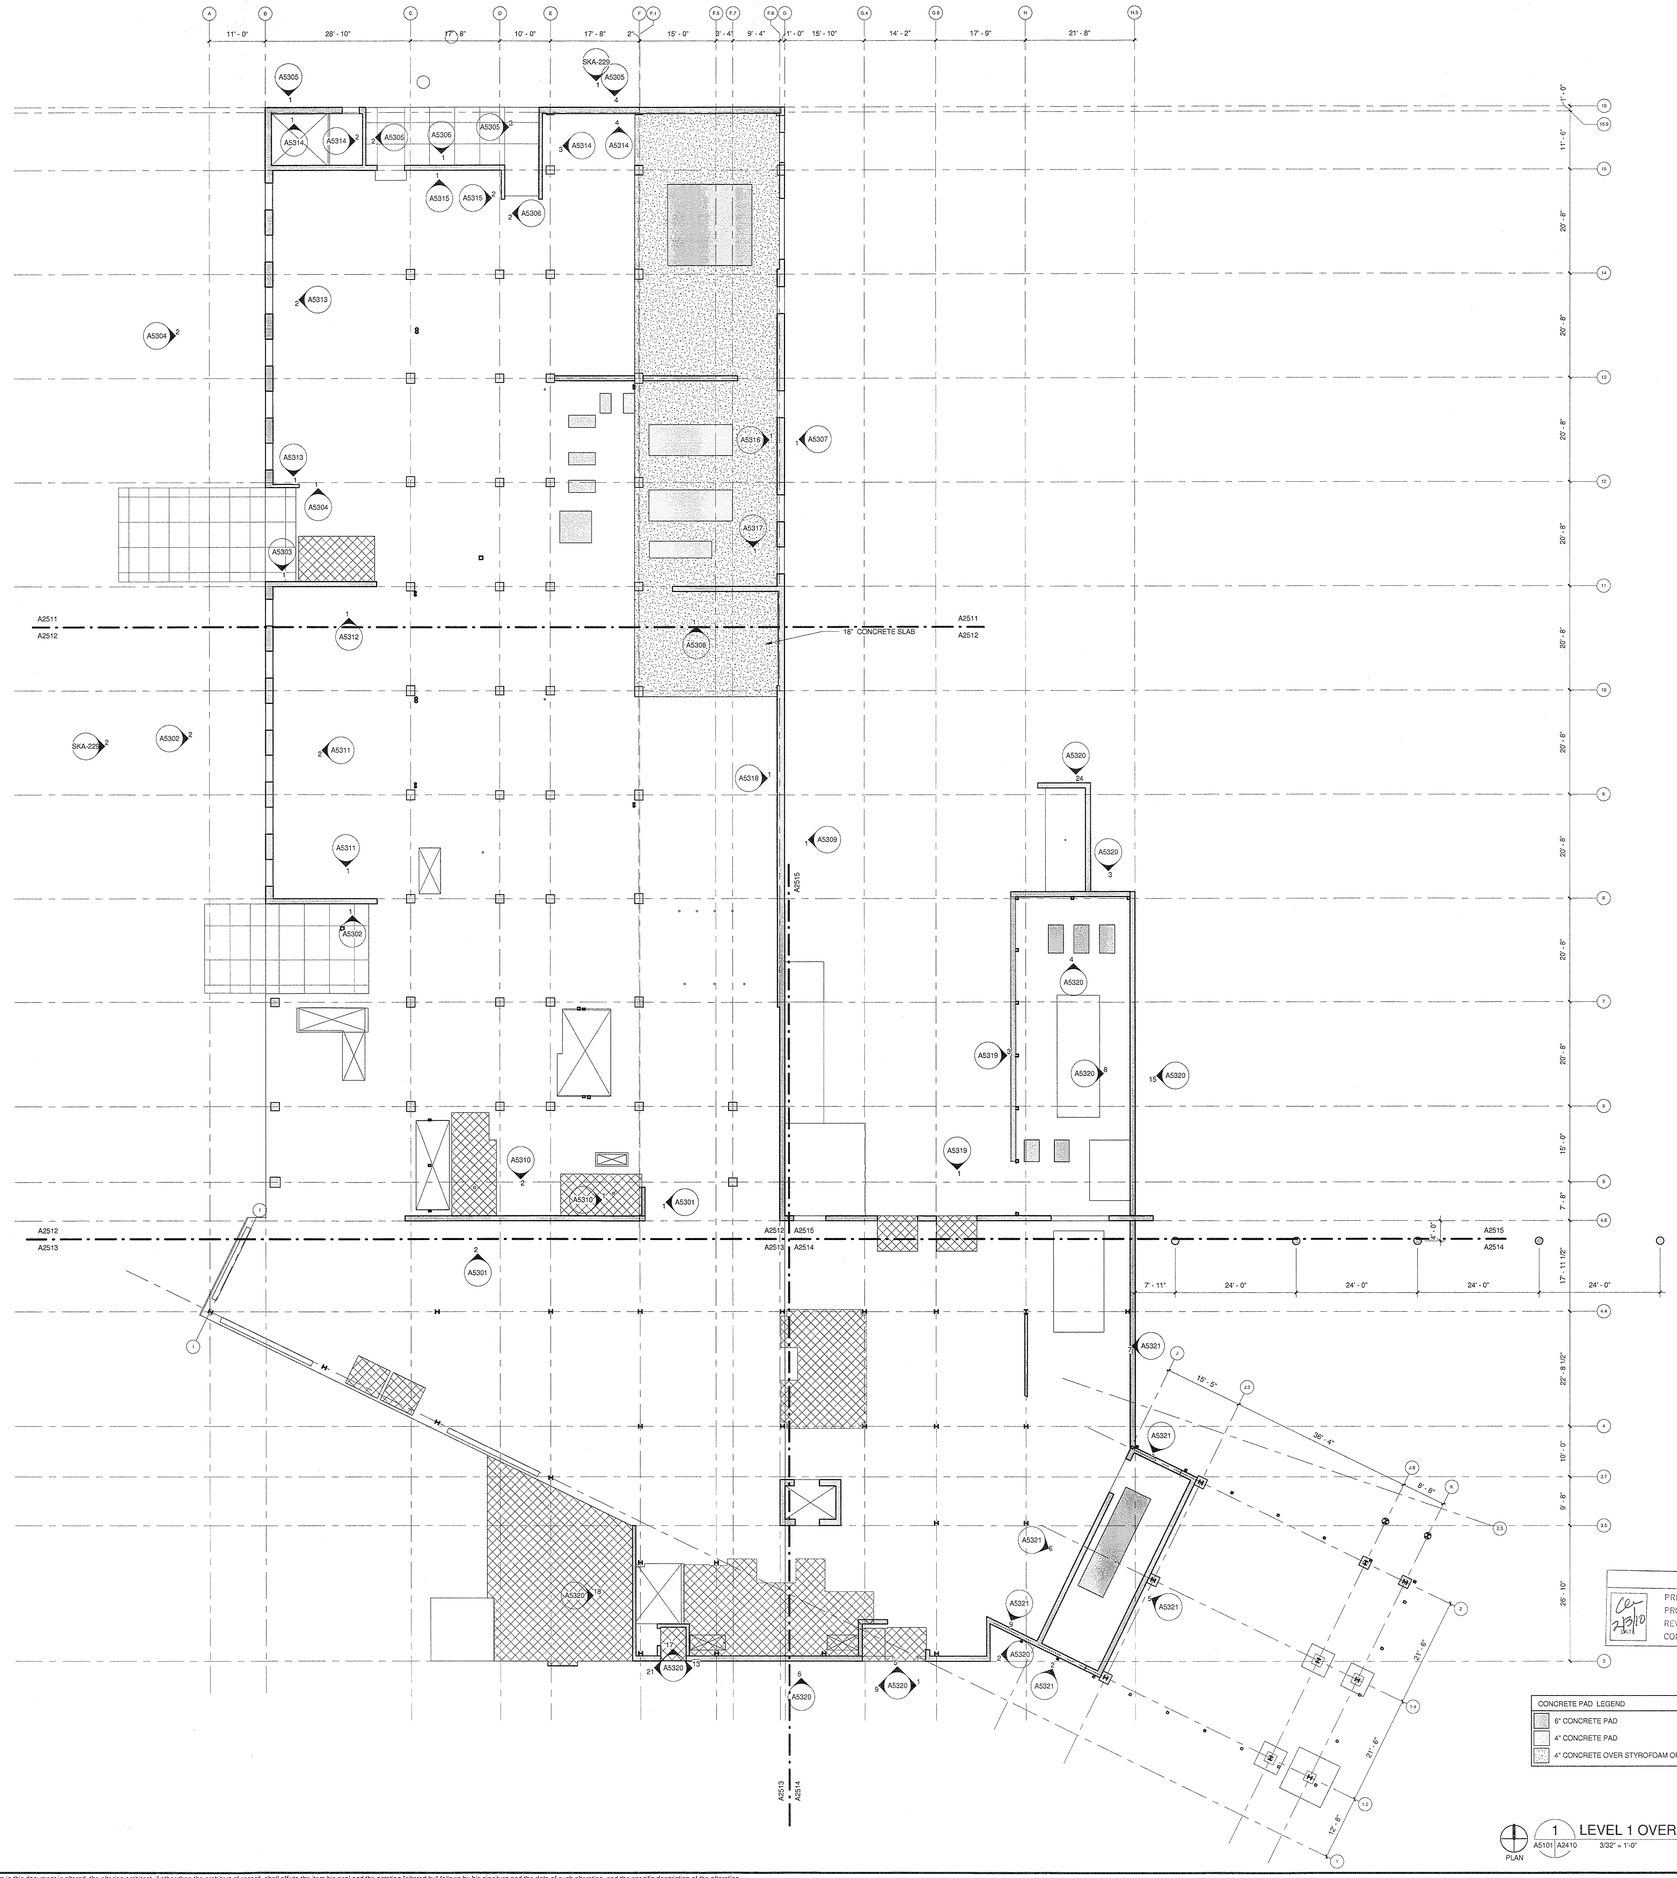

CONCRETE PAD LEGEND
6" CONCRETE PAD
4" CONCRETE PAD
4" CONCRETE OVER STYROFOAM OR FORM

SEE SHEETS A53XX FOR CONCRETE WALL ELEVATIONS

LEVEL ONE DATUM: 374'

1 A5101 A2410 PLAN — LEVEL 1 OVERALL SLAB PLAN

3/32" = 1'-0"

0 8' 16' 24'

APPROVED FIRE AND PANIC ONLY
01-28-10
DSA-PR/CC-01
STATE FIRE MARSHAL CONSTRUCTION SERVICES

U.C.S.D.
1-28-10 DATE
PRELIMINARY DRAWINGS ☐
PROGRESS DRAWINGS ☐
REVIEW DRAWINGS ☐
CONSTRUCTION DRAWINGS ☑

COPYRIGHT © FENTRESS ARCHITECTS

ISSUED FOR	DATE
BID PK #1 100 DD	10.06.08
50% PROGRESS	10.24.08
BID PK #1 80 CD	12.01.08
BID PK #1 100 CD	02.16.09
BID PK #2 100 CD	03.26.09
100% CD	05.08.09
CD-3	01.07.10

SANFORD CONSORTIUM FOR REGENERATIVE MEDICINE

2880 TORREY PINES SCENIC DRIVE
LA JOLLA, CALIFORNIA 92037

CONSULTANT

LankfordPhelps Consortium LLC
Mechanical Engineers, Inc.
4370 Alvarado Canyon Road, San Diego, CA 92077
619-582-1500 Fax
619-582-0225

FENTRESS | ARCHITECTS
401 Broadway, Denver, CO 80203
303/722-2000

DAVIS DAVIS ARCHITECTS
3444 Fifth Avenue, San Diego, CA 92103

STAMP
LICENSED ARCHITECT
Jeffrey W Olson
No. C-31761
REN. 03/31/11
STATE OF CALIFORNIA

SHEET NAME
OVERALL SLAB PLAN - LEVEL 1

DRAWN BY: Author

PROJECT #: 200725.000

SHEET NUMBER
A2410

1/25/2010 11:17:29 AM
C:\Revit Projects\200725 SDCRM_Jesse Dz.rvt

Warning: It is a violation of the law for any person, unless acting under the direction of a licensed architect, to alter an item in any way. If an item in this document is altered, the altering architect, if other than the architect of record, shall affixto the item his seal and the notation "altered by" follows by his signiture and the date of such alteration, and the specific description of the alteration.