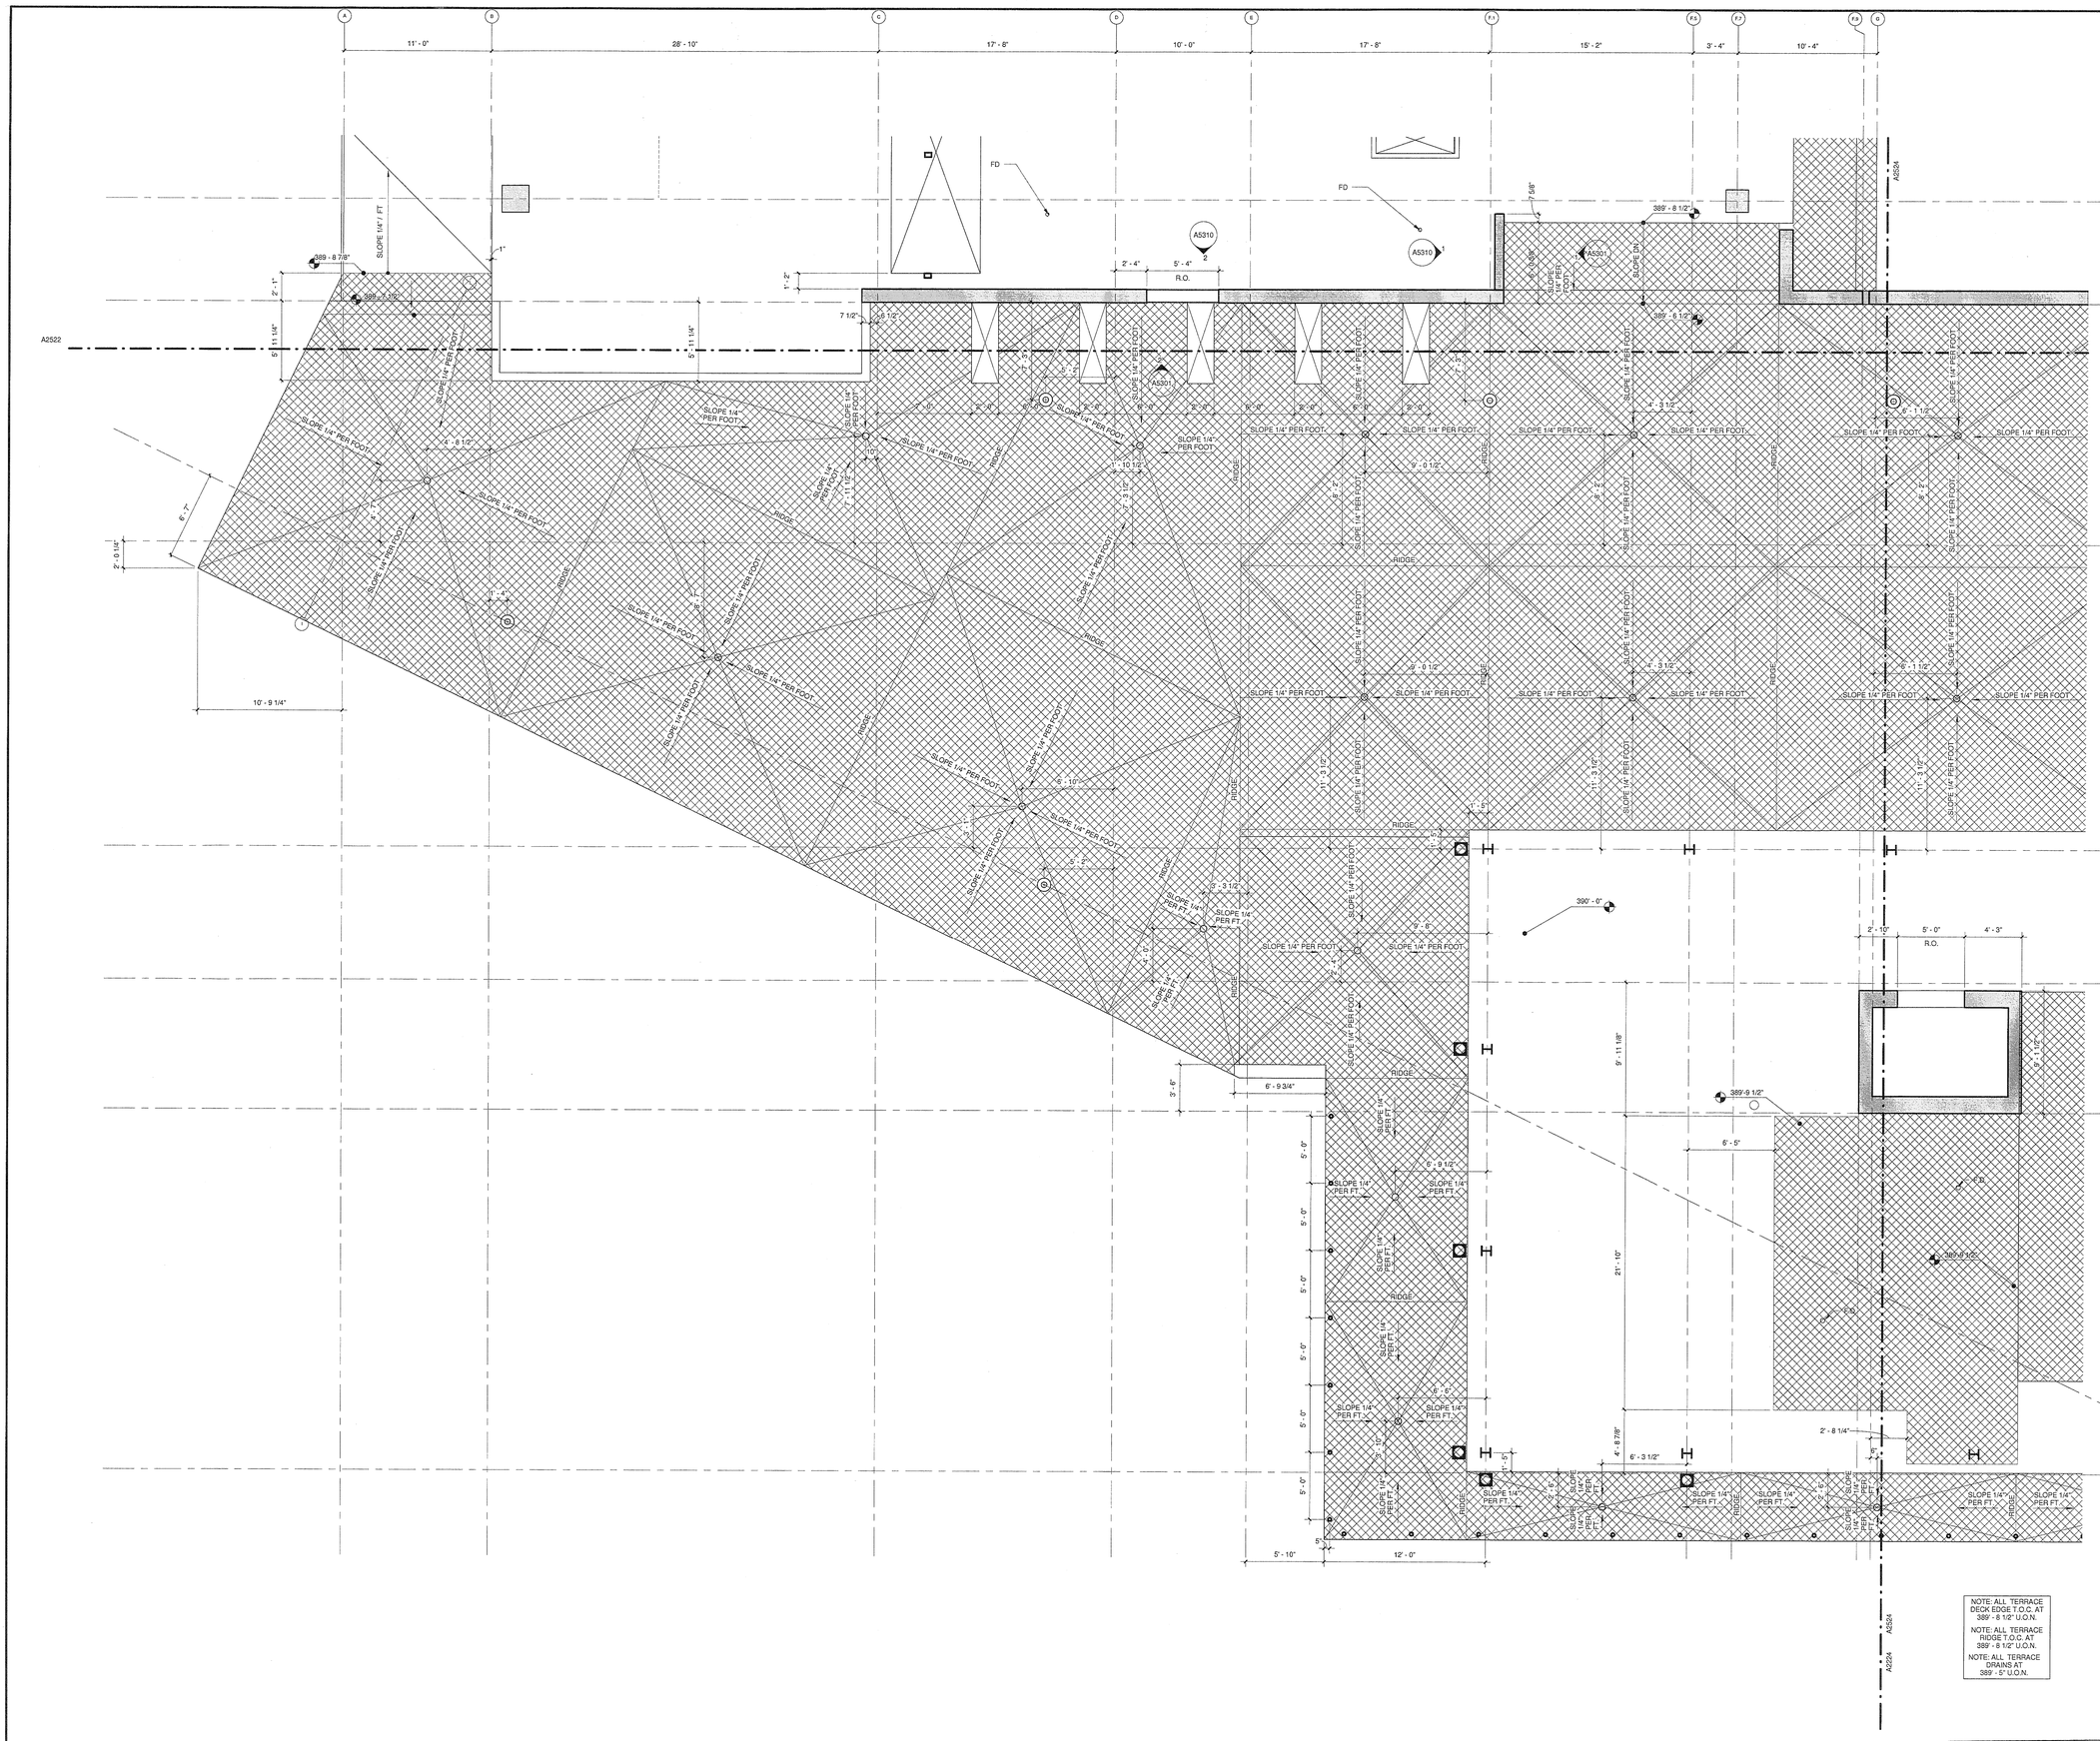

APPROVED FIRE AND PANIC ONLY
01-28-10
ONLY VALID WHEN SIGNED BY STATE FIRE MARSHAL CONSTRUCTION SERVICES

NOTE: ALL TERRACE DECK EDGE T.O.C. AT 389' - 8 1/2" U.O.N.

NOTE: ALL TERRACE RIDGE T.O.C. AT 389' - 8 1/2" U.O.N.

NOTE: ALL TERRACE DRAINS AT 389' - 5" U.O.N.

U.C.S.D.

PRELIMINARY DRAWINGS	☐
PROGRESS DRAWINGS	☐
REVIEW DRAWINGS	☐
CONSTRUCTION DRAWINGS	☑

LEVEL TWO DATUM: 390'

1 A5101 | A2523 PLAN — LEVEL 2 SLAB PLAN - ZONE 3

1/4" = 1'-0"

0 2' 4' 8'

COPYRIGHT © FENTRESS ARCHITECTS

ISSUED FOR	DATE
100% CD	05.08.09
CD-3	01.07.10

SANFORD CONSORTIUM FOR REGENERATIVE MEDICINE

2880 TORREY PINES SCENIC DRIVE
LA JOLLA, CALIFORNIA 92037

CONSULTANT

Lankford/Phelps Consortium LLC
Mechanical Engineers
619-702-0005
619-702-0005 Fax

FENTRESS | ARCHITECTS
621 Broadway, Denver, CO 80203
303.592.5000

DAVIS DAVIS ARCHITECTS
3401 Fifth Avenue San Diego, CA 92103

STAMP
LICENSED ARCHITECT
Jeffrey W Olson
No. C-31761
REN. 03/31/11
STATE OF CALIFORNIA

SHEET NAME
PARTIAL SLAB PLAN - LEVEL 2 ZONE 3

DRAWN BY: Author

PROJECT #: 200725.000

SHEET NUMBER
A2523

1/25/2010 11:10:08 AM
C:\Revit Projects\200725 SCCRM_Jesse Dz.rvt

Warning: It is a violation of the law for any person, unless acting under the direction of a licensed architect, to alter an item in any way. If an item in this document is altered, the altering architect, if other than the architect of record, shall affixto the item his seal and the notation "altered by" followd by his signiture and the date of such alteration, and the specific description of the alteration.