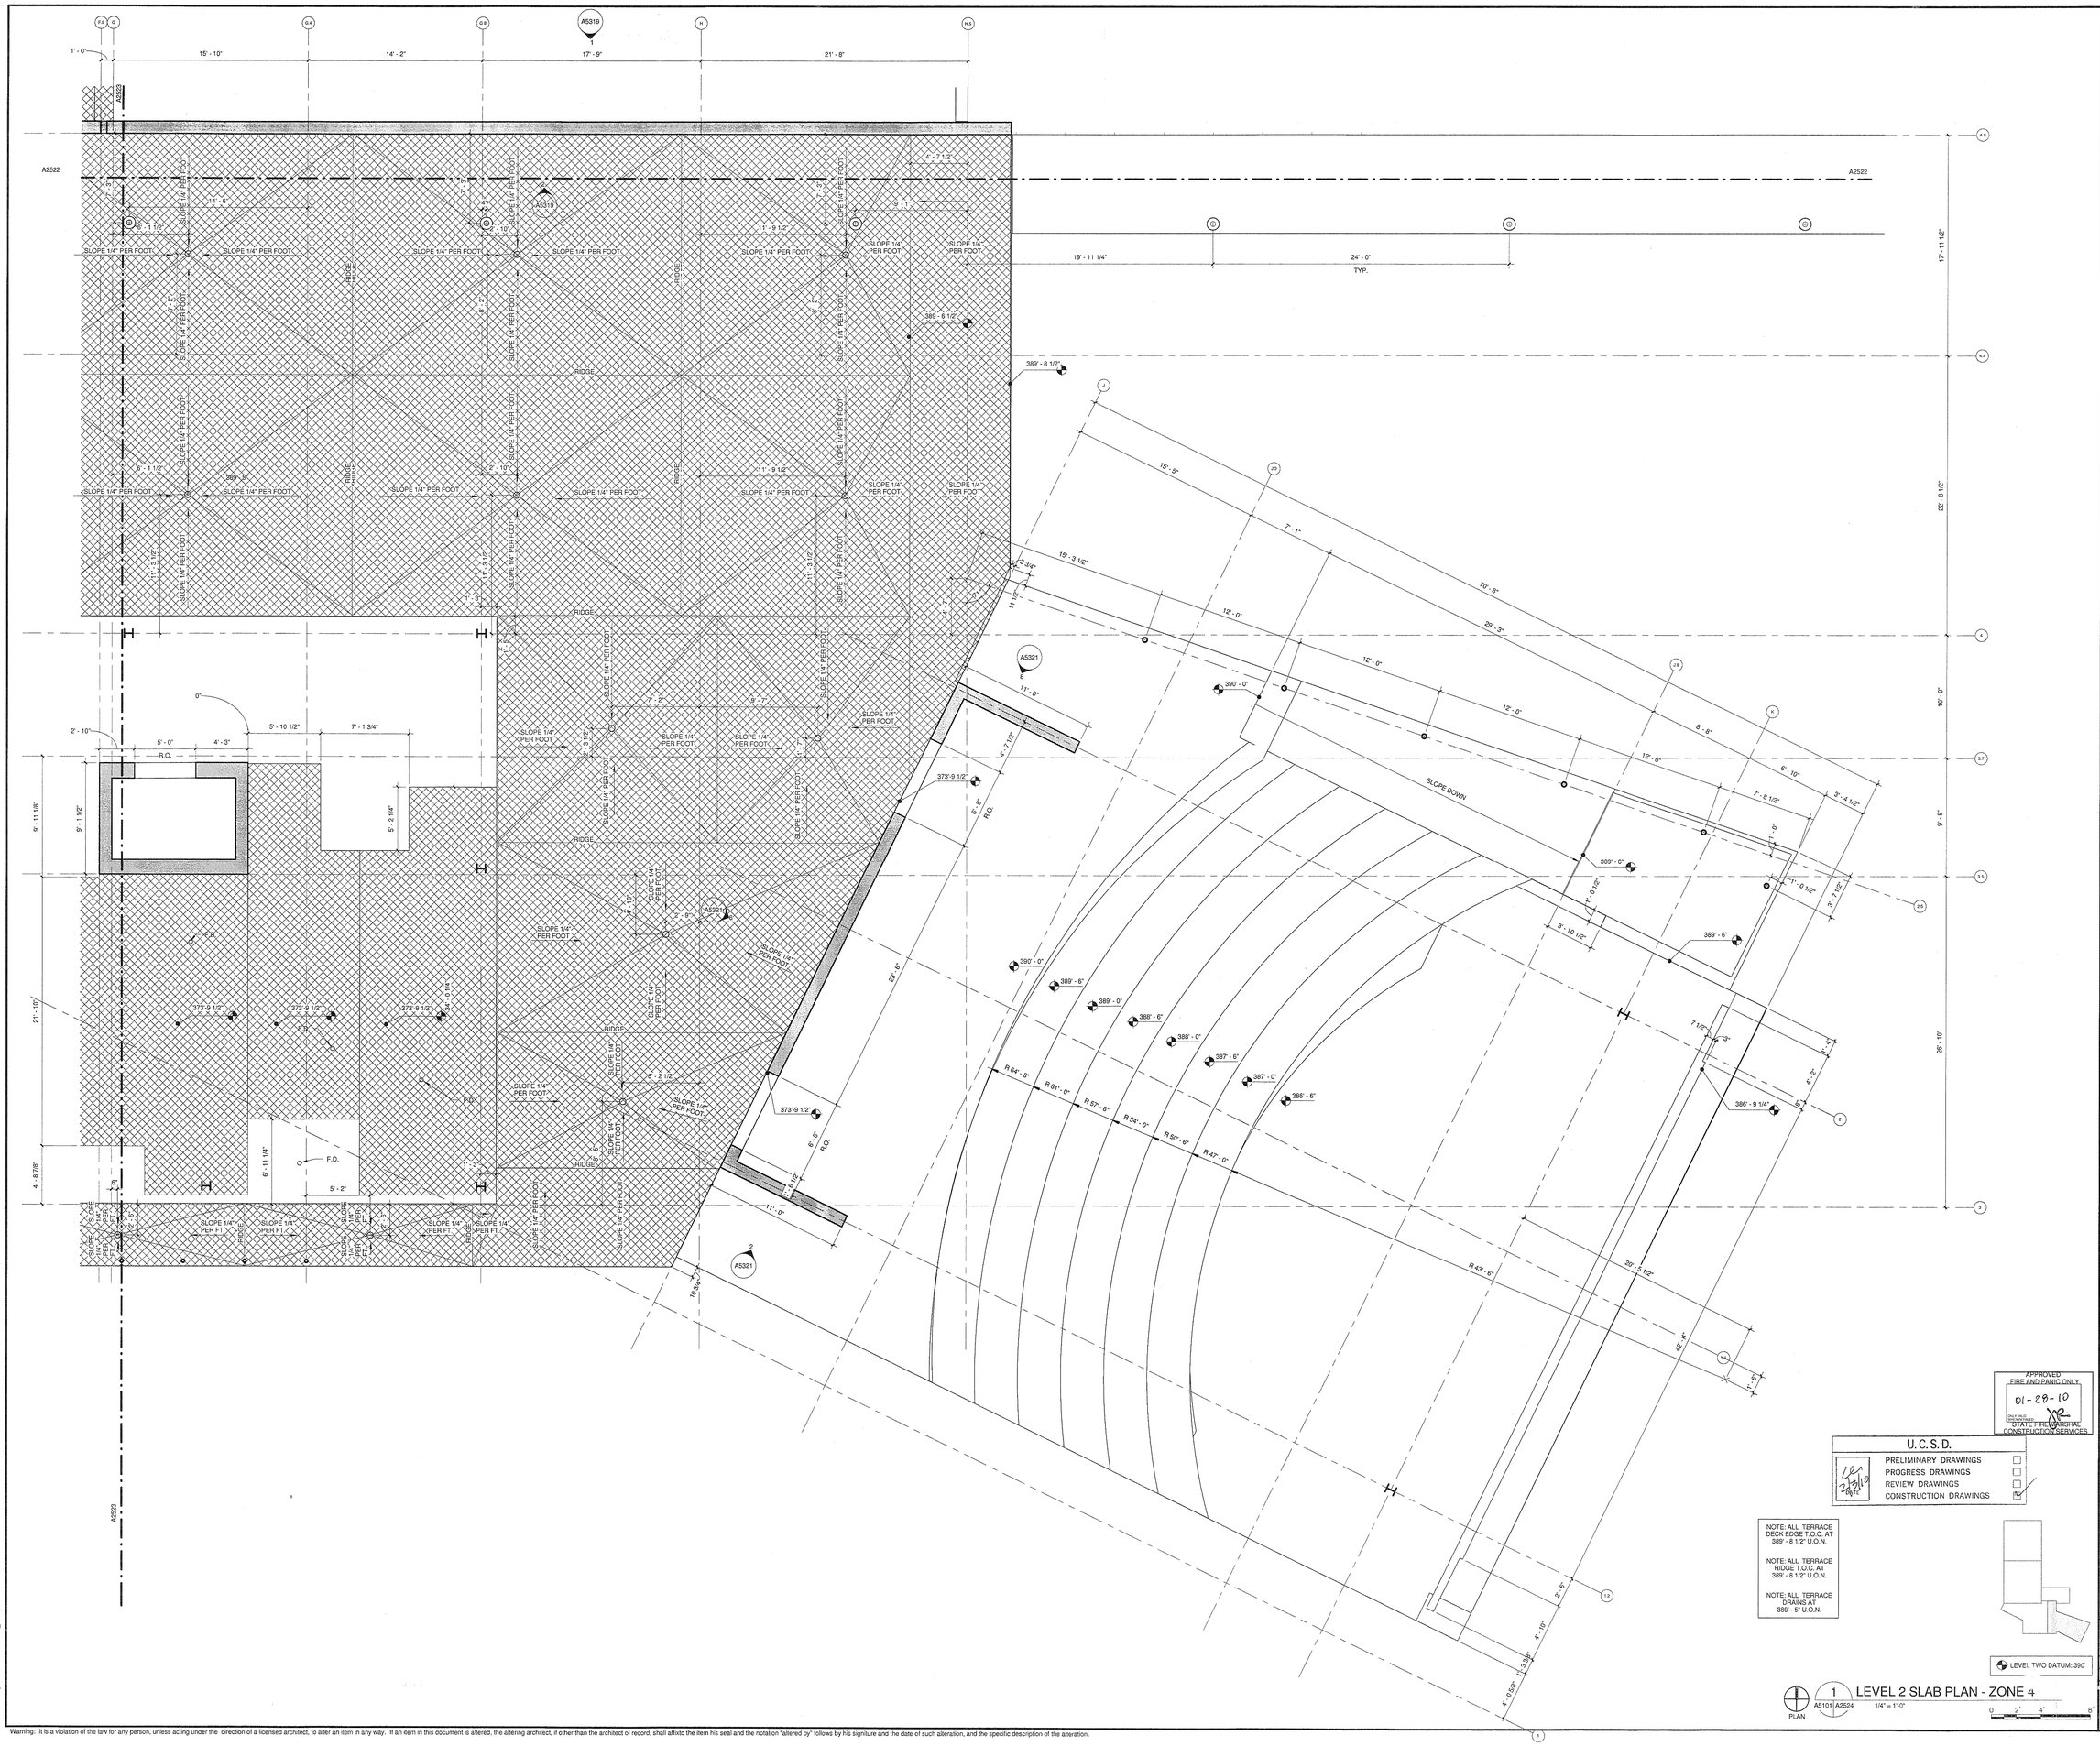

APPROVED
FIRE AND PANIC ONLY
01-28-10
ON FILE
CONSTRUCTION
STATE FIRE MARSHAL
CONSTRUCTION SERVICES

U.C.S.D.

PRELIMINARY DRAWINGS	☐
PROGRESS DRAWINGS	☐
REVIEW DRAWINGS	☐
CONSTRUCTION DRAWINGS	☑

NOTE: ALL TERRACE DECK EDGE T.O.C. AT 389' - 8 1/2" U.O.N.

NOTE: ALL TERRACE RIDGE T.O.C. AT 389' - 8 1/2" U.O.N.

NOTE: ALL TERRACE DRAINS AT 389' - 5" U.O.N.

LEVEL TWO DATUM: 390'

PLAN 1 A5101 A2524 **LEVEL 2 SLAB PLAN - ZONE 4**

1/4" = 1'-0"

0 2" 4" 8"

COPYRIGHT ©
FENTRESS ARCHITECTS

ISSUED FOR	DATE
100% CD	05.08.09
CD-3	01.07.10

SANFORD CONSORTIUM FOR REGENERATIVE MEDICINE

2880 TORREY PINES SCENIC DRIVE
LA JOLLA, CALIFORNIA 92037

CONSULTANT

Lankford/Phelps Consortium LLC
655 West Broadway, Suite 1610 San Diego, CA 92101
619.702.5000 619.702.5005 fax

FENTRESS | ARCHITECTS
455 Broadway, Denver, CO 80203
303.722.2000

DAVIS ARCHITECTS
3620 Fifth Avenue, San Diego, Ca 92103

STAMP

LICENSED ARCHITECT
Jeffrey W Olson
No. C-31761
REN. 03/31/11
STATE OF CALIFORNIA

SHEET NAME:
PARTIAL SLAB PLAN - LEVEL 2 ZONE 4

DRAWN BY: Author

PROJECT #: 200725.000

SHEET NUMBER

A2524

1/25/2010 11:20:18 AM
C:\Revit Projects\200725-SSCDRM_Jesse Dz.rvt

Warning: It is a violation of the law for any person, unless acting under the direction of a licensed architect, to alter an item in any way. If an item in this document is altered, the altering architect, if other than the architect of record, shall affixto the item his seal and the notation "altered by" follows by his signiture and the date of such alteration, and the specific description of the alteration.