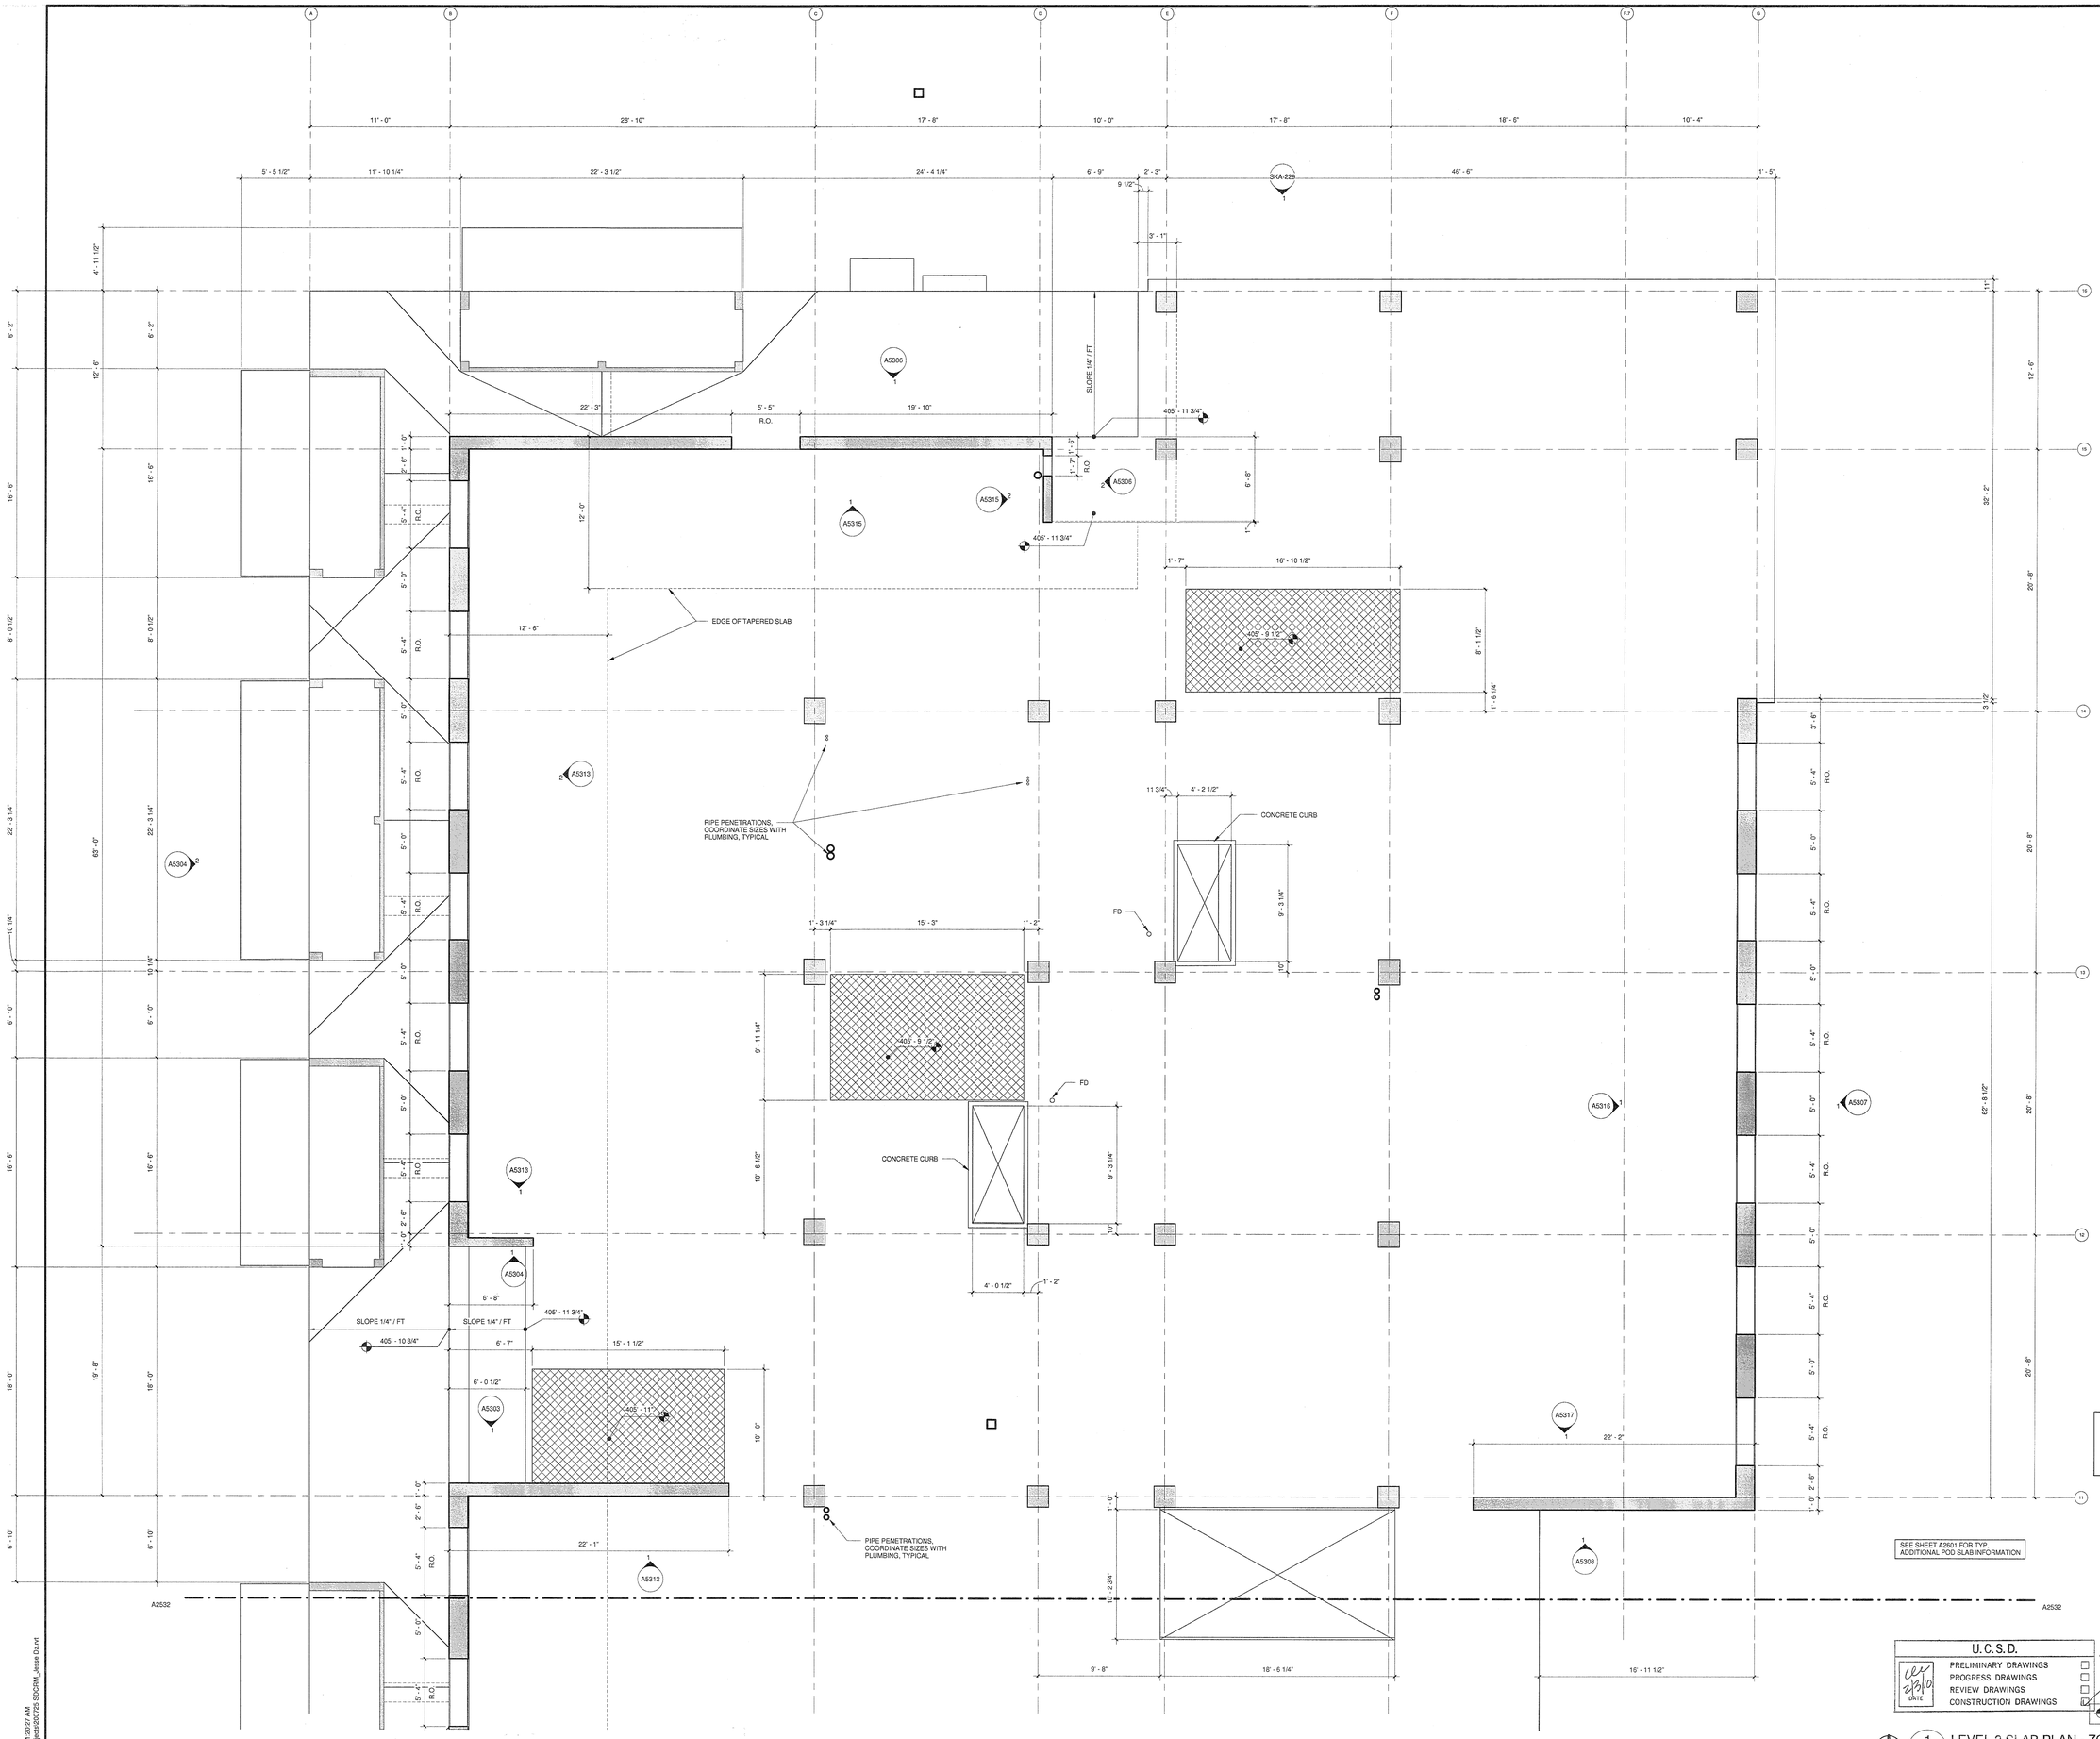

SEE SHEET A2601 FOR TYP. ADDITIONAL POD SLAB INFORMATION

APPROVED
FIRE AND PANIC ONLY
01-28-10
STATE FIRE MARSHAL
CONSTRUCTION SERVICES

U.C.S.D.

PRELIMINARY DRAWINGS	☐
PROGRESS DRAWINGS	☐
REVIEW DRAWINGS	☐
CONSTRUCTION DRAWINGS	☑

2/3/10 DATE

LEVEL THREE DATUM: 406'

1 LEVEL 3 SLAB PLAN - ZONE 1
PLAN A5101 A2531 1/4" = 1'-0"

COPYRIGHT © FENTRESS ARCHITECTS

ISSUED FOR	DATE
100% CD	05.08.09
CD-3	01.07.10

SANFORD CONSORTIUM FOR REGENERATIVE MEDICINE

2880 TORREY PINES SCENIC DRIVE
LA JOLLA, CALIFORNIA 92037

CONSULTANT

Lankford/Phelps Consortium LLC
455 Market Street, San Francisco, CA 94105
415-543-5555

FENTRESS | ARCHITECTS
455 Sherman St., Denver, CO 80203
303.722.2444

DAVIS ARCHITECTS
3550 Fifth Avenue, San Diego, CA 92103

STAMP
LICENSED ARCHITECT
Jeffrey W Olson
No. C-31761
REN. 03/31/11
STATE OF CALIFORNIA

SHEET NAME
PARTIAL SLAB PLAN - LEVEL 3 ZONE 1

DRAWN BY: Author

PROJECT #: 200725.000

SHEET NUMBER
A2531

1/25/2010 11:29:27 AM
G:\Sheet Projects\SDCRM_SDCRM_Jessie Dz.rvt

Warning: It is a violation of the law for any person, unless acting under the direction of a licensed architect, to alter an item in any way. If an item in this document is altered, the altering architect, if other than the architect of record, shall affixto the item his seal and the notation "altered by" follows by his signiture and the date of such alteration, and the specific description of the alteration.