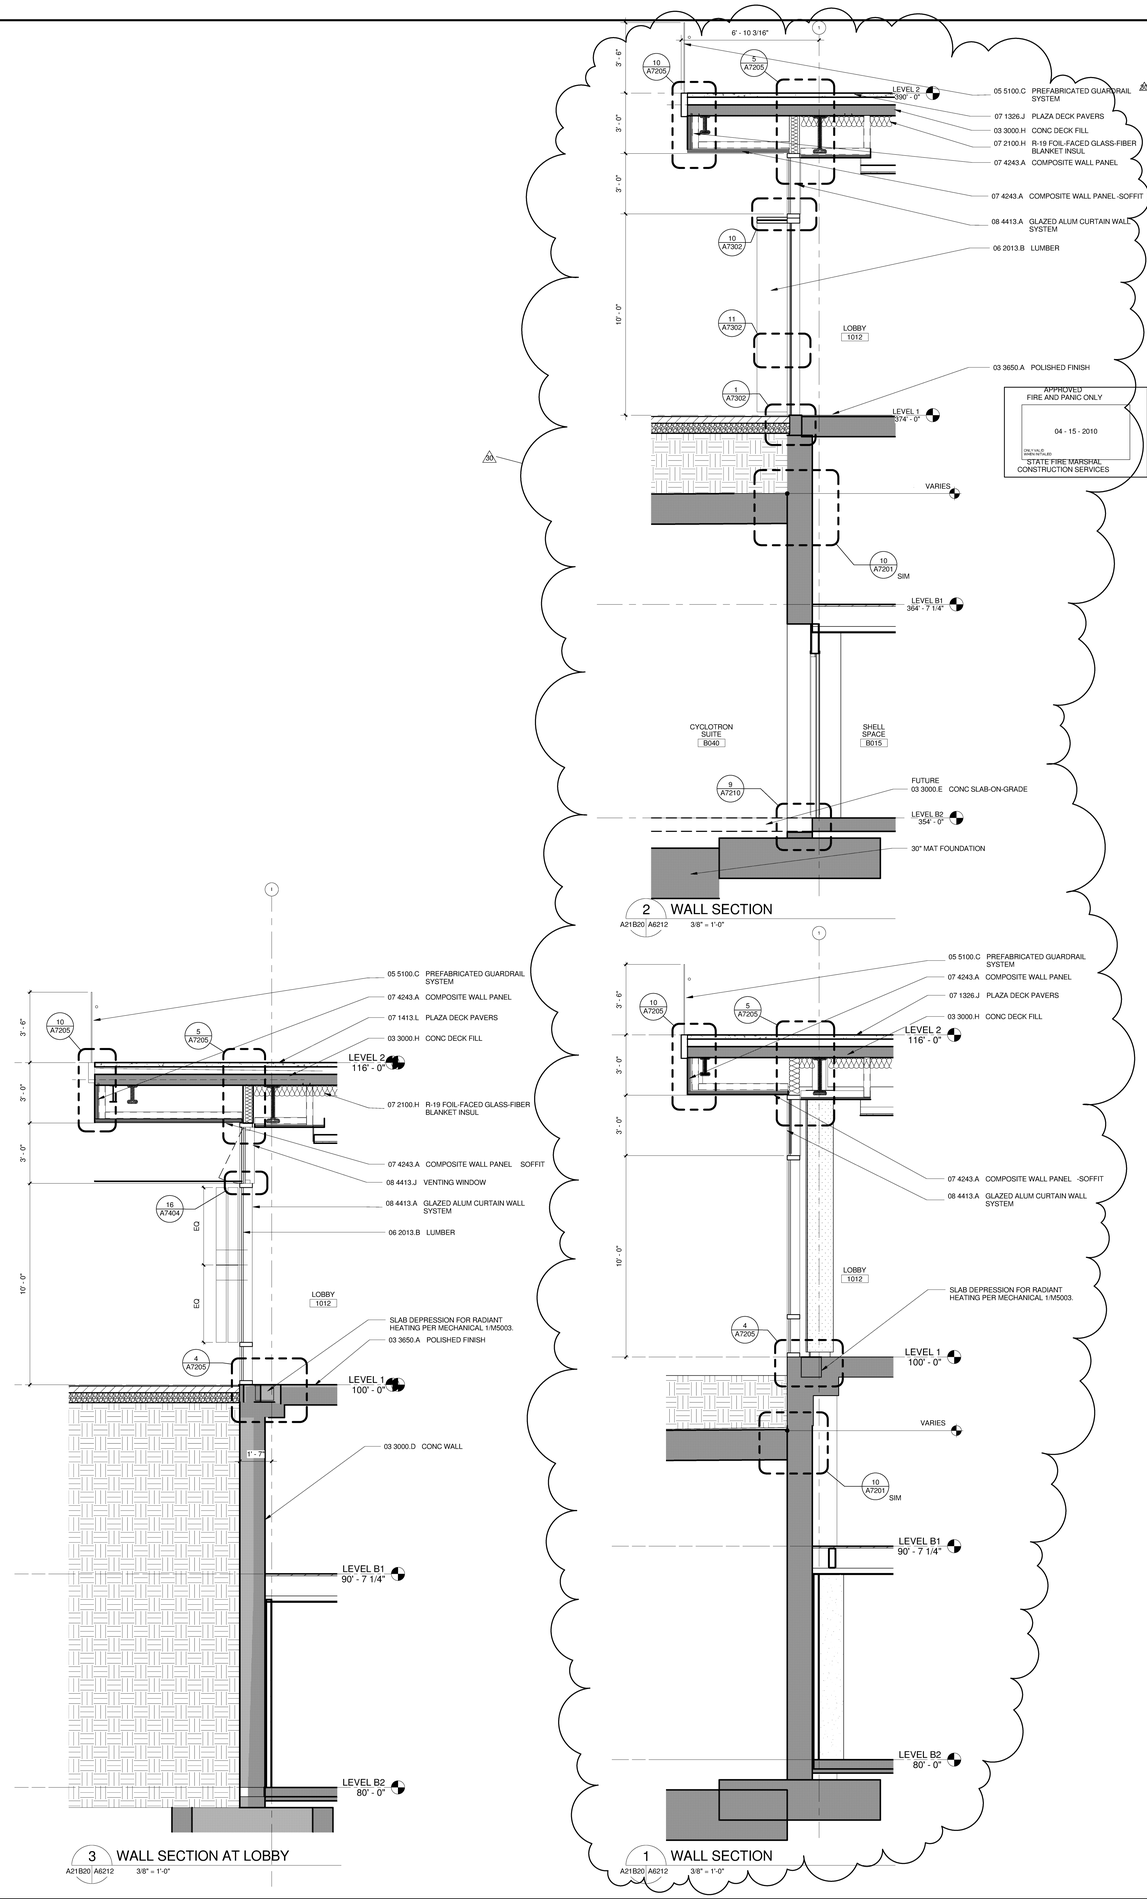


COPYRIGHT ©
FENTRESS ARCHITECTS

| ISSUED FOR | DATE |
|---|---|
| 100% CD | 05.08.09 |
| CD-3 | 01.07.10 |
| ASI 026 | 12.15.10 |

# SANFORD CONSORTIUM FOR REGENERATIVE MEDICINE

2880 TORREY PINES SCENIC DRIVE
LA JOLLA, CALIFORNIA 92037

CONSULTANT

Lankford/Phelps Consortium LLC
655 West Broadway, Suite 1400 San Diego, CA 92101
Phone: 619.239.9200 Fax: 619.239.9210
www.lpcsd.com

FENTRESS | ARCHITECTS
621 Broadway, Denver CO 80203
303|292|2600

DAVIS DESIGN ARCHITECTS
A Division of Davis Partnership
2400 Fifth Avenue | San Diego, CA 92101

STAMP

SHEET NAME
WALL SECTIONS

DRAWN BY: Author

PROJECT # 200725.000

SHEET NUMBER
A6212

12/15/2010 2:30:34 PM
C:\Revit Projects\200725 SCRM Jesse Dz.rvt

Warning: It is a violation of the law for any person, unless acting under the direction of a licensed architect, to alter an item in any way. If an item in this document is altered, the altering architect, if other than the architect of record, shall affixto the item his seal and the notation "altered by" follows by his signiture and the date of such alteration, and the specific description of the alteration.