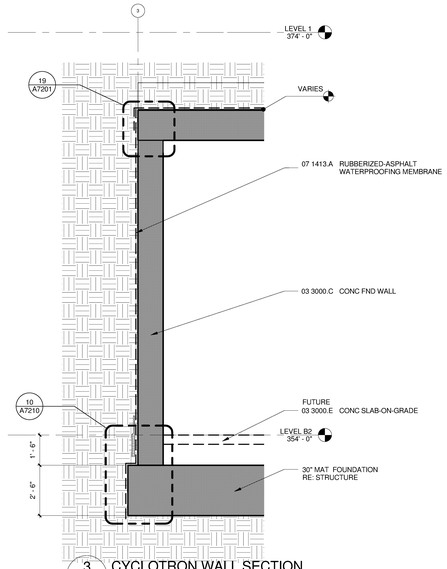

3 CYCLOTRON WALL SECTION
A21B20 A6213 3/8" = 1'-0"

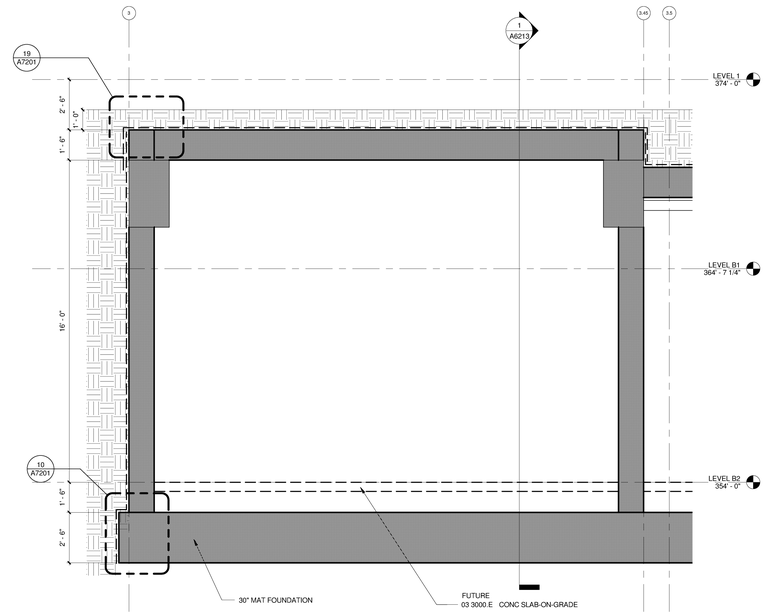

2 CYCLOTRON VAULT SECTION
A21B20 A6213 3/8" = 1'-0"

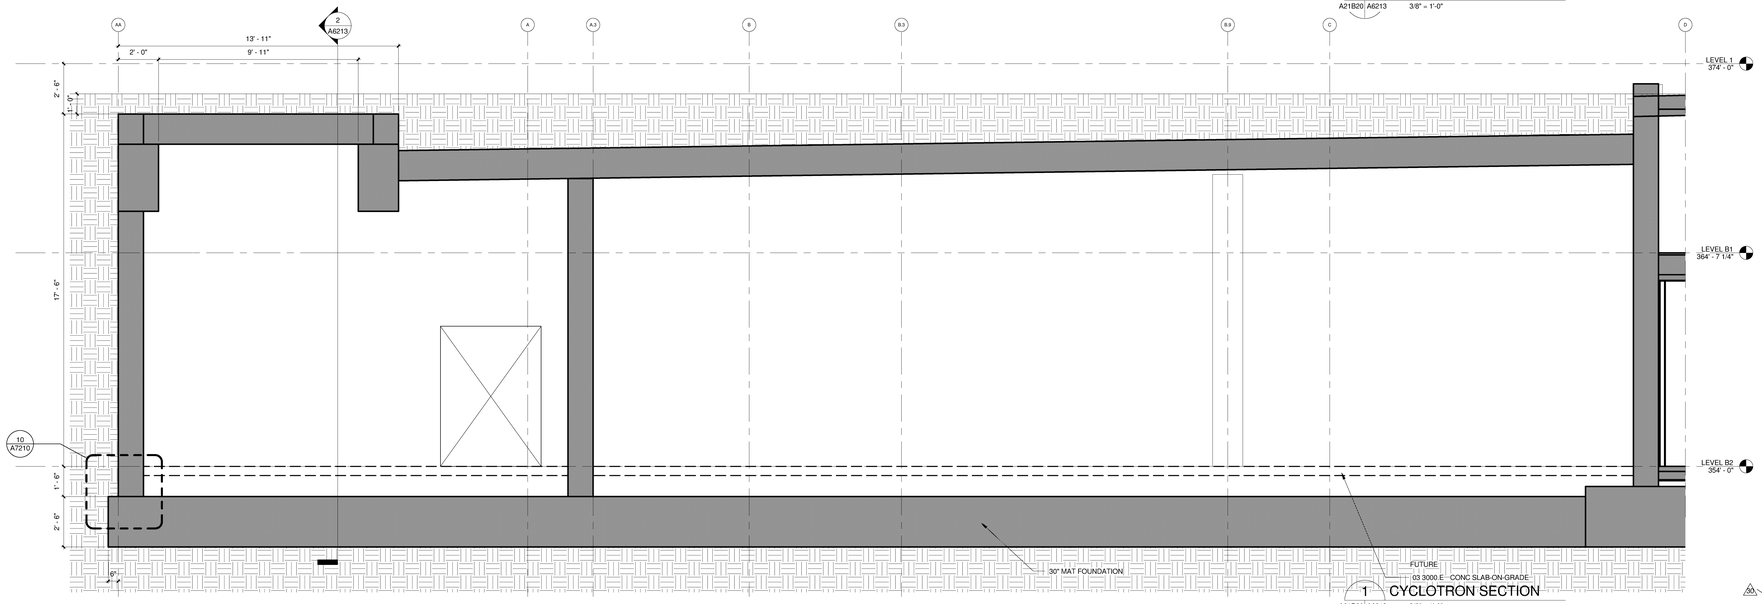

1 CYCLOTRON SECTION
A21B20 A6213 3/8" = 1'-0"

COPYRIGHT ©
FENTRESS ARCHITECTS

ISSUED FOR	DATE
Cyclotron Feasibility	10.13.10
ASI 026	12.15.10

SANFORD CONSORTIUM FOR REGENERATIVE MEDICINE

2880 TORREY PINES SCENIC DRIVE
LA JOLLA, CALIFORNIA 92037

CONSULTANT

Lankford/Phelps Consortium LLC
655 West Broadway, Suite 1400 San Diego, CA 92101
Eric Phelps 619.239.8111
Eric Phelps 619.239.8111

FENTRESS | ARCHITECTS
621 Broadway Denver CO 80203
303|733|3003

DAVIS DAVIS ARCHITECTS
2550 Fifth Avenue San Diego, CA 92103

STAMP

SHEET NAME:
CYCLOTRON WALL SECTIONS

DRAWN BY: Author

PROJECT #: 200725.000

SHEET NUMBER:
A6213

50

10/18/2018 2:11:54 AM
C:\Revit Projects\200725-SCRM-Jesse Dz.rvt

Warning: It is a violation of the law for any person, unless acting under the direction of a licensed architect, to alter an item in any way. If an item in this document is altered, the altering architect, if other than the architect of record, shall affixto the item his seal and the notation "altered by" follows by his signiture and the date of such alteration, and the specific description of the alteration.