COPYRIGHT ©
FENTRESS ARCHITECTS

ISSUED FOR	DATE
BID PK #2 100 CD	03.26.09
100% CD	05.08.09
COB 002	02.26.10
CD-4	04.15.10
ASI 028	01.21.11

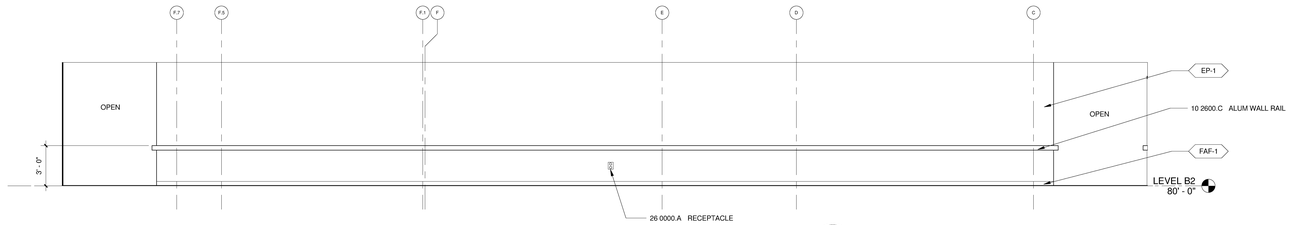

5 CORRIDOR B303 & B304 - SOUTH
A22B21 | A8210 1/4" = 1'-0"

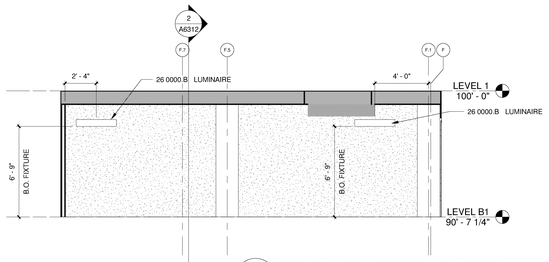

7 STAIR #7 CONCRETE WALL ELEV.
A22B13 | A8210 1/4" = 1'-0"

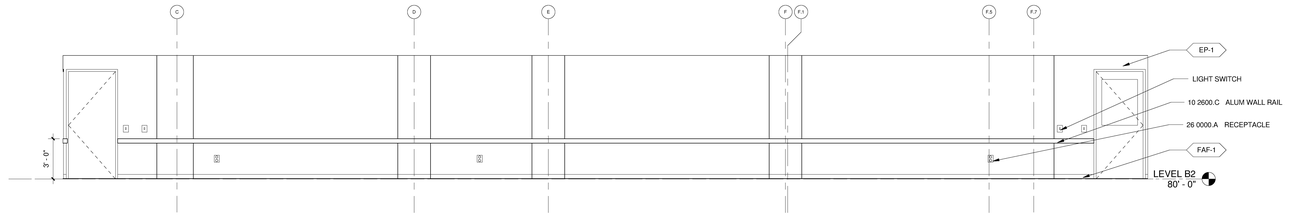

4 CORRIDOR B303 & B304- NORTH
A22B21 | A8210 1/4" = 1'-0"

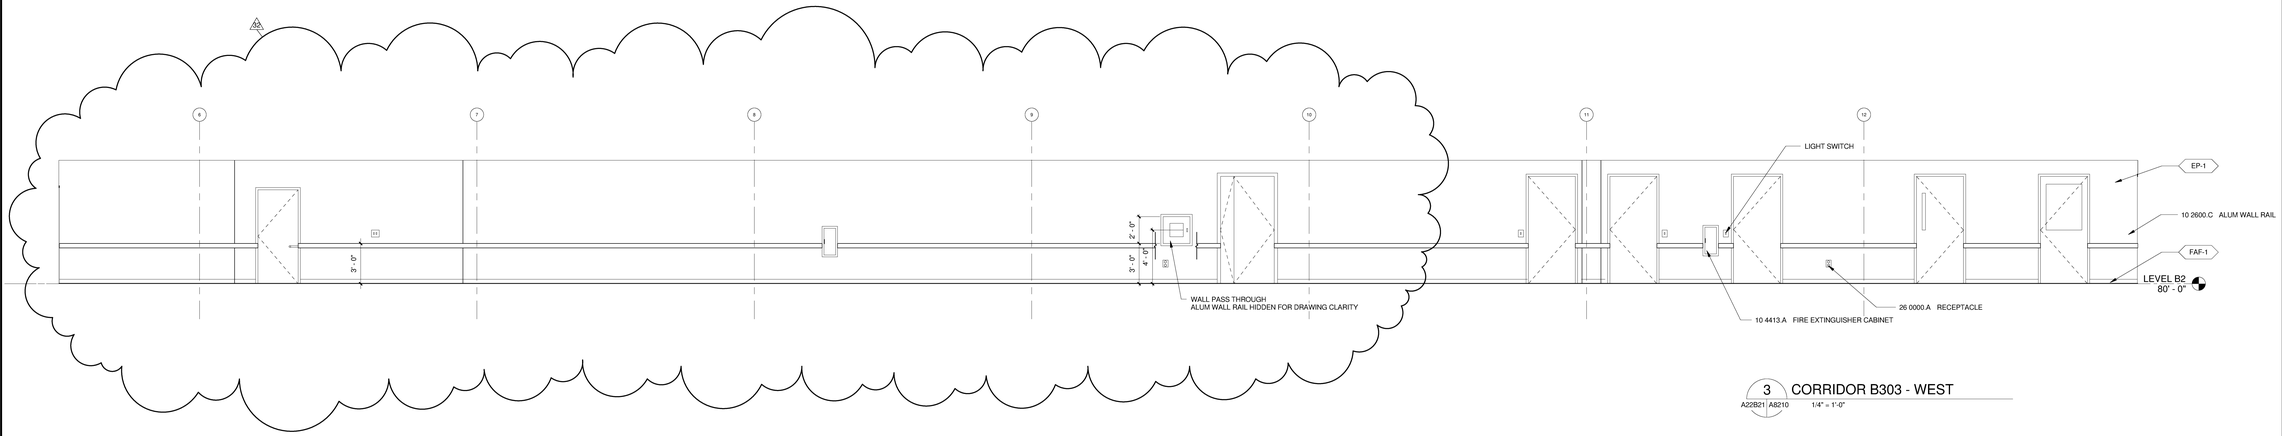

3 CORRIDOR B303 - WEST
A22B21 | A8210 1/4" = 1'-0"

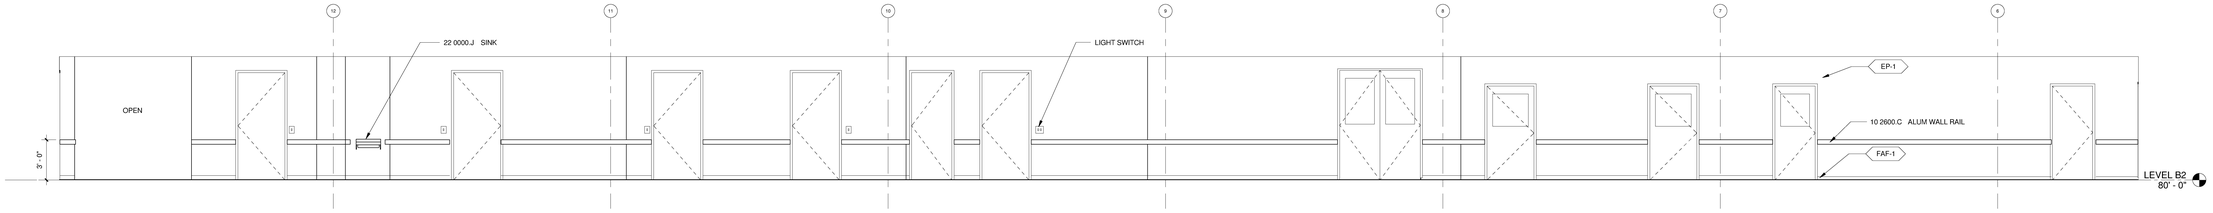

2 CORRIDOR B303 - EAST
A22B21 | A8210 1/4" = 1'-0"

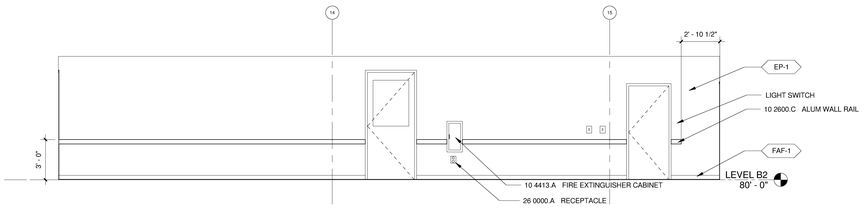

6 CORRIDOR B302 - WEST
A22B21 | A8210 1/4" = 1'-0"

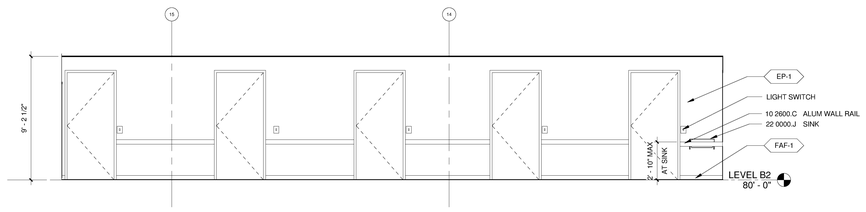

1 CORRIDOR B302 - EAST
A22B21 | A8210 1/4" = 1'-0"

SANFORD CONSORTIUM FOR REGENERATIVE MEDICINE

2880 TORREY PINES SCENIC DRIVE
LA JOLLA, CALIFORNIA 92037

CONSULTANT

Lankford/Phelps Consortium LLC
615 West Broadway, Suite 1100 San Diego, CA 92101
Contact: Jesse Phelps 619.239.8117

FENTRESS | ARCHITECTS
475 Broadway, Denver CO 80203
303.722.0000

DAVIS LANGDON
ARCHITECTS
2407 Fifth Avenue | San Diego, CA 92101

STAMP

SHEET NAME
INTERIOR ELEVATIONS

DRAWN BY: Author

PROJECT #: 200725.000

SHEET NUMBER
A8210

1/30/2011 2:14:16 PM
C:\FA Revit Projects\200725 SCRM Jesse Dz.rvt

Warning: It is a violation of the law for any person, unless acting under the direction of a licensed architect, to alter an item in any way. If an item in this document is altered, the altering architect, if other than the architect of record, shall affixto the item his seal and the notation "altered by" follows by his signiture and the date of such alteration, and the specific description of the alteration.