COPYRIGHT ©
FENTRESS ARCHITECTS

ISSUED FOR	DATE
BID PK #1 100 CD	02.16.09
BID PK #2 100 CD	03.26.09
100% CD	05.08.09
ADA REVIEW	06.26.09
CD-4	01.07.10
CD-4	04-15-10

U.C.S.D.

4/12/10 DATE

- PRELIMINARY DRAWINGS ☐
- PROGRESS DRAWINGS ☐
- REVIEW DRAWINGS ☐
- CONSTRUCTION DRAWINGS ☑

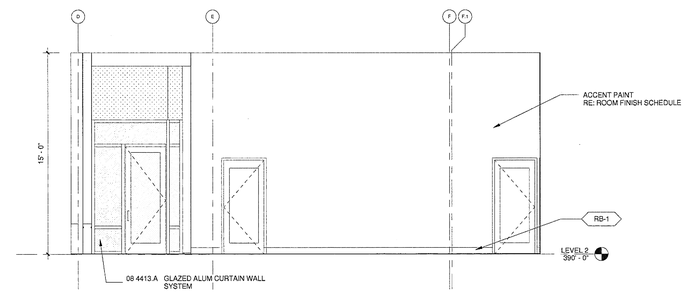

3 LER - NORTH
A2221 | A8216 1/4" = 1'-0"

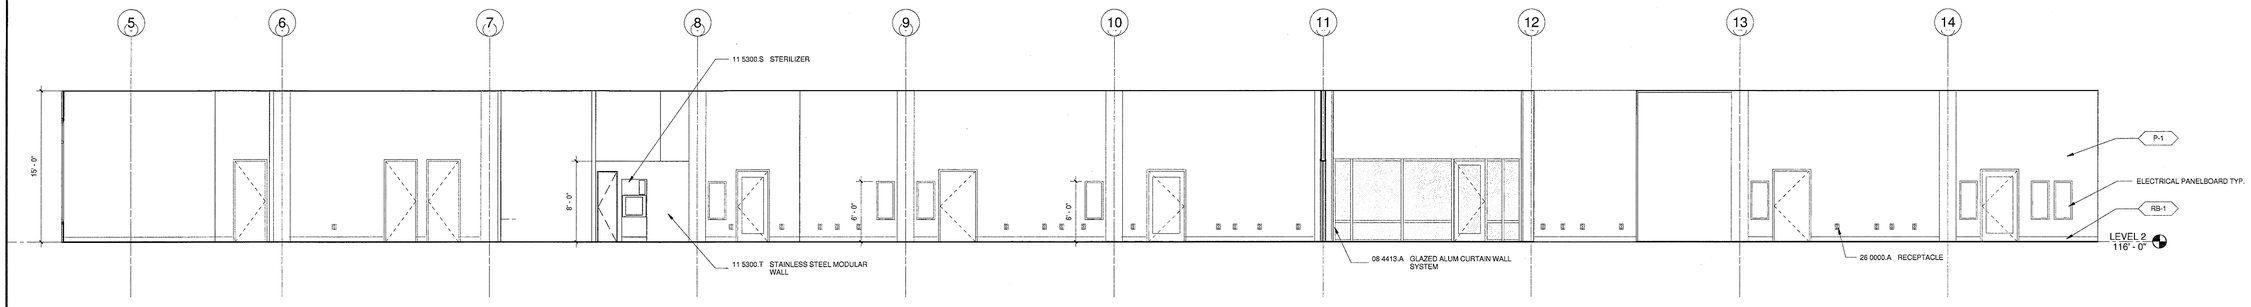

2 LER - WEST
A2221 | A8216 3/16" = 1'-0"

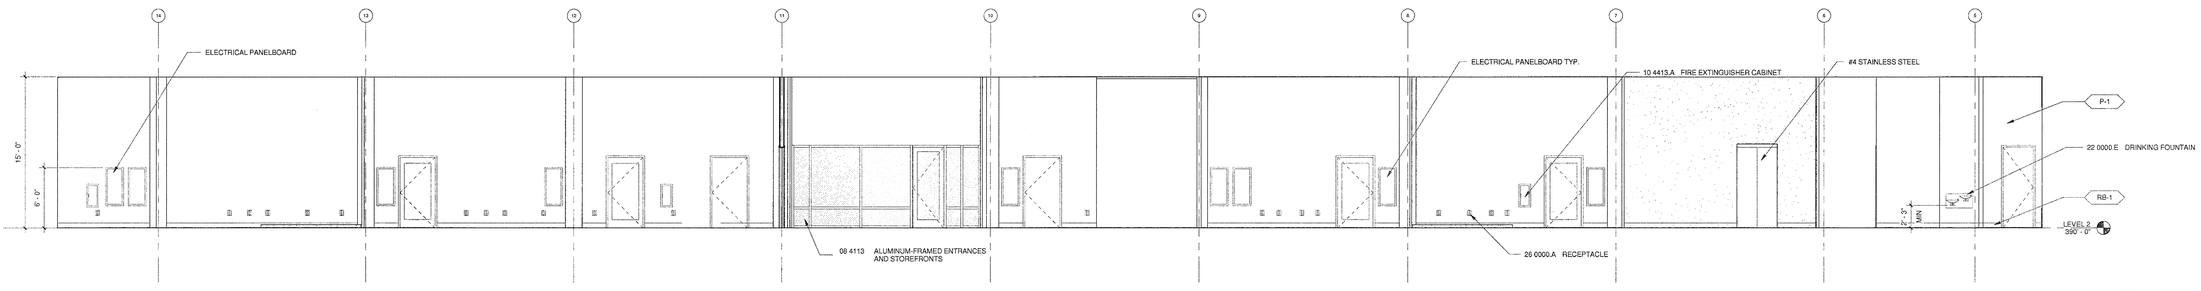

1 LER - EAST
A2221 | A8216 3/16" = 1'-0"

APPROVED
FIRE AND PANIC ONLY
04 - 15 - 2010
DAVID BLACK
STATE FIRE MARSHAL
CONSTRUCTION SERVICES

SANFORD CONSORTIUM FOR REGENERATIVE MEDICINE

2880 TORREY PINES SCENIC DRIVE
LA JOLLA, CALIFORNIA 92037

CONSULTANT

Lankford/Phelps Consortium LLC
8355 Vista Sorrento Parkway, Suite 1400 San Diego, CA 92121
619.558.8000 Fax 619.558.8001

FENTRESS | ARCHITECTS
421 Broadway, Denver, CO 80203
303.722.2000

DAVIS STAVIS ARCHITECTS
2400 E. Katella Avenue, Suite 1000 Anaheim, CA 92806

STAMP
LICENSED ARCHITECT
Jeffrey W Olson
No. C-31761
REN. 03/31/11
STATE OF CALIFORNIA

SHEET NAME
INTERIOR ELEVATIONS

DRAWN BY: Author
PROJECT #: 200725.000
SHEET NUMBER
A8216

4/16/2010 10:06:15 AM
C:\FA-Revit Projects\200725 SCRM_Jesse Dz.rvt

Warning: It is a violation of the law for any person, unless acting under the direction of a licensed architect, to alter an item in any way. If an item in this document is altered, the altering architect, if other than the architect of record, shall affixto the item his seal and the notation "altered by" follows by his signiture and the date of such alteration, and the specific description of the alteration.