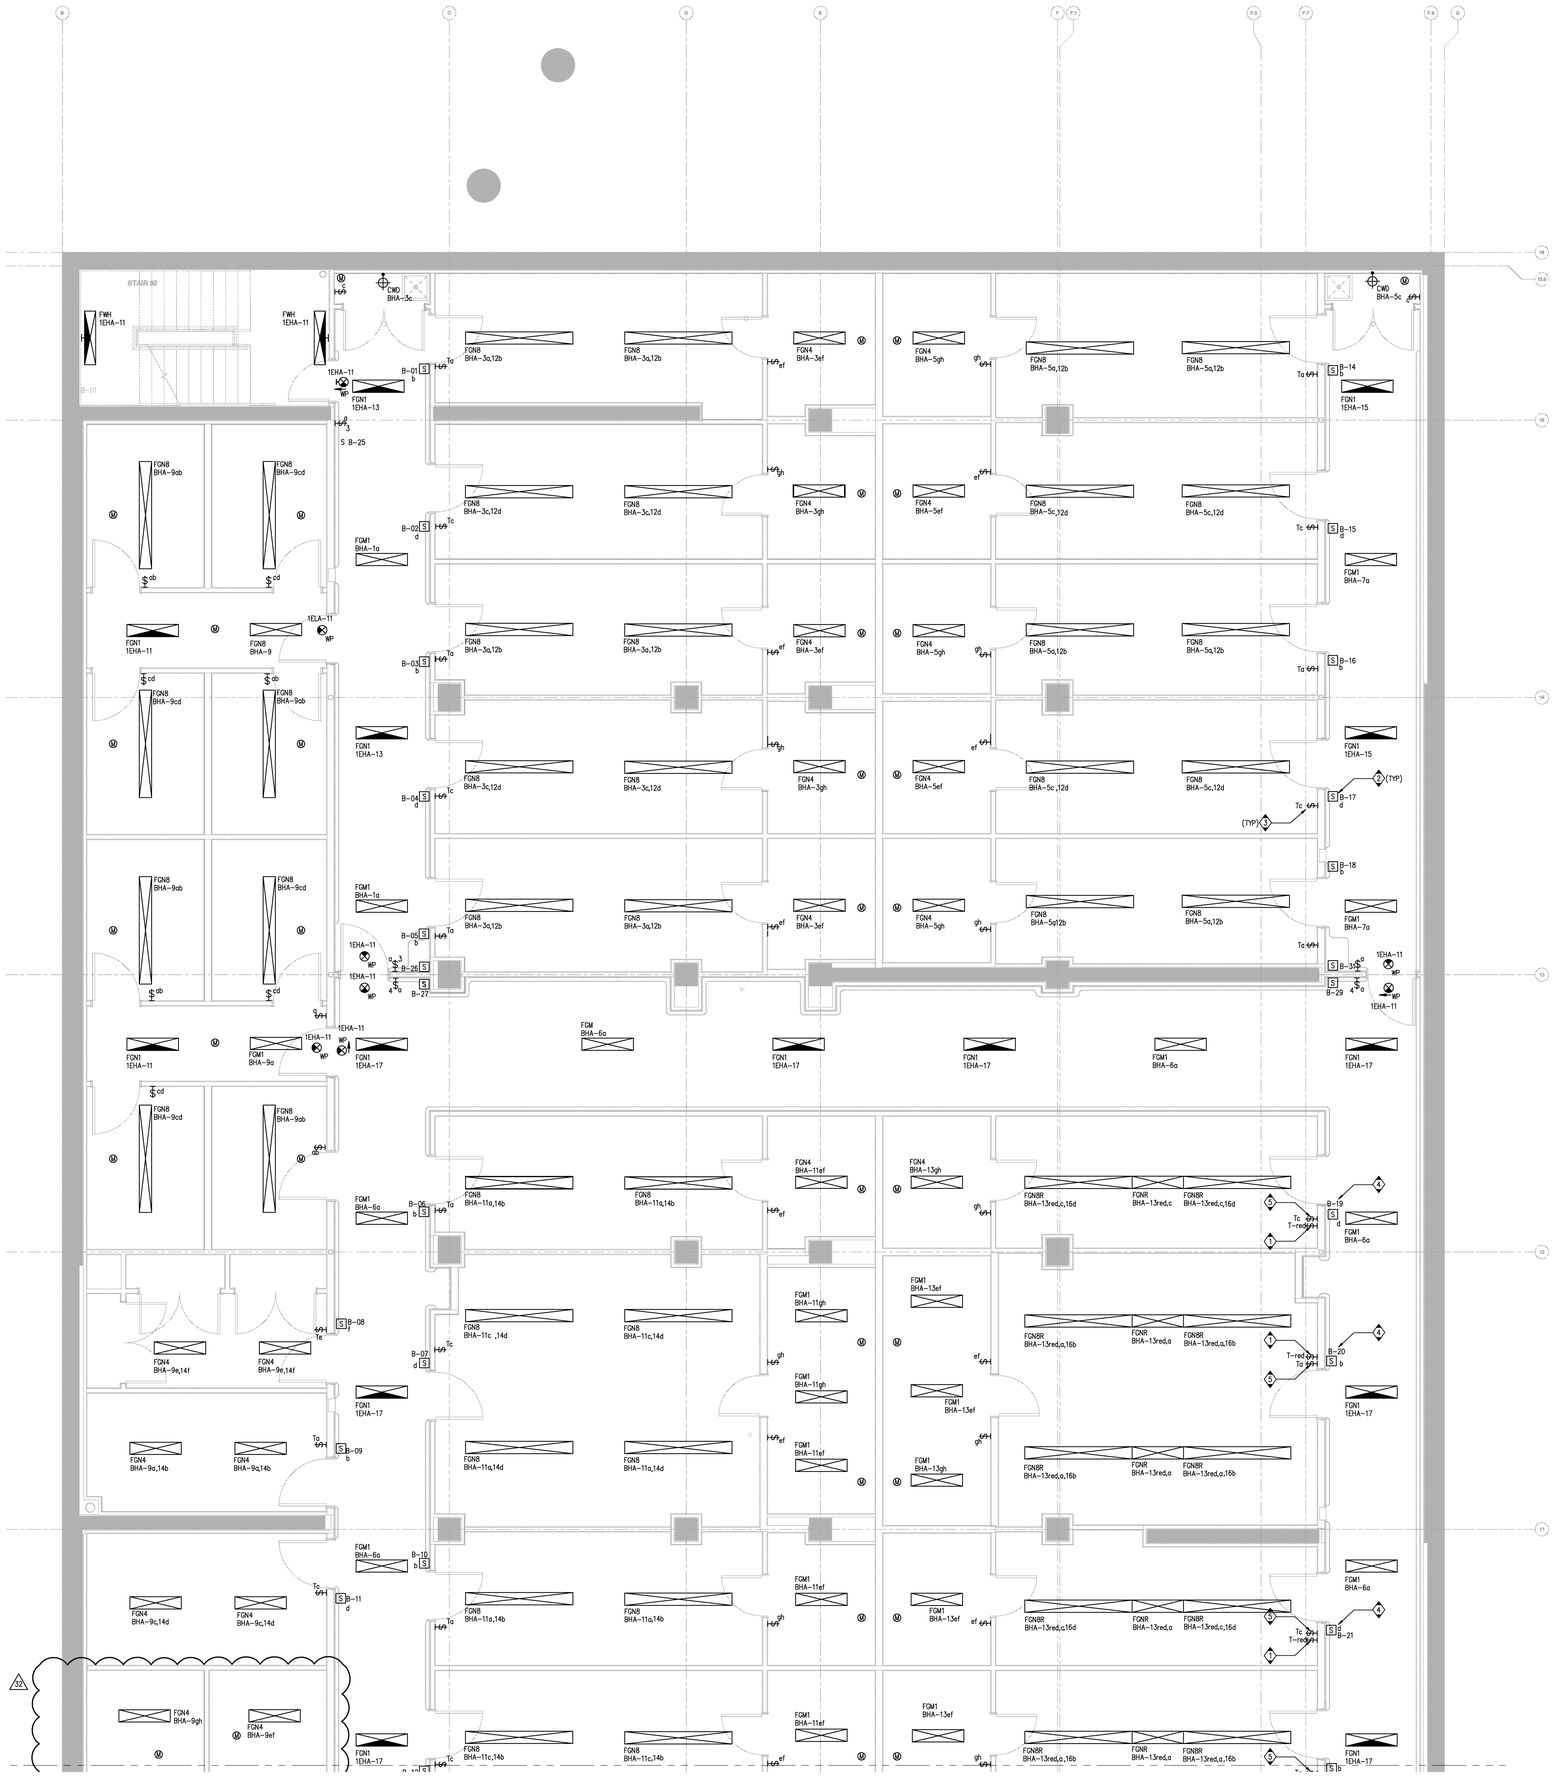

PARTIAL LIGHTING VIVARIUM PLAN – ZONE 1

SCALE	
1/4" = 1'-0"	1

GENERAL NOTES:

1. REFER TO ARCHITECTURAL PLANS AND ELEVATIONS FOR COORDINATION OF EXACT LOCATION AND MOUNTING HEIGHTS OF LUMINAIRES AND ELECTRICAL DEVICES.
2. ALL LIGHT SWITCHES, TIMERS AND MOTION SENSORS ON THIS FLOOR SHALL BE WEATHERPROOF.

KEY NOTES:

1. TIMER SWITCH FOR CONTROL OF RED LIGHTING. SEE DETAIL 2/E22B21 FOR SWITCHING SCHEME.
2. OVER-RIDE SWITCH FOR CONTROL OF ANIMAL LIGHTING (OUTBOARD LAMPS),TYPICAL, U.O.N.
3. TIMER SWITCH FOR CONTROL OF HUMAN LIGHTING (INBOARD LAMPS), TYPICAL U.O.N.
4. OVER-RIDE SWITCH FOR CONTROL OF ANIMAL LIGHTING. SEE DETAIL 2/E22B21 FOR SWITHCING SCHEME.
5. TIMER SWITCH FOR CONTROL OF HUMAN LIGHTING. SEE DETAIL 2/E22B21 FOR SWITCHING SCHEME.

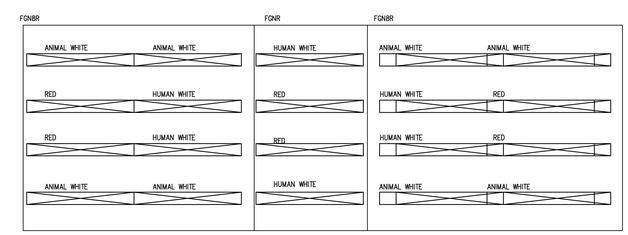

LAMP SWITCHING SCHEME DETAIL

SCALE	
N.T.S.	2

COPYRIGHT ©
FENTRESS ARCHITECTS

ISSUED FOR	DATE
Pre-Schematic Design	07/14/2008
Schematic Design	07/28/2008
BID PK #1	10/06/2008
50% Progress	10/24/2008
BID PK #1 80 CD	12/01/2008
BID PK #1 100 CD	02/16/2009
BID PK #2 100 CD	03/26/2009
100% CD	05/08/2009
CD 4	01/07/2010
COB 1 △3	02/26/2010
COB 2 △4	02/26/2010
CD 4	04/15/2010
RW PERMIT	05/05/2010
ASI#008 R1 △5	07/01/2010
ASI#005 △1	07/09/2010
ASI#015 △6	07/09/2010
ASI#004 △1	07/12/2010
ASI#008R2 △8	07/19/2010
ASI#010 △9	08/13/2010
ASI#011 △1	08/27/2010
ASI#020 △2	09/20/2010
ASI#018 △3	11/17/2010
ASI#026 △6	12/15/2010
ASI#028R2 △1	01/14/2011
ASI#028 △2	01/21/2011

SANFORD CONSORTIUM FOR REGENERATIVE MEDICINE

2880 TORREY PINES SCENIC DRIVE
LA JOLLA, CALIFORNIA 92037

CONSULTANT

Smith
2 nd Ave Ste 1 Eat Village - Bank
5500 Grossmont Ctr
La Mesa, CA 91941
619.464.1183 | fax 619.464.1568
www.smithengineers.com
Smith # 2008004

Lamford/Phelps Consortium LLC
Lamford/Phelps Consortium LLC
4445 Manhattan Beach Blvd, Suite 200
Lawndale, CA 90260
310.643.7000
www.lamford.com

FENTRESS | ARCHITECTS
455 Broadway, Denver, CO 80203
303.722.5300
www.fentress.com

DAVIS DAVIS ARCHITECTS
3265 Fifth Avenue San Diego, CA 92103

STAMP

REGISTERED PROFESSIONAL ENGINEER
ELECTRICAL
E014222
Exp. 06-30-11
STATE OF CALIFORNIA

SHEET NAME
PARTIAL LIGHTING VIVARIUM PLAN - ZONE 1

DRAWN BY: Author

PROJECT #: 200725.000

SHEET NUMBER

E22B21

1/22/2009 4:52:10 PM
File: Plan
Warning: It is a violation of the law for any person, unless acting under the direction of a licensed architect, to alter an item in any way. If an item in this document is altered, the altering architect, if other than the architect of record, shall affixto the item his seal and the notation "altered by" follows by his signature and the date of such alteration, and the specific description of the alteration.