GENERAL NOTES:

1. REFER TO ARCHITECTURAL PLANS AND ELEVATIONS FOR COORDINATION OF EXACT LOCATION AND MOUNTING HEIGHTS OF LUMINAIRES AND ELECTRICAL DEVICES.

KEY NOTES:

1. PROVIDE WEATHERPROOF JUNCTION BOX FOR 277 VOLT INTERNALLY LIT SIGN. FIELD VERIFY EXACT LOCATION PRIOR TO ROUGH-IN.
2. LUMINAIRE TYPE "FCJA1" RUN CONTINUOUS IN ARCHITECTURAL COVE.
3. MOUNT BOTTOM OF FIXTURE 1" ABOVE BOTTOM OF CEILING PLANE.
4. CIRCUIT TO 1HA-20. ROUTE CIRCUIT VIA LIGHTING CONTROL PANEL "LCP-1B".
5. FLUSH MOUNTED MASTER CONTROLLER.
6. NOT USED.
7. ETC UNISON HERITAGE UH10002 2-BUTTON PRESET STATION.
8. 4 FADER, 7 BUTTON, FLUSH MOUNTED FADER STATION.
9. CONNECT TO LED DRIVER. ROUTE CONDUIT IN SLAB. TYP.
10. CONNECT TO LED DRIVER FOR IDC FIXTURES.
11. NOT USED.

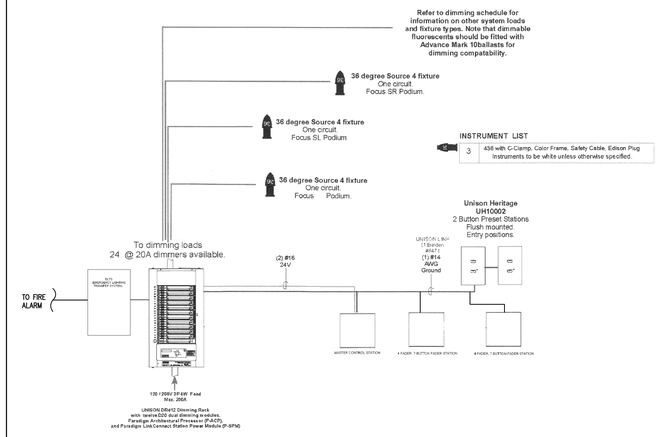

AUDITORIUM DIMMING SYSTEM RISER DIAGRAM

SCALE NONE | 2

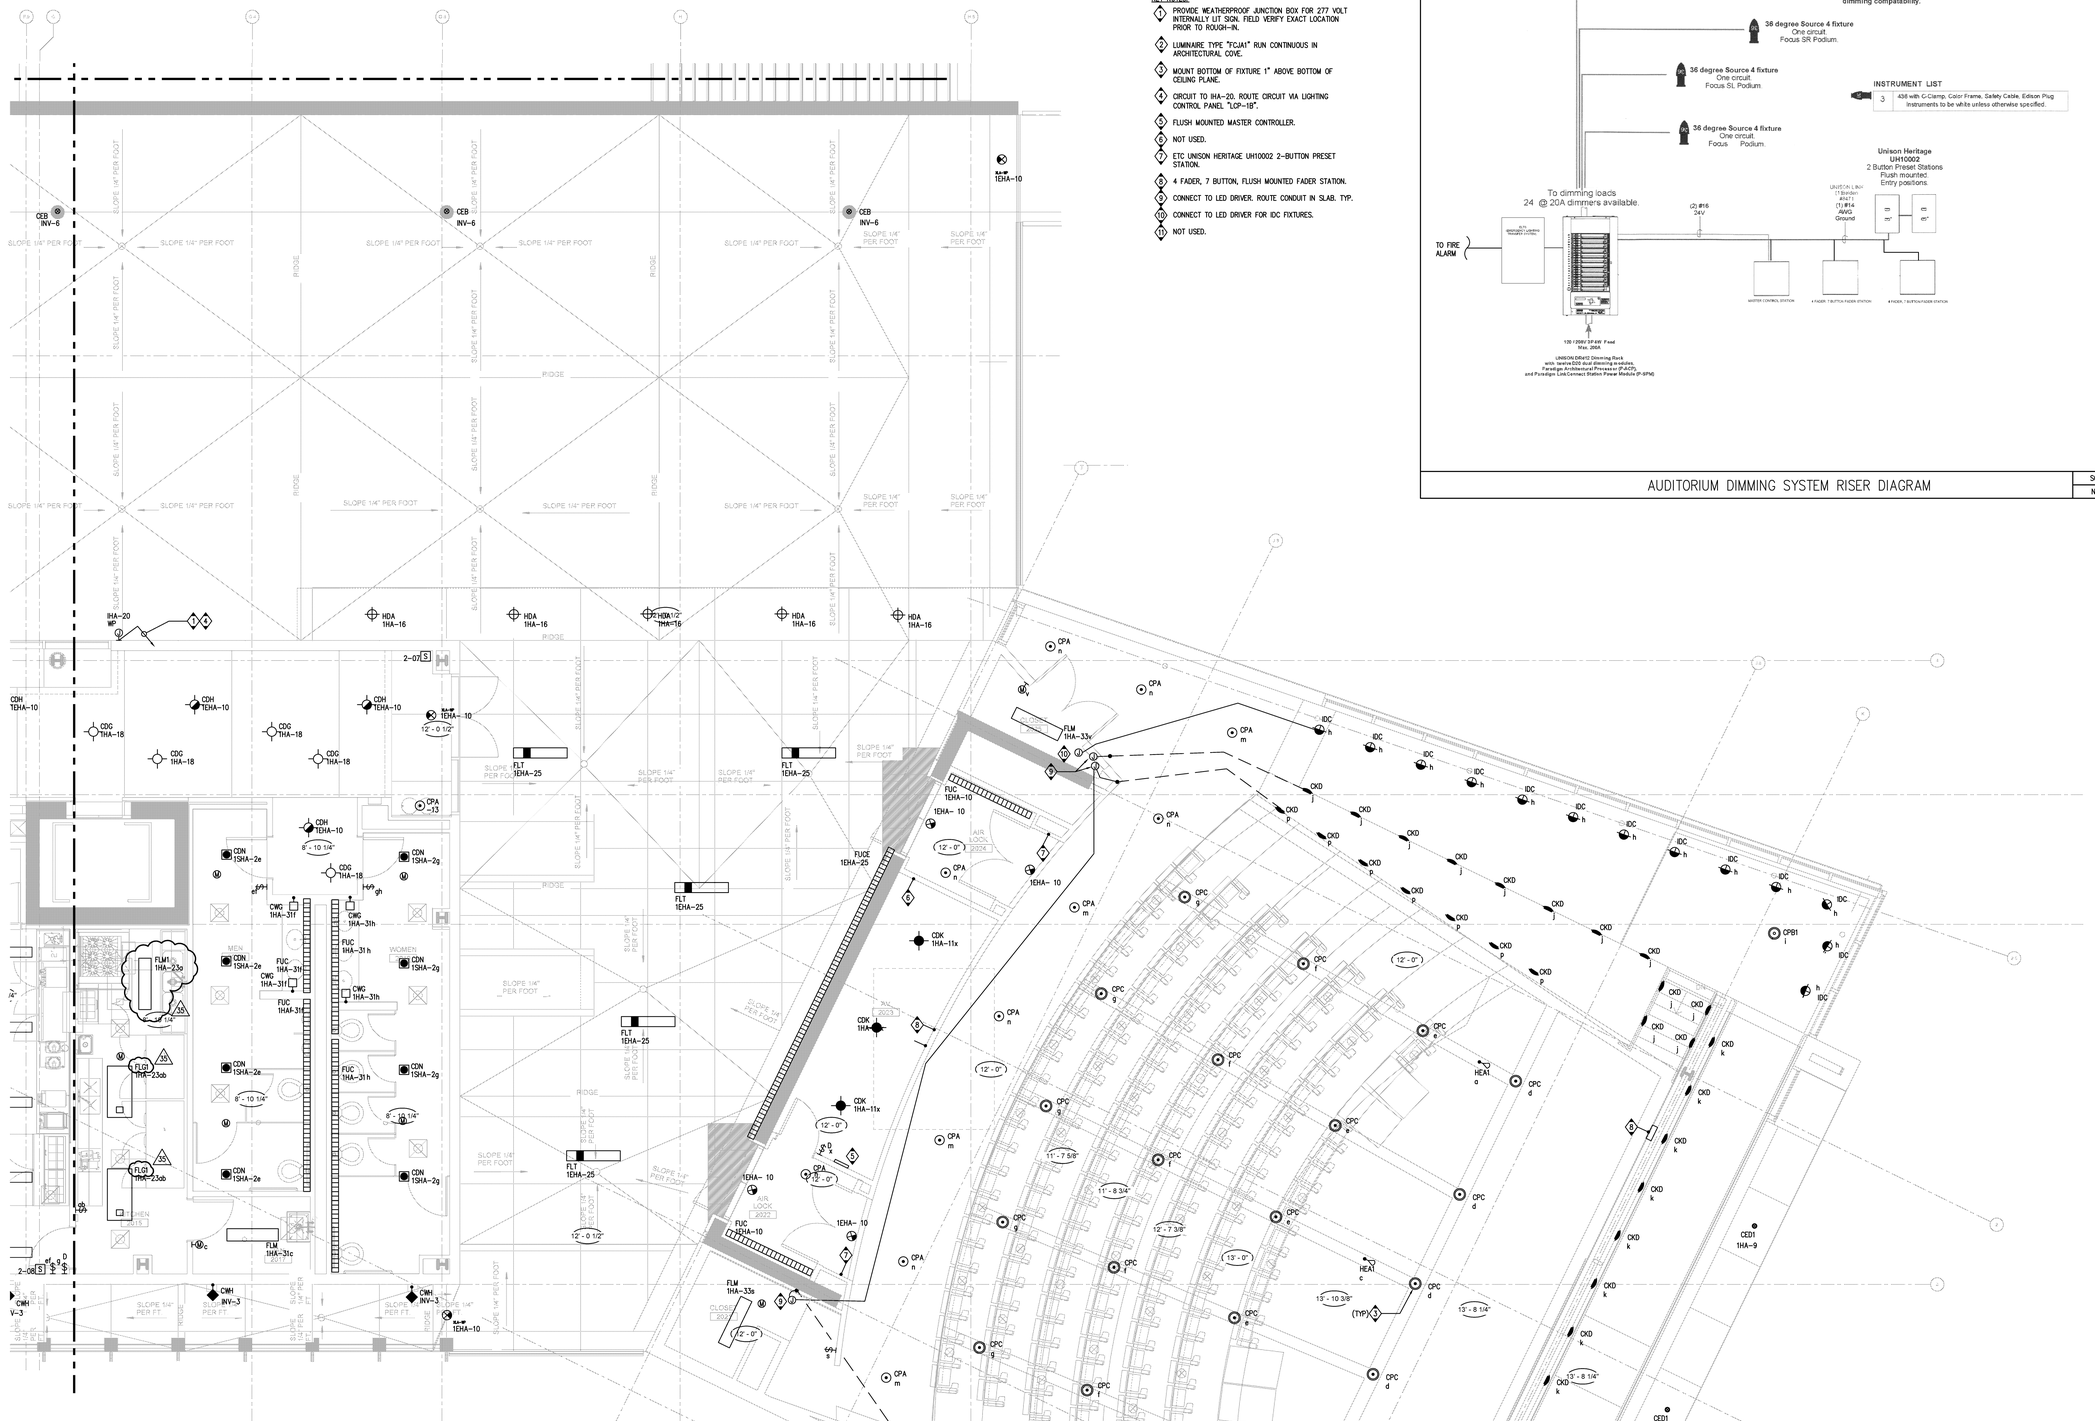

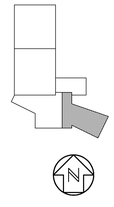

PARTIAL LIGHTING SECOND FLOOR PLAN – ZONE 4

SCALE 1/4" = 1'-0" | 1

APPROVED
FIRE AND PANIC ONLY
03 16 2011
ONLY VALID WHEN STAMPED
STATE FIRE MARSHAL
CONSTRUCTION SERVICES

COPYRIGHT ©
FENTRESS ARCHITECTS

ISSUED FOR	DATE
BID PK #1	10/06/2008
50% Progress	10/24/2008
BID PK #1 80 CD	12/01/2008
BID PK #1 100 CD	02/16/2009
BID PK #2 100 CD	03/26/2009
100% CD	05/08/2009
CD 4	01/07/2010
COB 1 (1)	02/26/2010
COB 2 (2)	02/26/2010
CD 4	04/15/2010
RW PERMIT	05/05/2010
ASI#008 R1 (1)	07/01/2010
ASI#005 (1)	07/06/2010
ASI#015 (1)	07/09/2010
ASI#004 (1)	07/12/2010
ASI#008R2 (1)	07/19/2010
ASI#010 (1)	08/13/2010
ASI#011 (1)	08/27/2010
ASI#020 (1)	09/20/2010
ASI#018 (1)	11/17/2010
ASI#026 (1)	12/15/2010
ASI#026R2 (1)	01/14/2011
ASI#028 (1)	01/21/2011
ASI#028R1 (1)	01/28/2011
ASI#018R1 (1)	02/16/2011
RFI#1203 R1 (1) R2 (2) R3 (3)	02/16/2011

SANFORD CONSORTIUM FOR REGENERATIVE MEDICINE

2880 TORREY PINES SCENIC DRIVE
LA JOLLA, CALIFORNIA 92037

CONSULTANT
Keith Inc./San Diego - North
5670 Oberlin Dr.
San Diego, CA 92121
858.677.1400 F 858.597.0505
Keith Job No. 2008084

Lankford/Phelps Consortium LLC
615 West Ashland, Suite 1400 San Diego, CA 92101
619.702.0000

FENTRESS | ARCHITECTS
420 Boardway, Denver, CO 80203
303.722.0800

DAVIS DAVIS ARCHITECTS
2447 Fifth Avenue San Diego, CA 92101

STAMP
REGISTERED PROFESSIONAL ENGINEER
E. A. SCHMIDT
ED14222
Exp. 06-30-11
ELECTRICAL
STATE OF CALIFORNIA

SHEET NAME
PARTIAL LIGHTING SECOND FLOOR PLAN - ZONE 4

DRAWN BY: Author

PROJECT #: 200725.000

SHEET NUMBER
E2224

1/22/2008 4:52:10 PM
File: P-001

Warning: It is a violation of the law for any person, unless acting under the direction of a licensed architect, to alter an item in any way. If an item in this document is altered, the altering architect, if other than the architect of record, shall affixto the item his seal and the notation "altered by" follows by his signiture and the date of such alteration, and the specific description of the alteration.