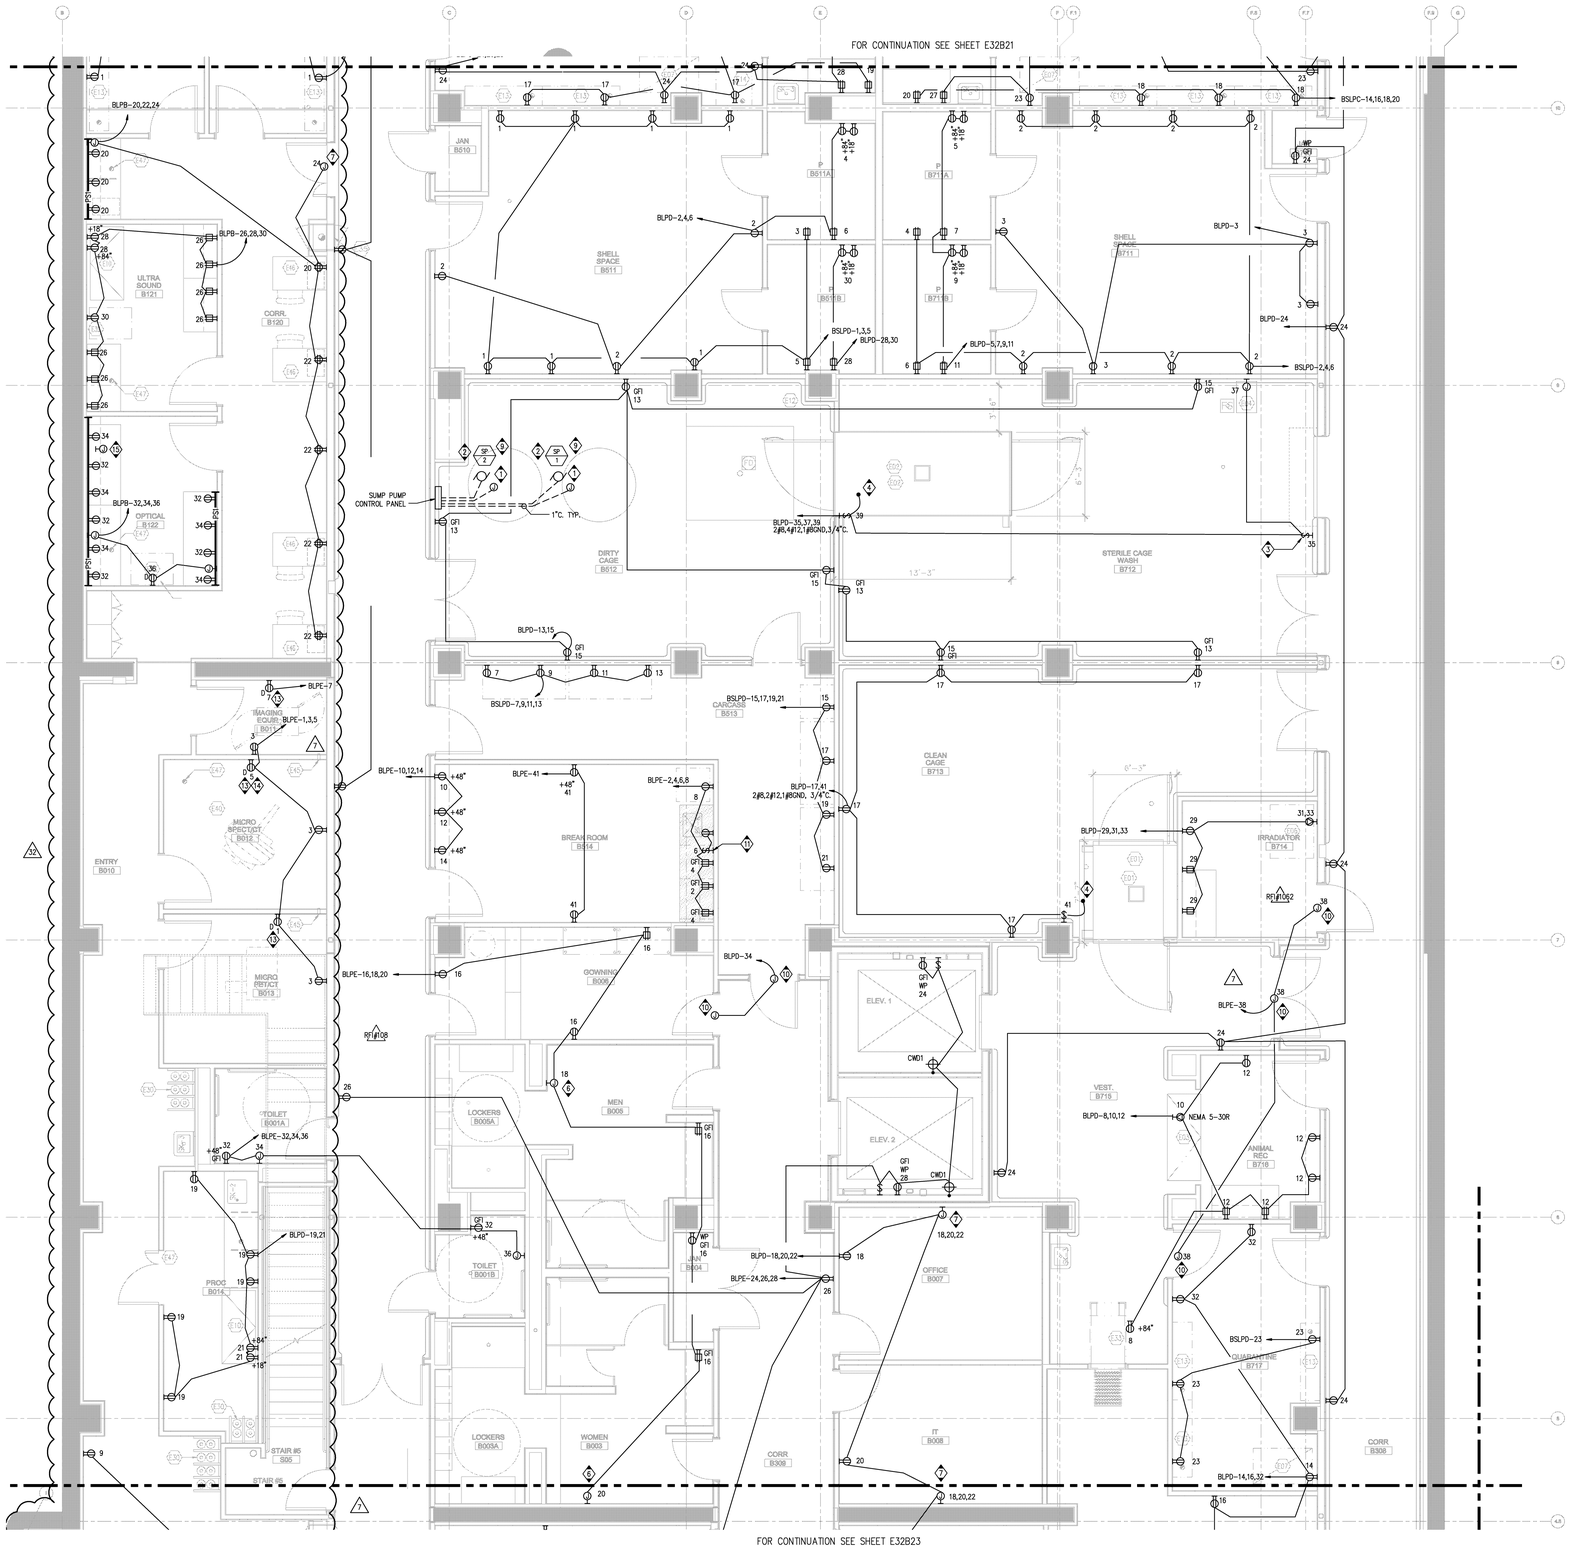

GENERAL NOTES:

1. SEAL ALL CONDUIT AND BOXES ENTERING/EXITING ANIMAL HOLDING ROOMS WITH SILICON CAULK.
2. MOUNT ALL ANIMAL CAGE RECEPTACLES AT +72" AFF, UON.
3. VIVARIUM ELECTRICAL PANELS ARE LOCATED IN THE INTERSTITIAL SPACE.
4. PROVIDE WEATHERPROOF ELECTRICAL DEVICES THROUGHOUT ANIMAL HOLDING AND PROCEDURE ROOMS, CORRIDORS, DIRTY CAGE AND WASH DOWN AREAS.

KEY NOTES:

1. SUBMERSIBLE J-BOX FURNISHED WITH SUMP PUMP.
2. CONNECT TO SUMP PUMP PER MANUFACTURERS REQUIREMENTS..
3. CONNECT TO DOOR MOTOR PER MANUFACTURERS REQUIREMENTS.
4. CONNECT TO DECONTAMINATION CHAMBER PER MANUFACTURERS REQUIREMENTS.
5. PROVIDE J-BOX AND (1) 1"C FOR BMS ALARM MONITORING. STUB AND CAP INTO INTERSTITIAL SPACE.
6. CONNECT TO HAND DRYER PER MANUFACTURERS REQUIREMENTS.
7. CONNECT TO SYSTEMS FURNITURE.
8. CONNECT TO FUME HOOD.
9. SEAL CONDUITS AT PENETRATION OF SUMP BASIN WITH DUCT SEAL COMPOUND.
10. CONNECT TO DOOR SECURITY XFMR.
11. CONNECT TO GARBAGE DISPOSER.
12. PROVIDE ISOLATED GROUND RECEPTACLE.
13. PROVIDE RECEPTACLE WITH DEDICATED NEUTRAL. 32
14. NEMA 5-20R.
15. PROVIDE J-BOX AND (1) 1"C FOR BMS ALARM MONITORING. STUB AND CAP INTO INTERSTITIAL SPACE.
16. NOT USED
17. NOT USED
18. NOT USED

COPYRIGHT ©
FENTRESS ARCHITECTS

ISSUED FOR	DATE
Pre-Schematic Design	07/14/2008
Schematic Design	07/25/2008
BID PK #1	10/08/2008
50% Progress	10/24/2008
BID PK #1 80 CD	12/01/2008
BID PK #1 100 CD	02/16/2009
BID PK #2 100 CD	03/26/2009
100% CD	05/08/2009
CD 4	01/07/2010
CCB 1	02/26/2010
CCB 2	02/26/2010
CD 4	04/15/2010
RVV PERMIT	05/05/2010
ASI#006 R1	07/01/2010
ASI#005	07/06/2010
ASI#015	07/09/2010
ASI#004	07/12/2010
ASI#008R2	07/19/2010
ASI#010	08/13/2010
ASI#011	08/27/2010
ASI#020	09/20/2010
ASI#018	11/17/2010
ASI#028	12/15/2010
ASI#028R2	01/14/2011
ASI#028	01/21/2011

SANFORD CONSORTIUM FOR REGENERATIVE MEDICINE

2880 TORREY PINES SCENIC DRIVE
LA JOLLA, CALIFORNIA 92037

CONSULTANT

Zweifach Jones / Beer Wiegel - Berlin
5670 Oberlin Dr.
San Diego, CA 92121
858.597.0500 | fax 858.597.0505
www.zjbw.com
Job No# 2005084

Lankford/Phelps Consortium LLC
Contact: Jim Lankford
4110 Mission Bay Drive, Suite 1400, San Diego, CA 92109
858.270.0500
www.lpcsd.com

FENTRESS | ARCHITECTS
400 Broadway, Denver, CO 80203
303.722.2000
www.fentress.com

DAVIS DAVIS ARCHITECTS
2403 Fifth Avenue San Diego, CA 92103

STAMP

REGISTERED PROFESSIONAL ENGINEER
E014222
Exp. 06-30-11
ELECTRICAL
STATE OF CALIFORNIA

SHEET NAME
PARTIAL POWER VIVARIUM PLAN - ZONE 2

DRAWN BY: Author

PROJECT #: 200725.000

SHEET NUMBER

E32B22

PARTIAL POWER VIVARIUM PLAN – ZONE 2

SCALE 1/4" = 1'-0"

1

Warning: It is a violation of the law for any person, unless acting under the direction of a licensed architect, to alter an item in any way. If an item in this document is altered, the altering architect, if other than the architect of record, shall affixto the item his seal and the notation "altered by" follows by his signature and the date of such alteration, and the specific description of the alteration.

1/22/2026 4:52:19 PM
Pfc Pdm