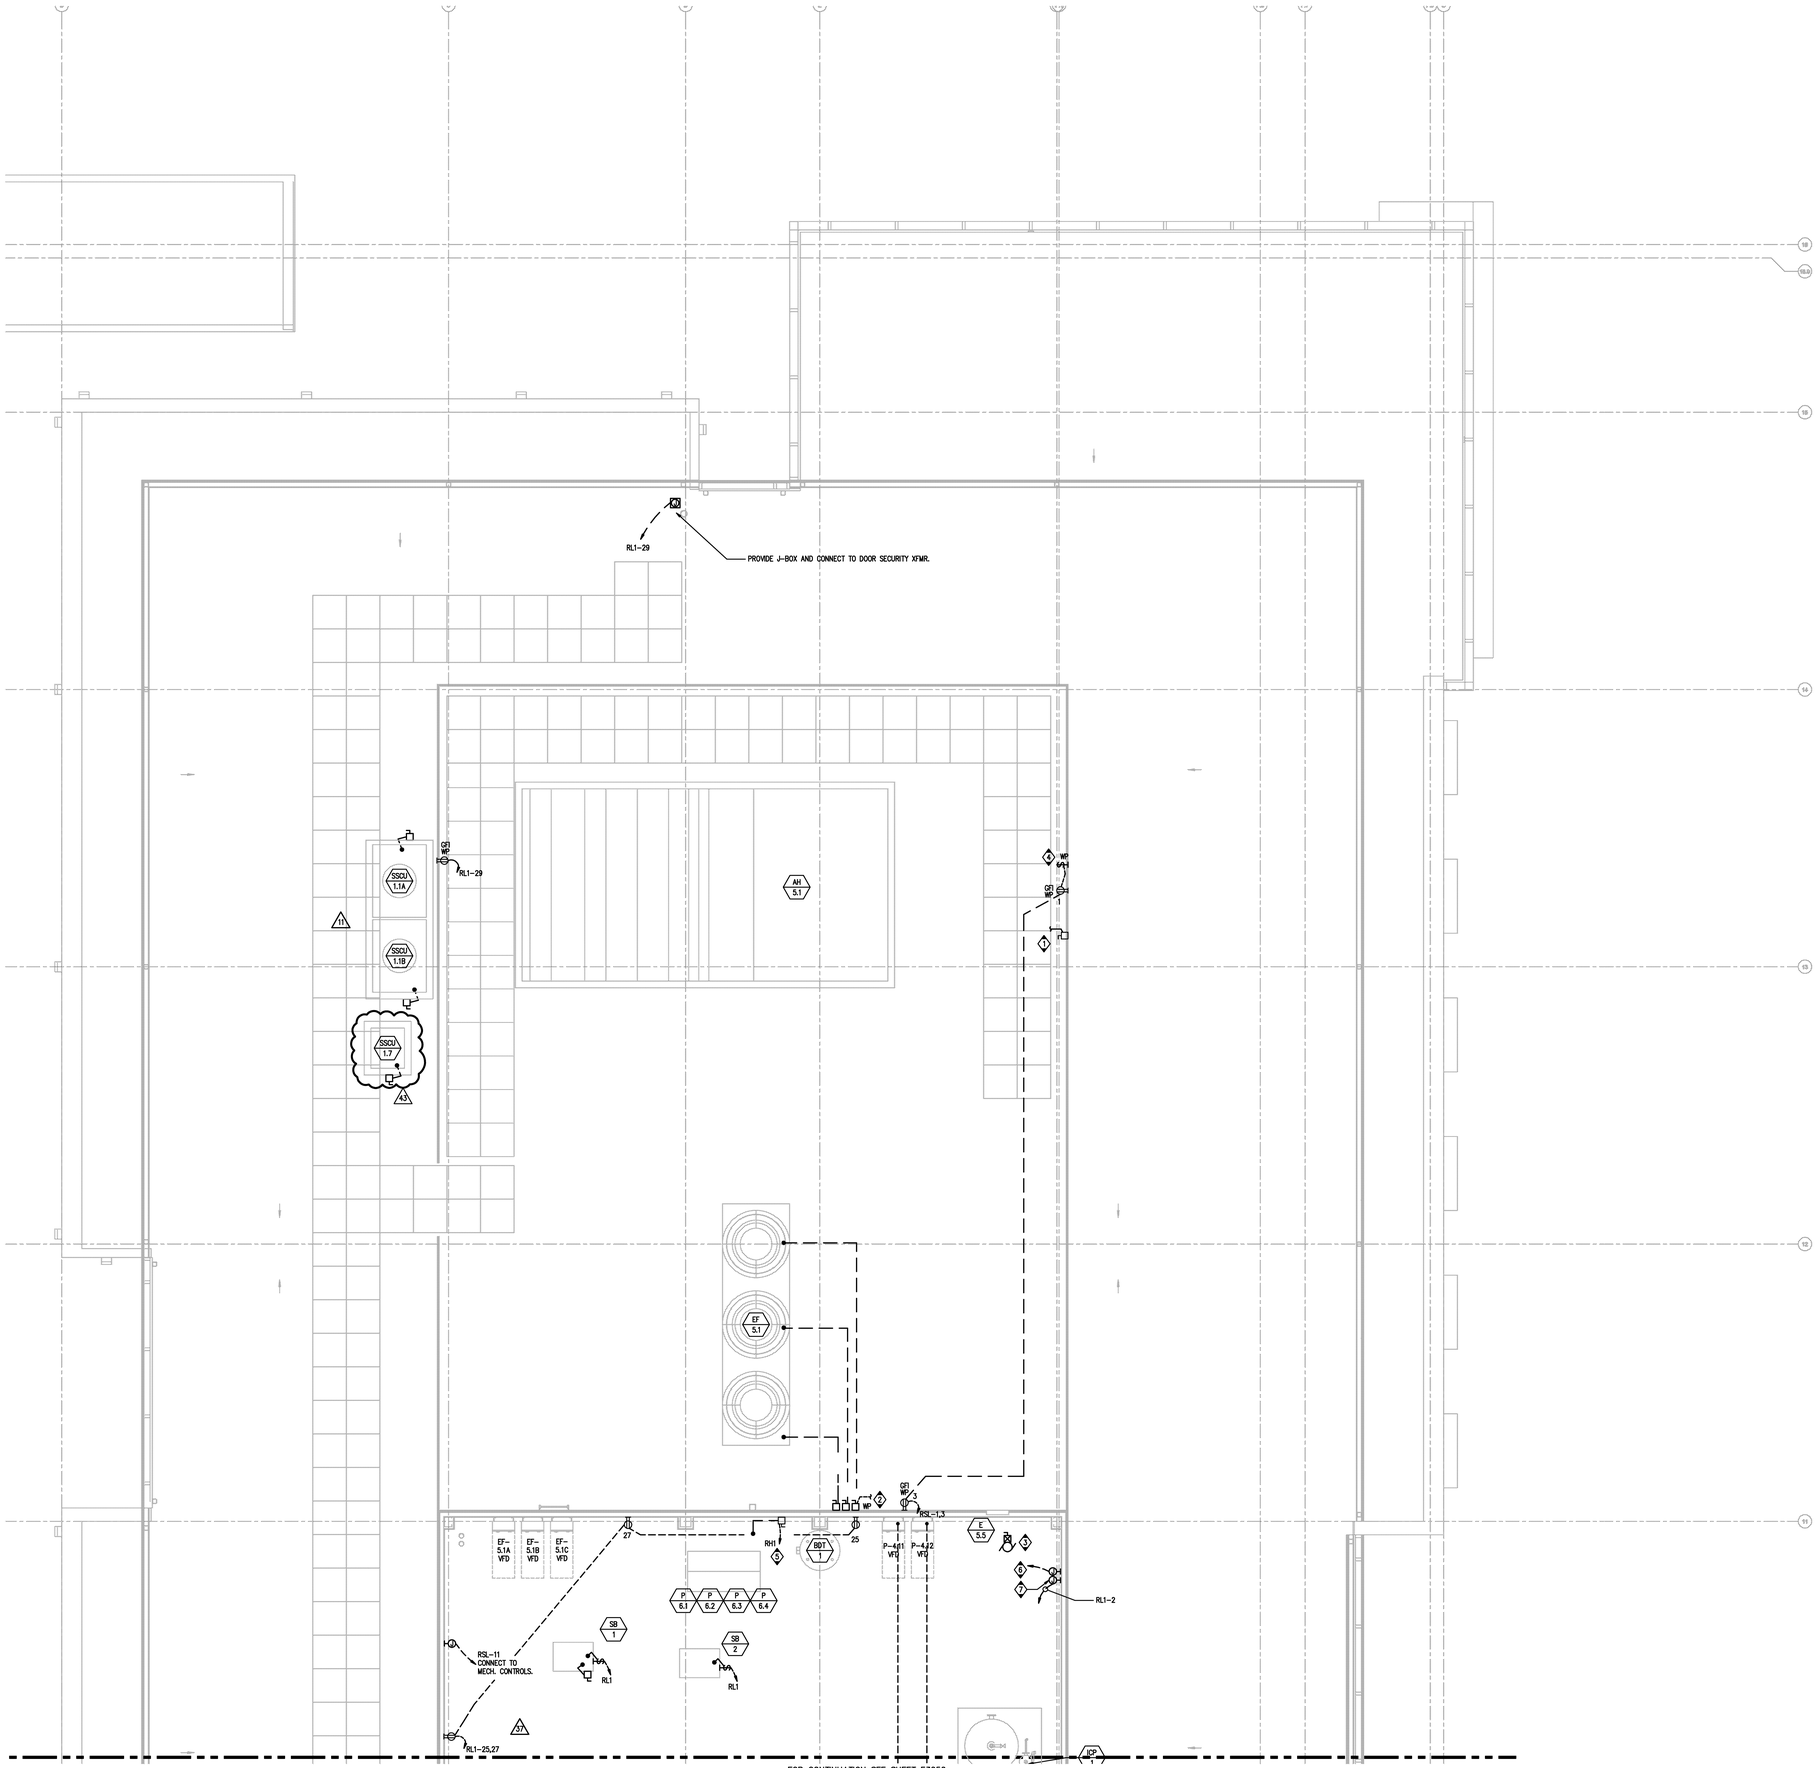

GENERAL NOTES:

1. ROUTE CONDUIT FOR EXTERIOR EQUIPEMTN IN 1 CEILING.

2. REFER TO EQUIPMENT SCHEDULE ON E5000 FO INFORMATION.

KEY NOTES:

1. CONNECT TO AH-5.1.
2. CONNECT TO EF-5.1 VIA VFD. PROVIDE AUXILIARY CONTACT AND CIRCUIT TO VFD. TYP. FOR 3.
3. CONNECT TO EXHAUST FAN.
4. CONNECT TO AH-5.1 LIGHTING CIRCUIT.
5. CONNECT TO PUMP UNIT.
6. STUB 1"C. TO BMS.
7. CONNECT TO SHOWER SYSTEM. REFER TO P6001 I INFORMATION.

COPYRIGHT © FENTRESS ARCHITECTS

ISSUED FOR	DATE
BID PK #1	10/08/2008
50% Progress	10/24/2008
BID PK #1 60 CD	12/01/2008
BID PK #1 100 CD	02/16/2009
BID PK #2 100 CD	03/26/2009
100% CD	05/05/2009
CD 4	01/07/2010
OCB 1	02/26/2010
OCB 2	02/25/2010
CD 4	04/15/2010
RW PERMIT	05/05/2010
ASI#008 R1	07/01/2010
ASI#005	07/05/2010
ASI#015	07/06/2010
ASI#004	07/12/2010
ASI#009R2	07/19/2010
ASI#010	08/13/2010
ASI#011	08/27/2010
ASI#020	09/20/2010
ASI#016	11/17/2010
ASI#026	12/15/2010
ASI#022R2	01/14/2011
ASI#025	01/21/2011
ASI#028R1	01/28/2011
ASI#018R1	02/16/2011
RFI#1203 REV#2	02/16/2011
ASI#031	04/01/2011

SANFORD CONSORTIUM FOR REGENERATIVE MEDICINE

2880 TORREY PINES SCENIC DRIVE
LA JOLLA, CALIFORNIA 92037

CONSULTANT

Landford/Pardee Connerfilum LLC

FENTRESS | ARCHITECTS

DAVIS DAVIS ARCHITECTS

STAMP

REGISTERED PROFESSIONAL ENGINEER
ED14222
Exp. 06-30-11
ELECTRICAL
STATE OF CALIFORNIA

SHEET NAME
PARTIAL POWER ROOF PLAN - ZONE 1

DRAWN BY: Author

PROJECT # 2007235.000

SHEET NUMBER
E3251

SCALE 1/4" = 1'-0"

PARTIAL POWER ROOF PLAN – ZONE 1

1

4/22/2009 4:05:10 PM
File Path