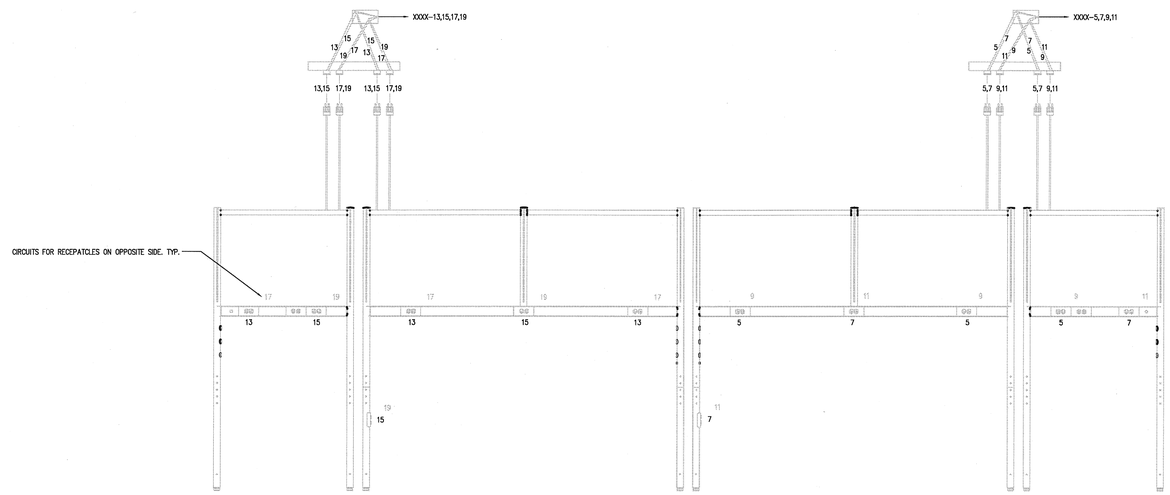

DISTINCTION SHARED FRAME ASSEMBLIES

SCALE NONE | 4

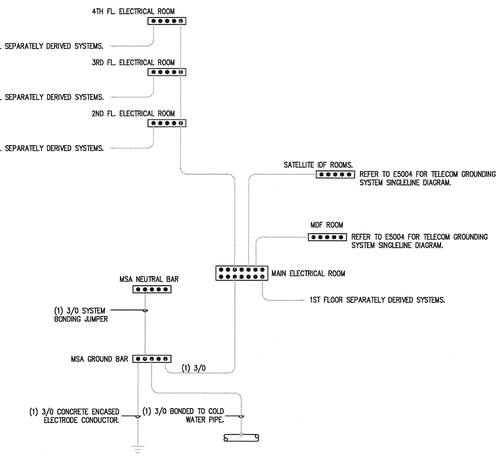

GROUNDING ONE LINE DIAGRAM

SCALE NONE | 1

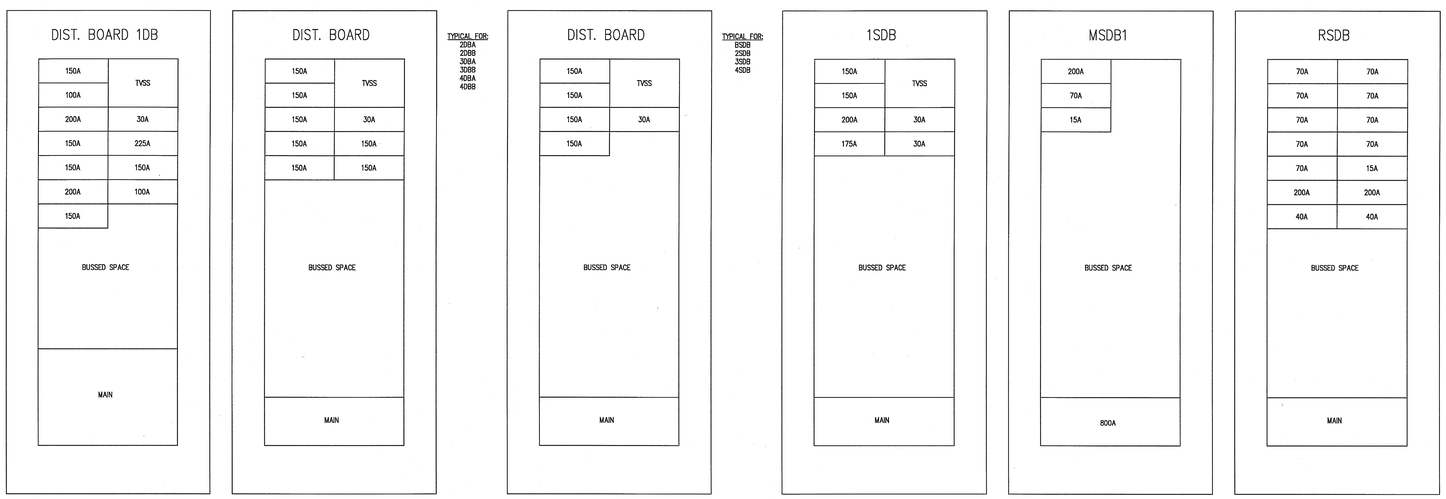

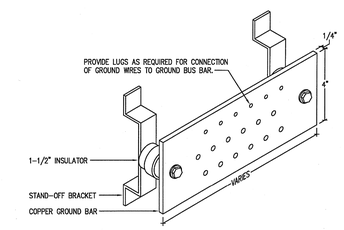

DETAIL NOTES:
1. COPPER BUS BARS SHALL BE CHATSWORTH MODEL 10622-010 (10"X4") LOCATED IN SMALL ELECTRICAL ROOMS AND COMMUNICATION ROOMS AND MODEL 10622-020 (20"X4") LOCATED IN MAIN ELECTRICAL ROOM. IN ALL CASES GROUND BAR LENGTH SHALL BE SIZED TO ACCOMMODATE NUMBER OF CONNECTIONS REQUIRED.
2. INSTALL GROUND BUS BAR A MINIMUM OF 18"AFF WITH 6" CLEAR ON ALL OTHER SIDES.

CGL U.C.S.D.
4/2/10 DATE
PRELIMINARY DRAWINGS ☐
PROGRESS DRAWINGS ☐
REVIEW DRAWINGS ☐
CONSTRUCTION DRAWINGS ☑

GROUND BAR DETAIL

SCALE NONE | 2

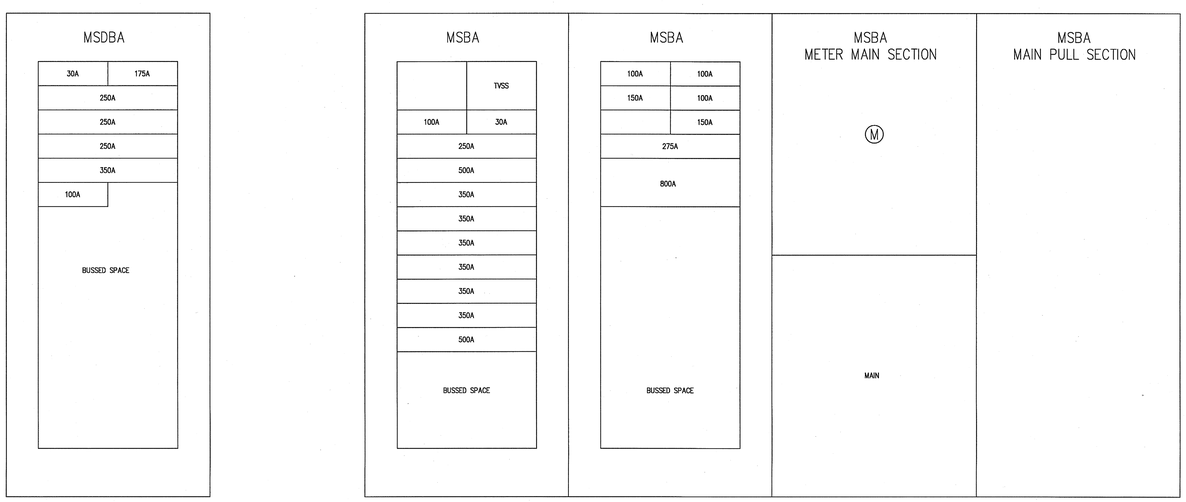

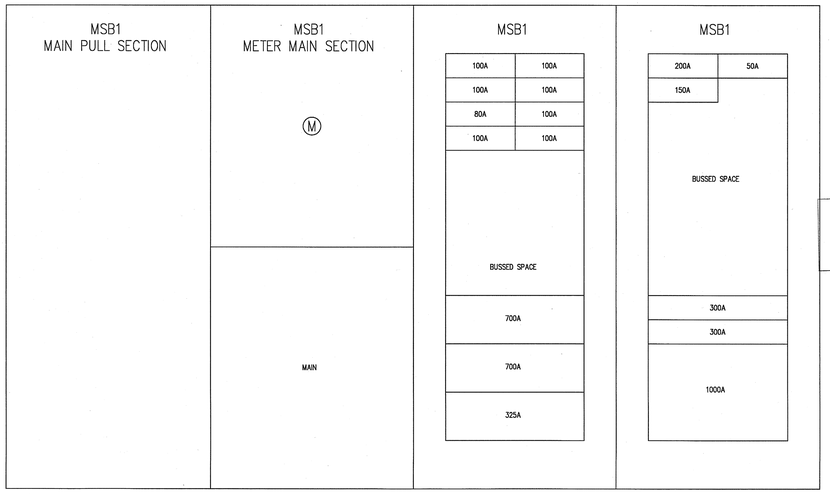

APPROVED
FIRE AND PANIC ONLY
APR 15 2010
STATE FIRE MARSHAL
SOUTHERN REGION

DISTRIBUTION BOARD DETAIL

SCALE NONE | 3

COPYRIGHT ©
FENTRESS ARCHITECTS

ISSUED FOR	DATE
Pre-Schematic Design	07/14/2008
Schematic Design	07/28/2008
BID PK #1	10/06/2008
50% Progress	10/24/2008
BID PK #1 80 CD	12/01/2008
BID PK #1 100 CD	02/16/2009
BID PK #2 100 CD	03/26/2009
100% CD	05/08/2009
CD 4	01/07/2010
COB 1 △1	02/26/2010
COB 2 △1	02/26/2010
CD 4	04/15/2010

SANFORD CONSORTIUM FOR REGENERATIVE MEDICINE

2880 TORREY PINES SCENIC DRIVE
LA JOLLA, CALIFORNIA 92037

CONSULTANT
Xenith
Xenith Inc./ San Diego - North
8180 Mira Mesa Blvd. Ste. 1
San Diego, CA 92121
858.597.0505 | fax 858.597.0565
Xenith 30000084

Lankford/Phelps Consortium LLC
1555 Union Boulevard, Suite 1440 San Diego, CA 92101
619.702.0000
619.702.0005

FENTRESS | ARCHITECTS
421 Broadway, Denver, CO 80203
303.892.1333

DAVIS DAVIS ARCHITECTS
2440 Fifth Avenue, San Diego, CA 92101

STAMP
REGISTERED PROFESSIONAL ENGINEER
DANIEL A. SOLIS
E014222
Exp. 06-30-11
ELECTRICAL
STATE OF CALIFORNIA

SHEET NAME
ELECTRICAL DETAILS

DRAWN BY: Author
PROJECT #: 200725.000
SHEET NUMBER
E4002

1/22/2008 4:52:10 PM
File Path:
S:\sac\200725\cad\ca\E4002-ed02.dwg

Warning: It is a violation of the law for any person, unless acting under the direction of a licensed architect, to alter an item in any way. If an item in this document is altered, the altering architect, if other than the architect of record, shall affixto the item his seal and the notation "altered by" follows by his signiture and the date of such alteration, and the specific description of the alteration.