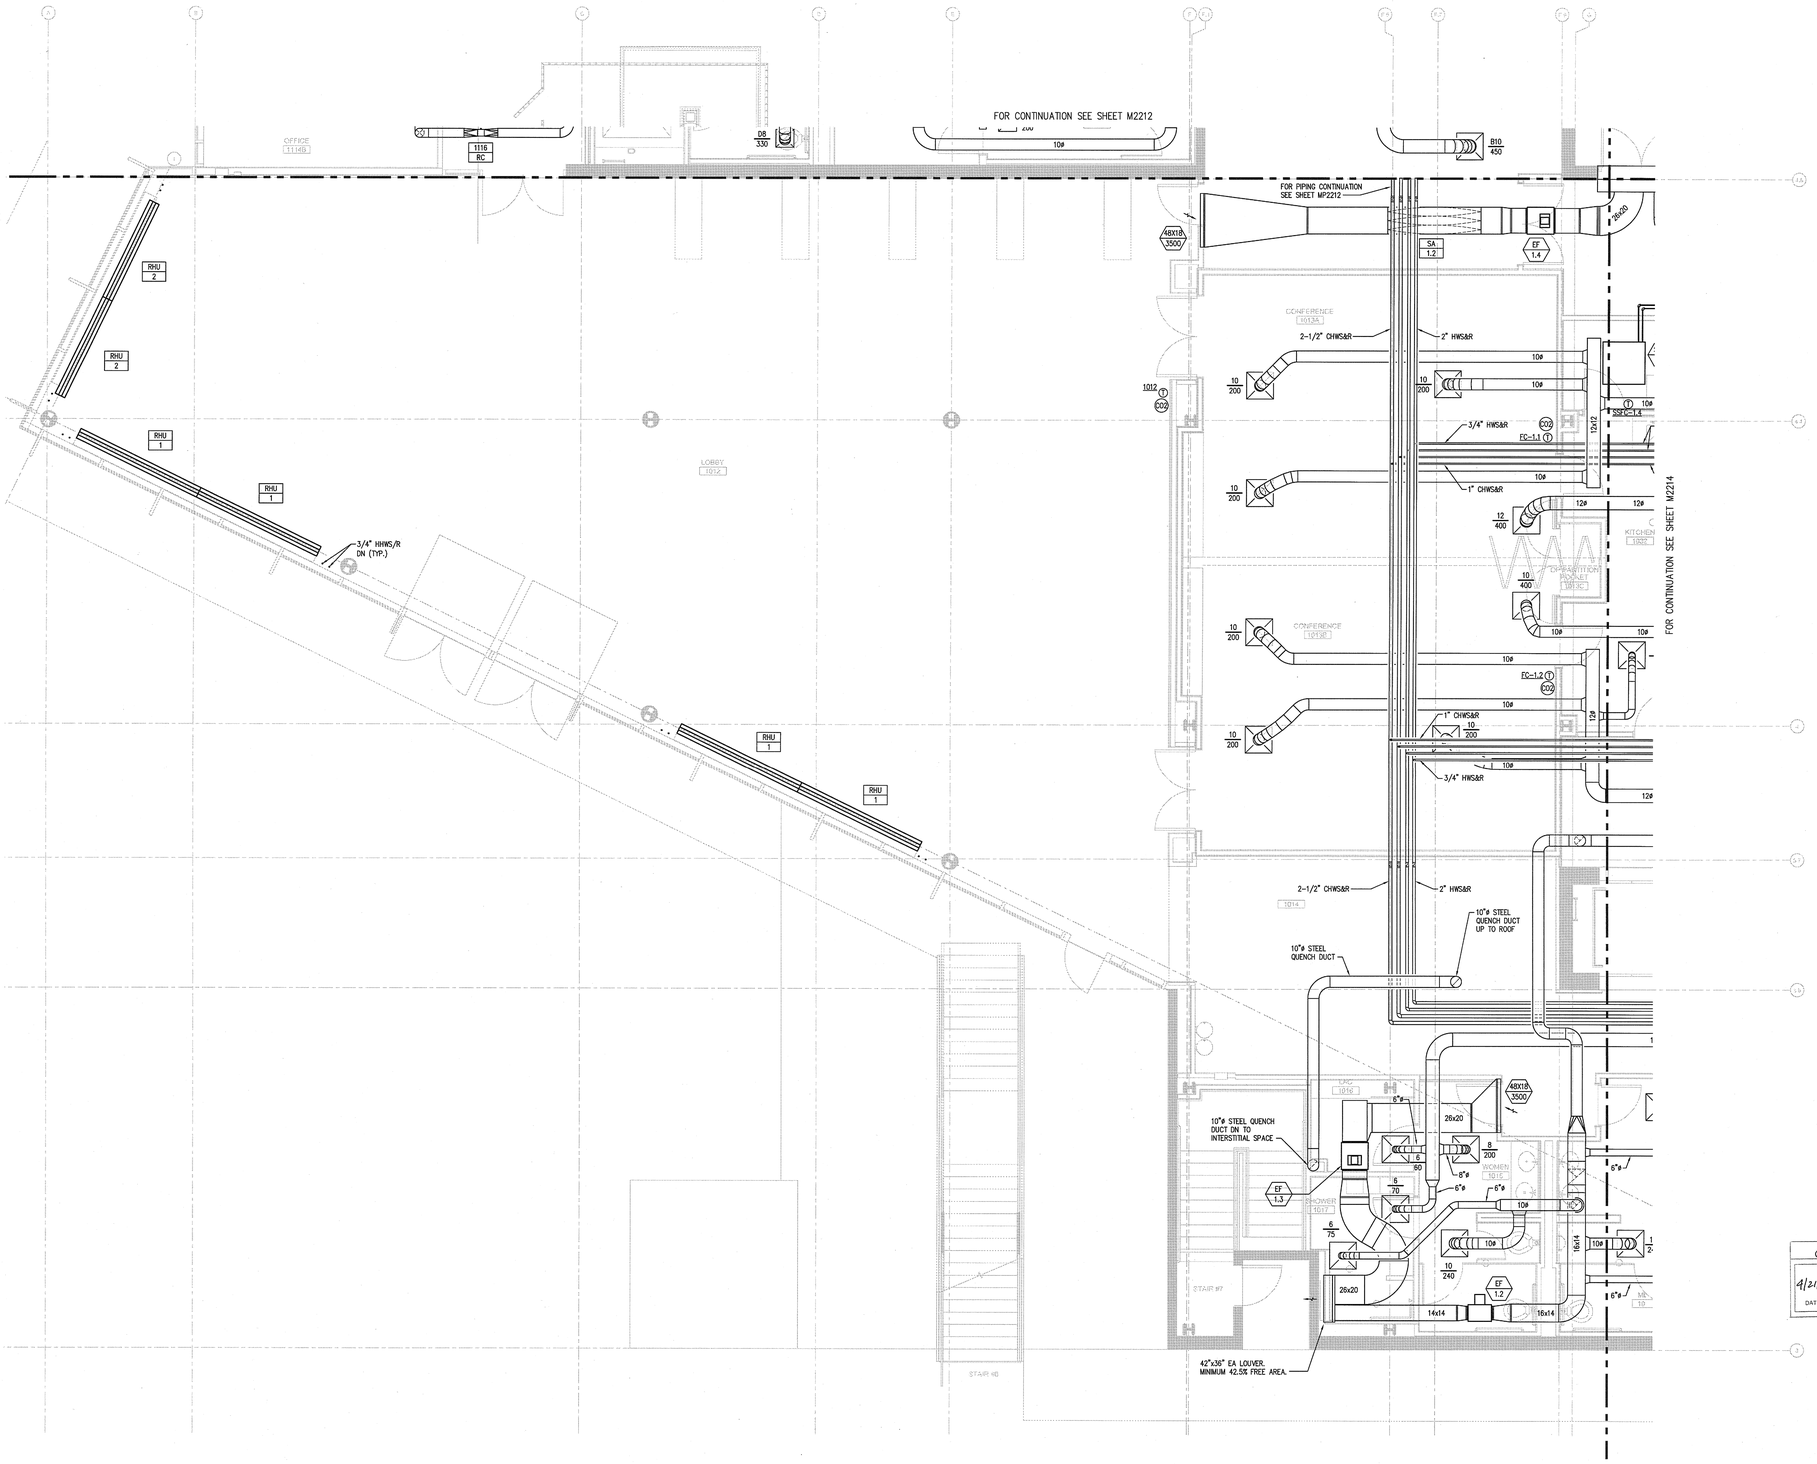

U.C.S.D.

4/21/10 DATE

- PRELIMINARY DRAWINGS ☐
- PROGRESS DRAWINGS ☐
- REVIEW DRAWINGS ☐
- CONSTRUCTION DRAWINGS ☑

APPROVED FIRE AND PANIC ONLY
APR 15 2010
STATE FIRE MARSHAL SOUTHERN REGION

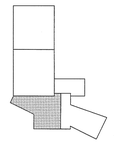

N

PARTIAL MECHANICAL FIRST FLOOR PLAN – ZONE 3

SCALE 1/4" = 1'-0"

1

COPYRIGHT © FENTRESS ARCHITECTS

ISSUED FOR	DATE
Pre-Schematic Design	07/14/2008
Schematic Design	07/28/2008
BID PK #1	10/06/2008
50% Progress	10/24/2008
BID PK #1 80 CD	12/01/2008
BID PK #1 100 CD	02/16/2009
BID PK #2 100 CD	03/26/2009
100% CD	05/08/2009
CD 4	01/07/2010
COB 1 (1)	02/26/2010
COB 2 (1)	02/26/2010
CD 4	04/15/2010

SANFORD CONSORTIUM FOR REGENERATIVE MEDICINE

2880 TORREY PINES SCENIC DRIVE
LA JOLLA, CALIFORNIA 92037

CONSULTANT
Keith Keith Zars Stupar Nevin
5670 Oberlin Dr
San Diego, CA 92121
858.587.9660 FAX 858.587.0555
Keith# 208884

Lankford/Phelps Consortium LLC
655 West Broadway, Suite 1400 San Diego, CA 92101
619.696.0234

FENTRESS | ARCHITECTS
DAVIS PAVITT ARCHITECTS
2363 Fifth Avenue San Diego, CA 92101

STAMP
REGISTERED PROFESSIONAL ENGINEER
No. M 23255
Exp. 9-30-10
MECHANICAL
STATE OF CALIFORNIA

SHEET NAME
PARTIAL MECHANICAL FIRST FLOOR PLAN - ZONE 3

DRAWN BY: Author

PROJECT #: 200725.000

SHEET NUMBER
M2213

1/22/2008 4:52:10 PM
File Path:
X:\ucsd\2007\07pvt\arch\revit\m-zone3.rvt

Warning: It is a violation of the law for any person, unless acting under the direction of a licensed architect, to alter an item in any way. If an item in this document is altered, the altering architect, if other than the architect of record, shall affixto the item his seal and the notation "altered by" follows by his signiture and the date of such alteration, and the specific description of the alteration.