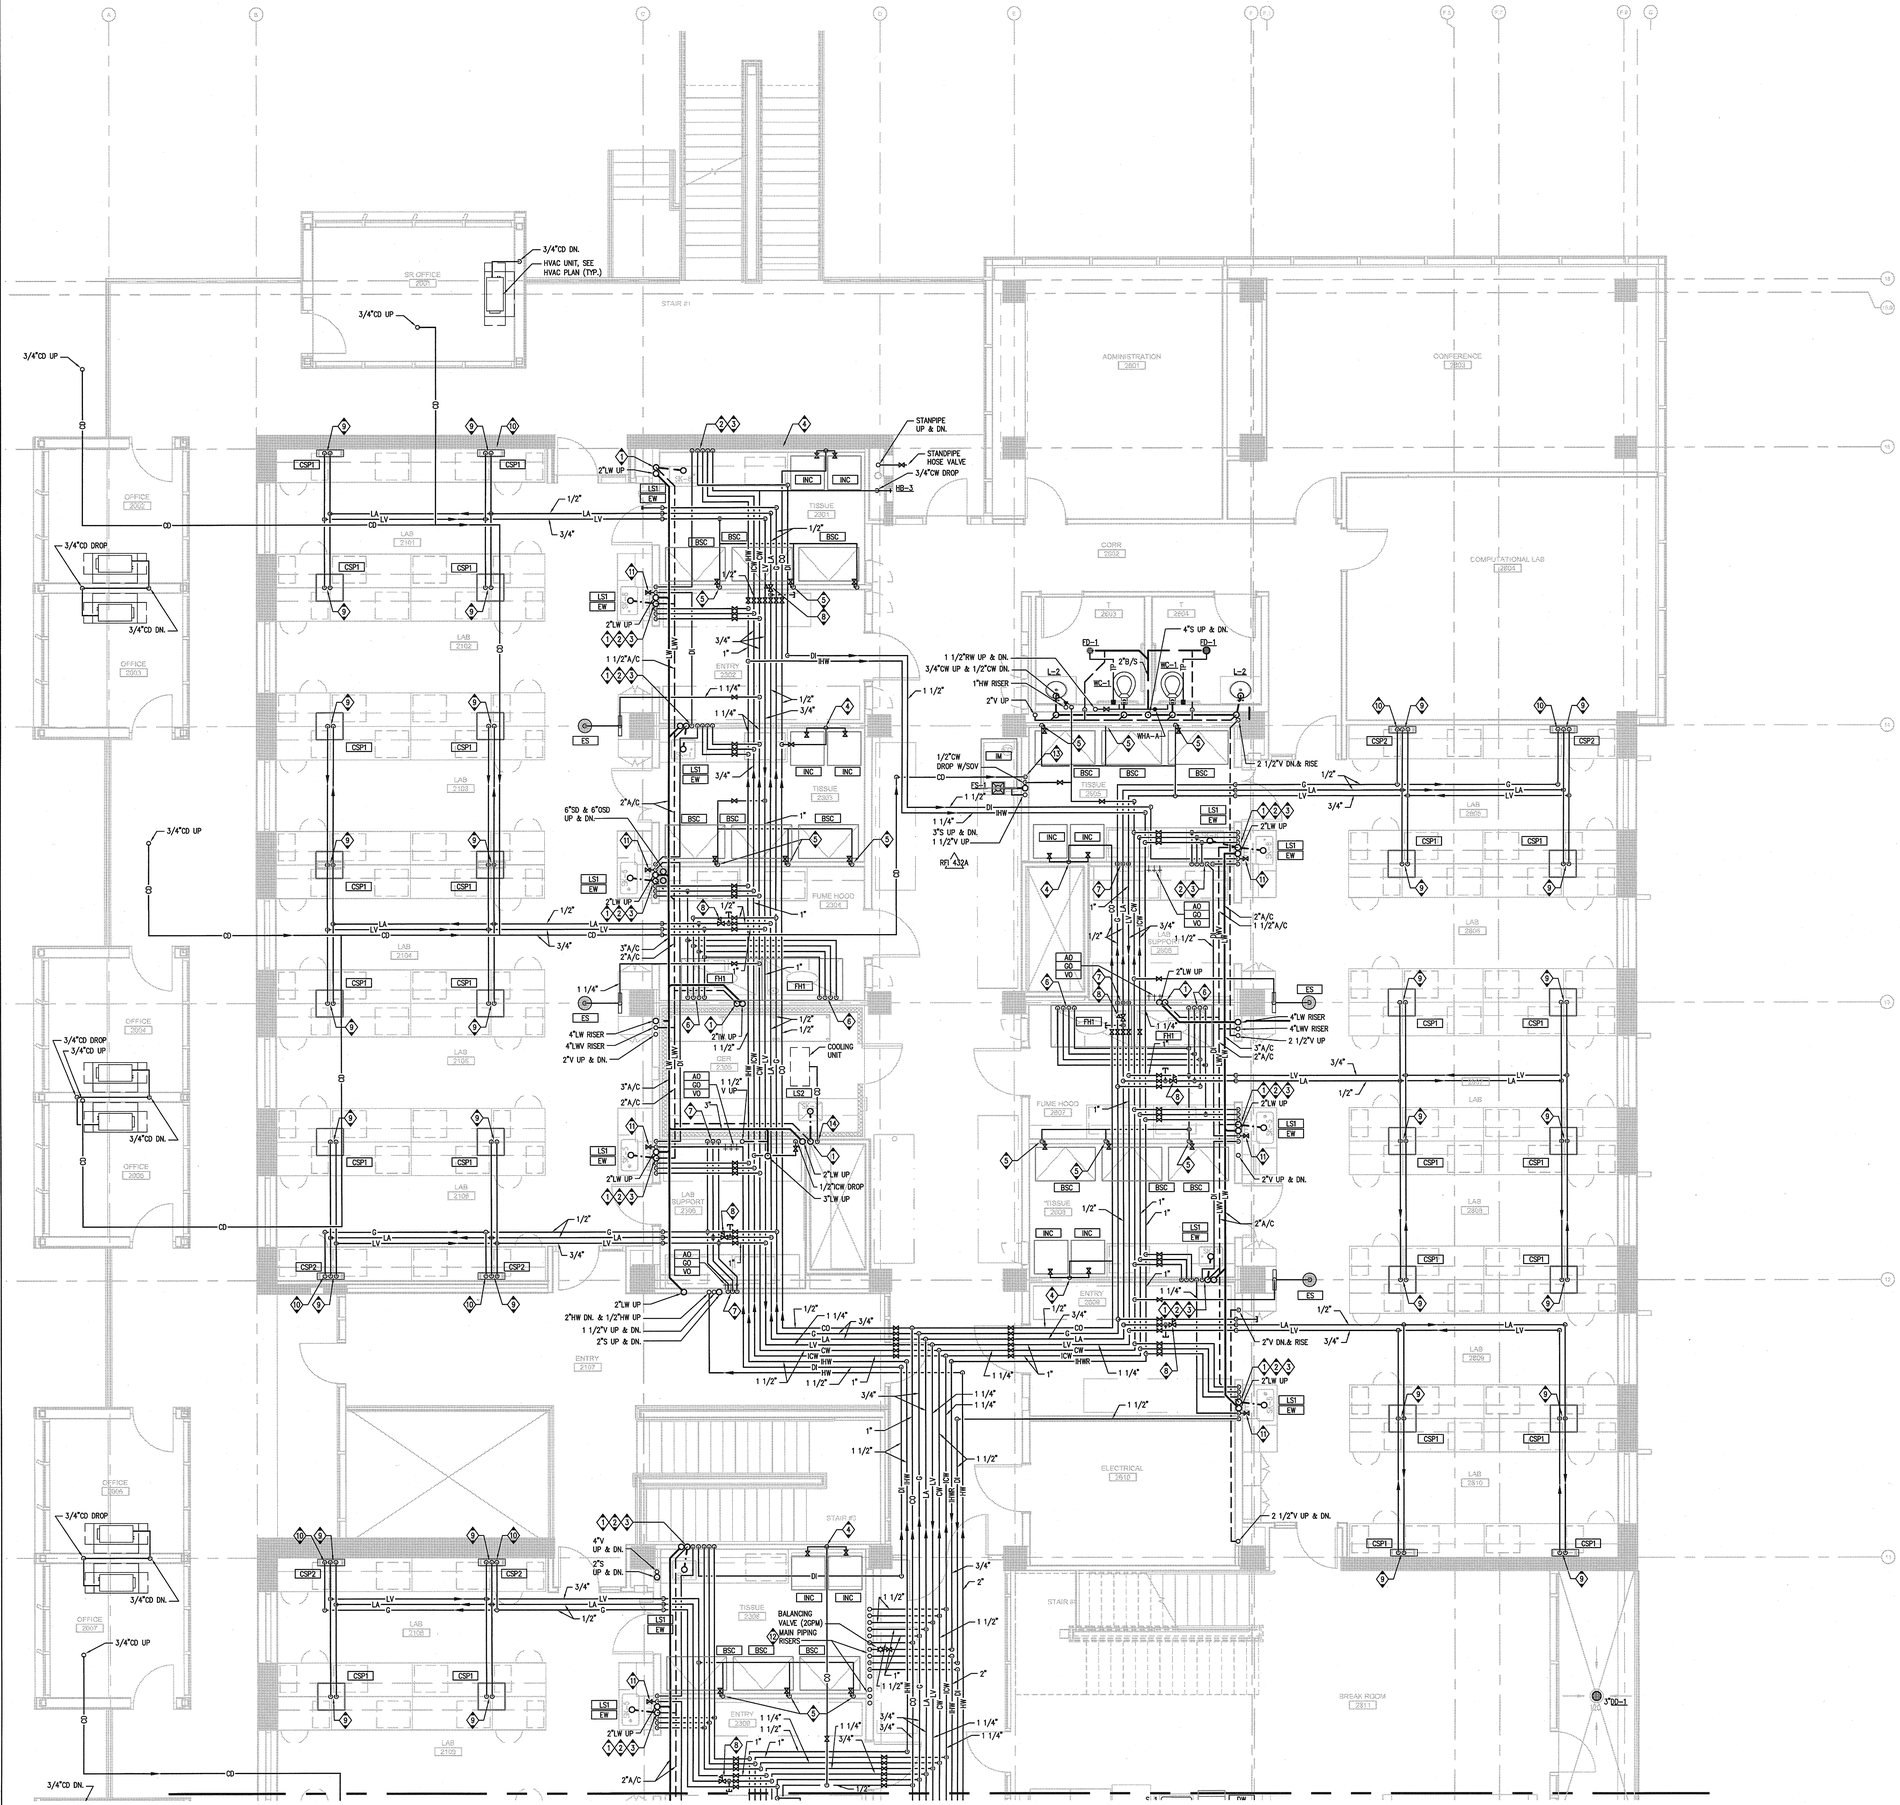

KEY NOTES:

1. 2"LW DOWN, 1 1/2"LWV RISE.
2. 1/2"ICW, 1/2"HW, AND 1/2"CW DROP.
3. (2) 1 1/2"DI DROP.
4. 1/2"CO2 DROP WITH SOV AT 96"AFF FOR INC..
5. 3/4"LV DROP WITH SOV AT 96"AFF FOR BSC.
6. 3/4"LV, 1/2"LA, 1/2"G AND 1/2"ICW DROP TO FUME HOOD.
7. 3/4"LV, 1/2"LA, AND 1/2"G DROP.
8. PRESSURE REGULATOR SET AT 20 PSI, x CFM CAPACITY. PROVIDE 1/2" CAPPED TEE IMMDIATELY UPSTREAM OF REGULATOR.
9. 3/4"LV AND 1/2"LA DROP AND CONNECT TO CEILING PANEL.
10. 1/2"G DROP AND CONNECT TO CEILING PANEL.
11. 1/2"DI SOV AT 84"AFF FOR OWNER CONNECTION TO WATER POLISHER.
12. 2"ICW, 2"CW, 2"LV, 1 1/4"LA, 1"G, 1"CO2, 3/4"HWR, 2 1/2"HW, (2) 1/2"DI, 1 1/2"DIR, 3"SCW, 2 1/2"MG UP. 2"ICW, 2"CW, 2 1/2"LV, 1 1/4"LA, 1"G, 1"CO2, 3/4"HWR, 2 1/2"HW, (3) 1 1/2"DI, 1 1/2"DIR, 3"SCW, 2 1/2"MG DOWN.
13. 3/4"CD DROP AND SPILL INTO FLOOR SINK.
14. 3/4"CD DROP AND CONNECT TO SINK DRAIN TAILPIECE.

COPYRIGHT © FENTRESS ARCHITECTS

ISSUED FOR	DATE
Pre-Schematic Design	07/14/2008
Schematic Design	07/28/2008
BID PK #1	10/06/2008
50% Progress	10/24/2008
BID PK #1 80 CD	12/01/2008
BID PK #1 100 CD	02/16/2009
BID PK #2 100 CD	03/26/2009
100% CD	05/08/2009
CD 4	01/07/2010
COB 1 1	02/26/2010
COB 2 2	02/26/2010
CD 4	04/15/2010

RW 2909

WORK ORDER NO. 431587

SANFORD CONSORTIUM FOR REGENERATIVE MEDICINE

2880 TORREY PINES SCENIC DRIVE
LA JOLLA, CALIFORNIA 92037

U.C.S.D.
4/21/10 DATE
PRELIMINARY DRAWINGS
PROGRESS DRAWINGS
REVIEW DRAWINGS
CONSTRUCTION DRAWINGS

APPROVED FIRE AND PANIC ONLY
APR 15 2010
STATE FIRE MARSHAL SOUTHERN REGION

CONSULTANT
xnth inc / San Diego - North
5151 Shoreham Place, Suite 200
San Diego, CA 92121
858.597.0550 | fax 858.597.0505
xnthinc 4200324

Lankford/Phelps Consortium LLC
6010 Miramar Parkway, Suite 100 San Diego, CA 92121
619-552-0000 619-552-0001 Fax

FENTRESS | ARCHITECTS
621 Broadway, Denver, CO 80203
303.861.1900

DAVIS DAVIS ARCHITECTS
3401 Fifth Avenue San Diego, CA 92103

STAMP

SHEET NAME
PARTIAL PLUMBING SECOND FLOOR PLAN - ZONE 1

DRAWN BY: Author

PROJECT #: 200725.000

SHEET NUMBER
P2221

PARTIAL PLUMBING SECOND FLOOR PLAN – ZONE 1

SCALE 3/32" = 1'-0"

1

1/22/2008 4:52:10 PM
Eric Davis

Warning: It is a violation of the law for any person, unless acting under the direction of a licensed architect, to alter an item in any way. If an item in this document is altered, the altering architect, if other than the architect of record, shall affixto the item his seal and the notation "altered by" follows by his signiture and the date of such alteration, and the specific description of the alteration.