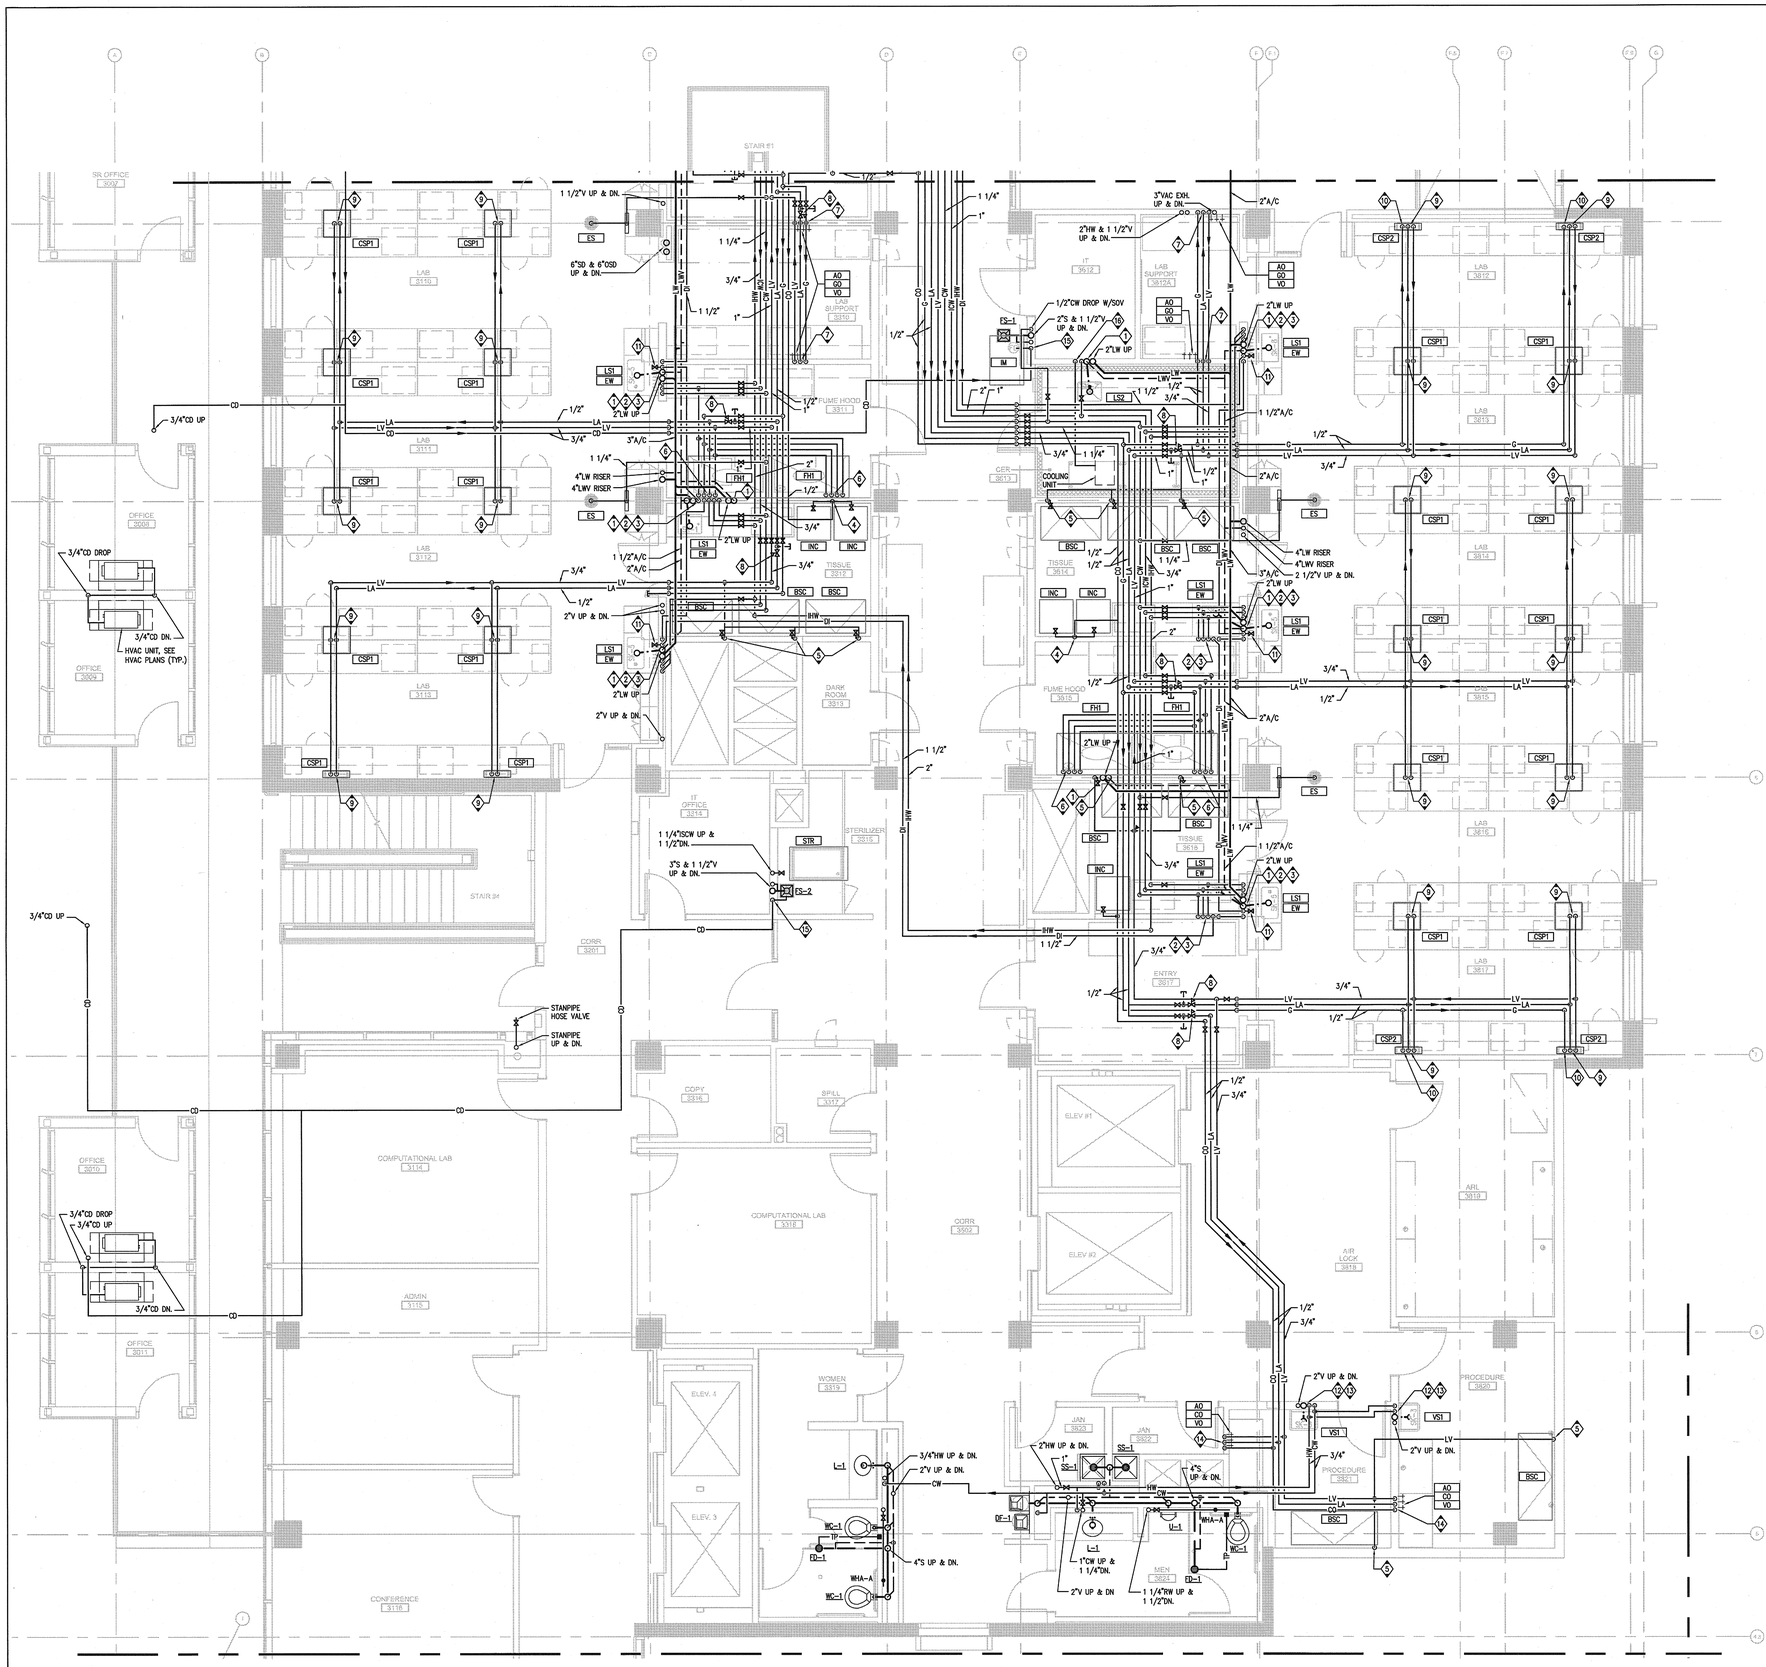

KEY NOTES:

1. 2"LW DOWN, 1 1/2"LWV RISE.
2. 1/2"ICW, 1/2"HW, AND 1/2"CW DROP.
3. (2) 1 1/2"DI DROP.
4. 1/2"CO2 DROP WITH SOV AT 96"AFF FOR INC.
5. 3/4"LV DROP WITH SOV AT 96"AFF FOR BSC.
6. 3/4"LV, 1/2"LA, 1/2"G AND 1/2"ICW DROP TO FUME HOOD.
7. 3/4"LV, 1/2"LA, AND 1/2"G DROP.
8. PRESSURE REGULATOR SET AT 20 PSI, x CFM CAPACITY. PROVIDE 1/2" CAPPED TEE IMMDIATELY UPSTREAM OF REGULATOR.
9. 3/4"LV AND 1/2"LA DROP AND CONNECT TO CEILING PANEL.
10. 1/2"G DROP AND CONNECT TO CEILING PANEL.
11. 1/2"DI SOV AT 84"AFF FOR OWNER CONNECTION TO WATER POLISHER.
12. 2"S UP AND DOWN, 1 1/2"V UP.
13. 1/2"CW AND 1/2"HW DROP.
14. 3/4"LV, 1/2"LA, AND 1/2"CO DROP.
15. 3/4"CD DROP AND SPILL INTO FLOOR SINK.
16. 3/4"CD DROP AND CONNECT TO SINK DRAIN TAILPIECE.

U.C.S.D.

4/21/10 DATE

- PRELIMINARY DRAWINGS ☐
- PROGRESS DRAWINGS ☐
- REVIEW DRAWINGS ☐
- CONSTRUCTION DRAWINGS ☑

APPROVED FIRE AND PANIC ONLY
APR 17 2010
STATE FIRE MARSHAL SOUTHERN DIVISION

COPYRIGHT © FENTRESS ARCHITECTS

ISSUED FOR	DATE
Pre-Schematic Design	07/14/2008
Schematic Design	07/28/2008
BID PK #1	10/06/2008
50% Progress	10/24/2008
BID PK #1 80 CD	12/01/2008
BID PK #1 100 CD	02/16/2009
BID PK #2 100 CD	03/26/2009
100% CD	05/08/2009
CD 4	01/07/2010
CCB 1 △1	02/26/2010
CCB 2 △2	02/26/2010
CD 4	04/15/2010

RW 2909

WORK ORDER NO. 431587

SANFORD CONSORTIUM FOR REGENERATIVE MEDICINE

2880 TORREY PINES SCENIC DRIVE
LA JOLLA, CALIFORNIA 92037

CONSULTANT

Xenith Inc./San Diego - North
7676 Hazard Center Dr.
San Diego, CA 92121
858.597.0500 | fax 858.597.0505
Xenith 8000884

LankfordPhelps Consortium LLC
9330 Scripps Ranch Blvd., Suite 1400 San Diego, CA 92131
858.695.9600 858.695.9601 Fax

FENTRESS | ARCHITECTS
401 Broadway, Suite 1400 San Diego, CA 92101
619.687.0300

DAVIS ARCHITECTS
2420 K Street, San Diego, CA 92102

STAMP

REGISTERED PROFESSIONAL ENGINEER
MEDH 42039
REGISTRATION EXPIRES 12/31/10
MECHANICAL
STATE OF CALIFORNIA

SHEET NAME
PARTIAL PLUMBING THIRD FLOOR PLAN - ZONE 2

DRAWN BY: Author

PROJECT #: 200725.000

SHEET NUMBER

P2232

PARTIAL PLUMBING THIRD FLOOR PLAN – ZONE 2

SCALE 1/4" = 1'-0"

1

Warning: It is a violation of the law for any person, unless acting under the direction of a licensed architect, to alter an item in any way. If an item in this document is altered, the altering architect, if other than the architect of record, shall affixto the item his seal and the notation "altered by" follows by his signiture and the date of such alteration, and the specific description of the alteration.

1/22/2008 4:52:10 PM
File Path
\\Fentress_pw\projects\200725\000\Revit\Models\200725-000.rvt