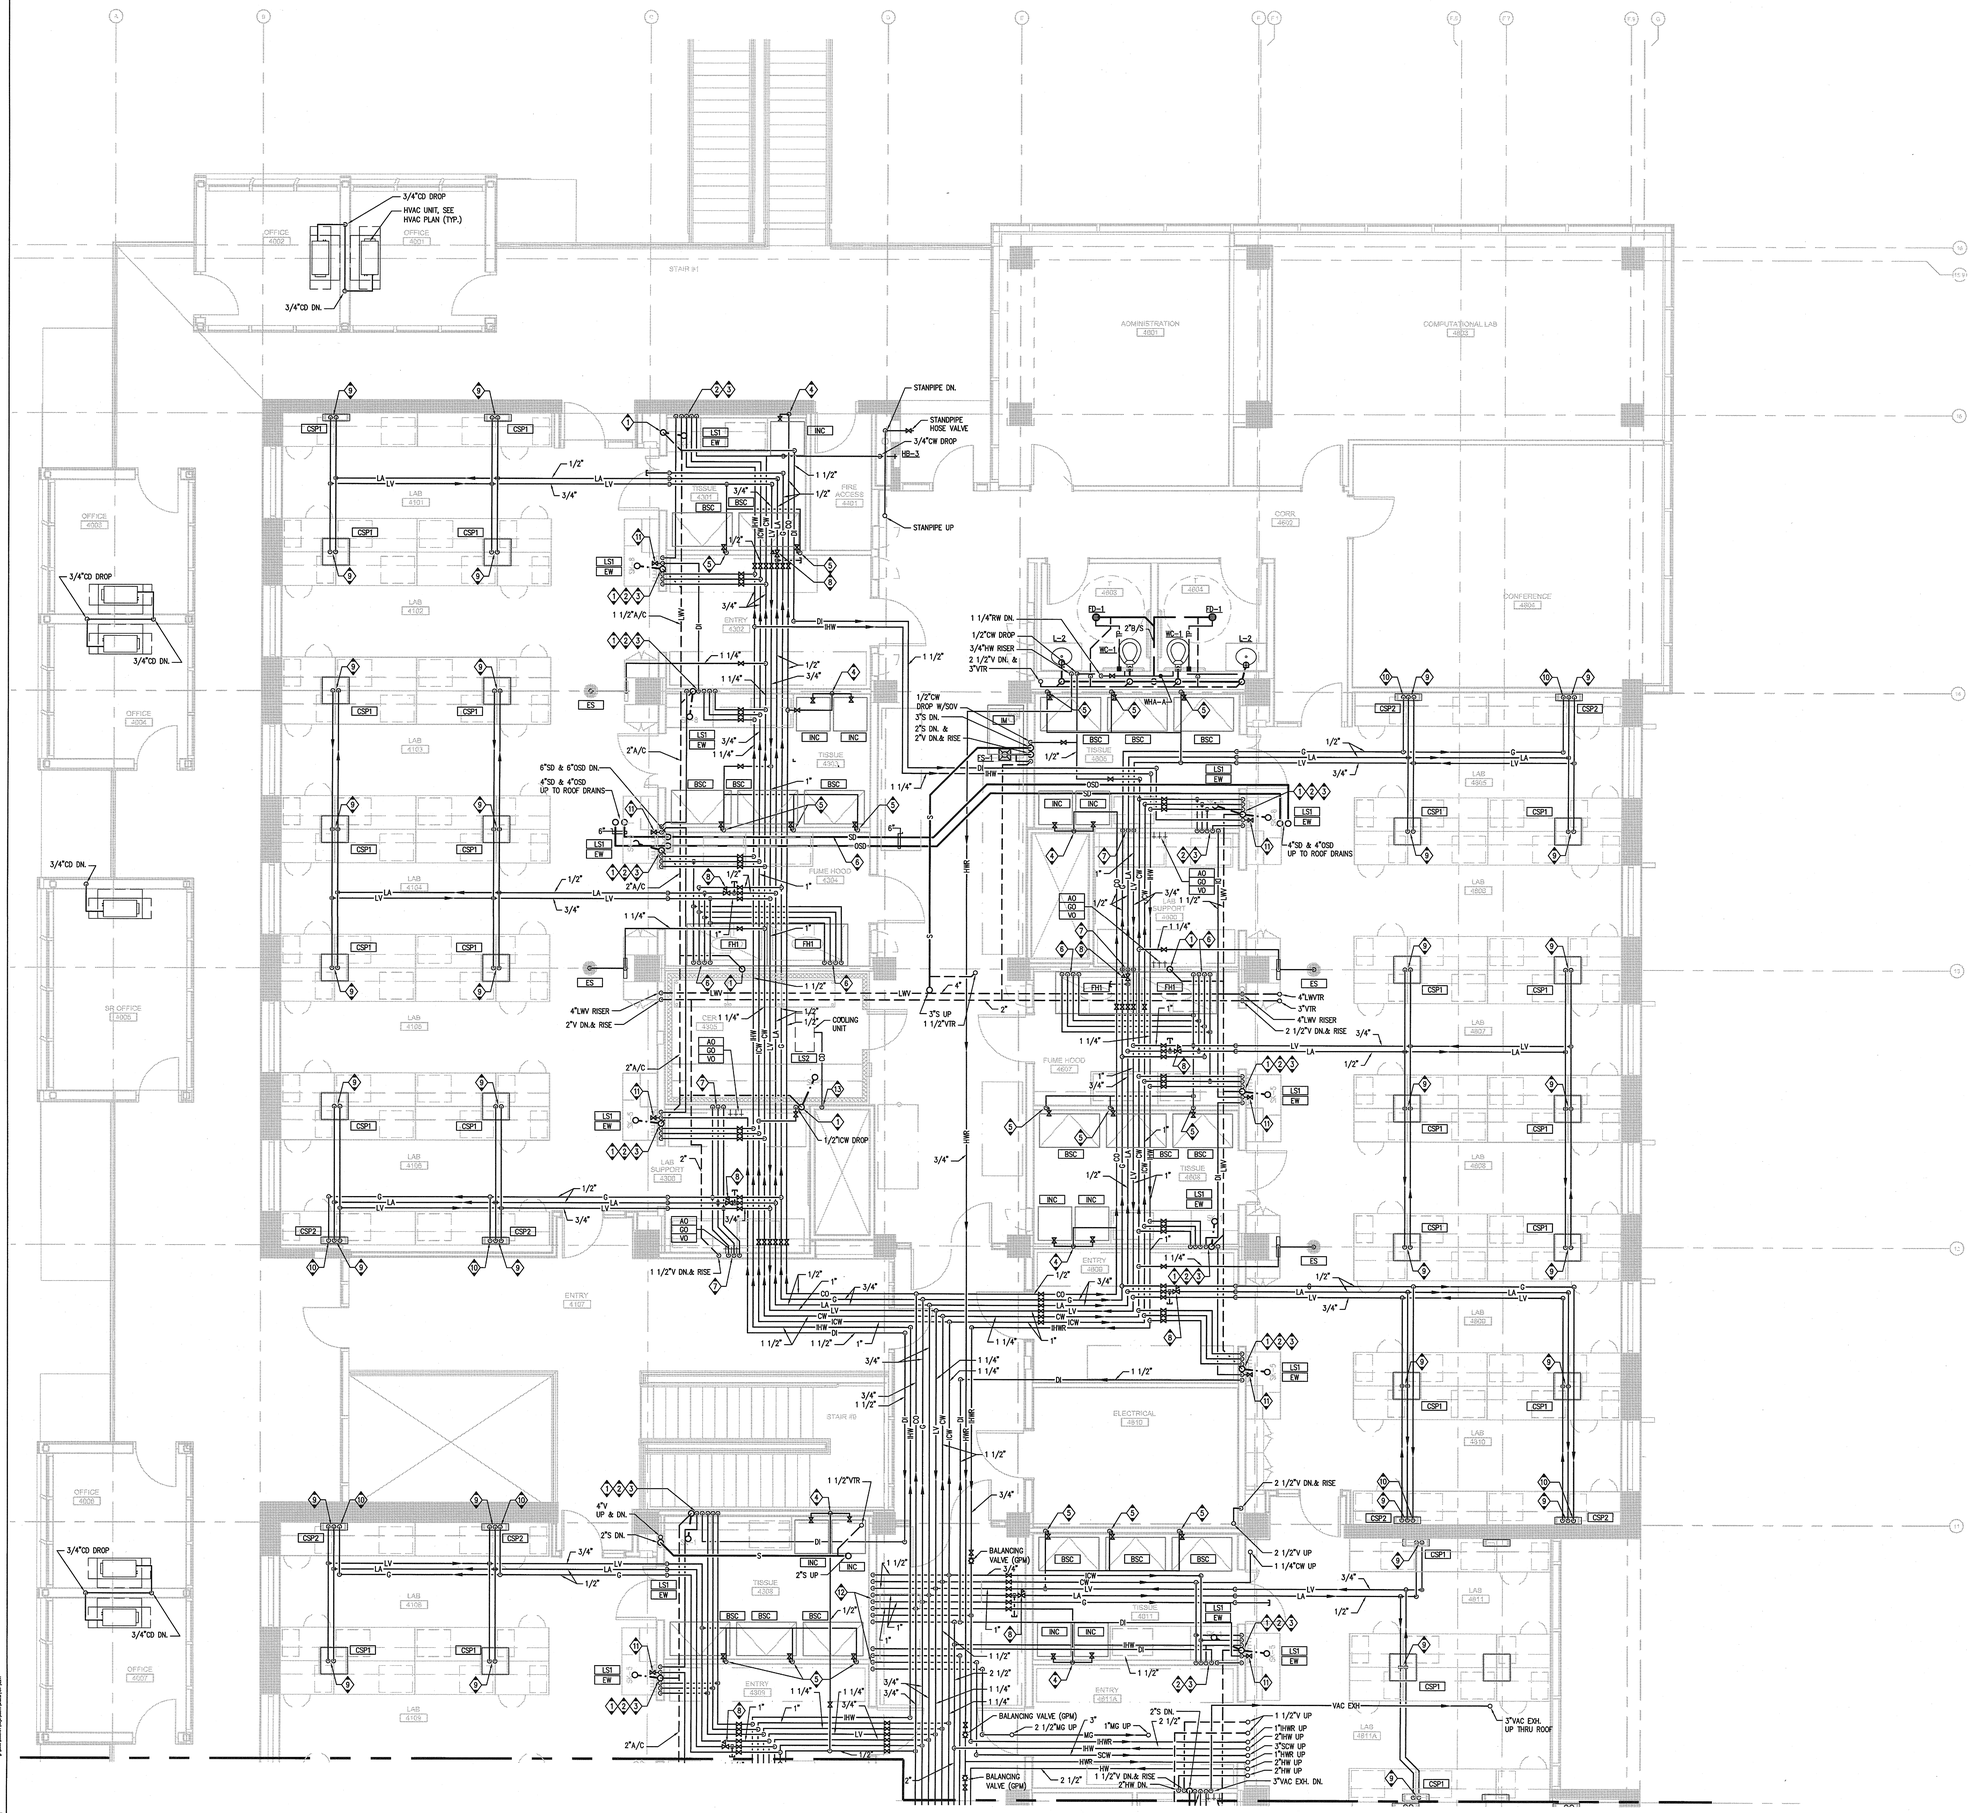

PARTIAL PLUMBING FOURTH FLOOR PLAN – ZONE 1

SCALE 1/4" = 1'-0"

1

Warning: It is a violation of the law for any person, unless acting under the direction of a licensed architect, to alter an item in any way. If an item in this document is altered, the altering architect, if other than the architect of record, shall affixto the item his seal and the notation "altered by" follows by his signiture and the date of such alteration, and the specific description of the alteration.

1/22/2008 4:52:10 PM
File Path

KEY NOTES:

1. 2"LW DOWN, 1 1/2"LWV RISE.
2. 1/2"ICW, 1/2"IHW, AND 1/2"CW DROP.
3. (2) 1 1/2"DI DROP.
4. 1/2"CO2 DROP WITH SOV AT 96"AFF FOR INC..
5. 3/4"LV DROP WITH SOV AT 96"AFF FOR BSC.
6. 3/4"LV, 1/2"LA, 1/2"G AND 1/2"ICW DROP TO FUME HOOD.
7. 3/4"LV, 1/2"LA, AND 1/2"G DROP.
8. PRESSURE REGULATOR SET AT 20 PSI, x CFM CAPACITY. PROVIDE 1/2" CAPPED TEE IMMDIATELY UPSTREAM OF REGULATOR.
9. 3/4"LV AND 1/2"LA DROP AND CONNECT TO CEILING PANEL.
10. 1/2"G DROP AND CONNECT TO CEILING PANEL.
11. 1/2"DI SOV AT 84"AFF FOR OWNER CONNECTION TO WATER POLISHER.
12. 1 1/2"ICW, 1 1/2"CW, 1 1/2"LV, 1"LA, 1"G, 1"CO2, 3/4"IHWR, 2 1/2"IHW, (2) 1 1/2"DI, 3"SCW, AND 2 1/2"MG DOWN.
13. 3/4"CD DROP AND CONNECT TO SINK DRAIN TAILPIECE.

U.C.S.D.

4/20/10 DATE

- PRELIMINARY DRAWINGS
- PROGRESS DRAWINGS
- REVIEW DRAWINGS
- CONSTRUCTION DRAWINGS ✓

APPROVED FIRE AND PANIC ONLY
APR 15 2010
STATE FIRE MARSHAL SOUTHERN DIVISION

COPYRIGHT © FENTRESS ARCHITECTS

ISSUED FOR	DATE
Pre-Schematic Design	07/14/2008
Schematic Design	07/28/2008
BID PK #1	10/06/2008
50% Progress	10/24/2008
BID PK #1 60 CD	12/01/2008
BID PK #1 100 CD	02/16/2009
BID PK #2 100 CD	03/26/2009
100% CD	05/08/2009
CD 4	01/07/2010
COB 1	02/26/2010
COB 2	02/26/2010
CD 4	04/15/2010

RW 2909

WORK ORDER NO. 431587

SANFORD CONSORTIUM FOR REGENERATIVE MEDICINE

2880 TORREY PINES SCENIC DRIVE
LA JOLLA, CALIFORNIA 92037

CONSULTANT

Xenth
Fax (760) 438-3022
Fax (858) 587-9005
Xenth 200004

Lankford/Phelps Consortium LLC
9255 Towne Centre Drive, Suite 400 San Diego, CA 92121
858.550.0500 Fax 858.550.0501

FENTRESS | ARCHITECTS
421 Broadway, Denver, CO 80203
303[tel] 5000

DAVIS LANGDON ADAM
Fax 858.587.9005
3437 Kilo Avenue, San Diego, CA 92121

STAMP

REGISTERED PROFESSIONAL ENGINEER
MEIN 42026
EXP. 12-31-10
MECHANICAL
STATE OF CALIFORNIA

SHEET NAME
PARTIAL PLUMBING FOURTH FLOOR PLAN - ZONE 1

DRAWN BY: Author

PROJECT #: 200725 000

SHEET NUMBER

P2241