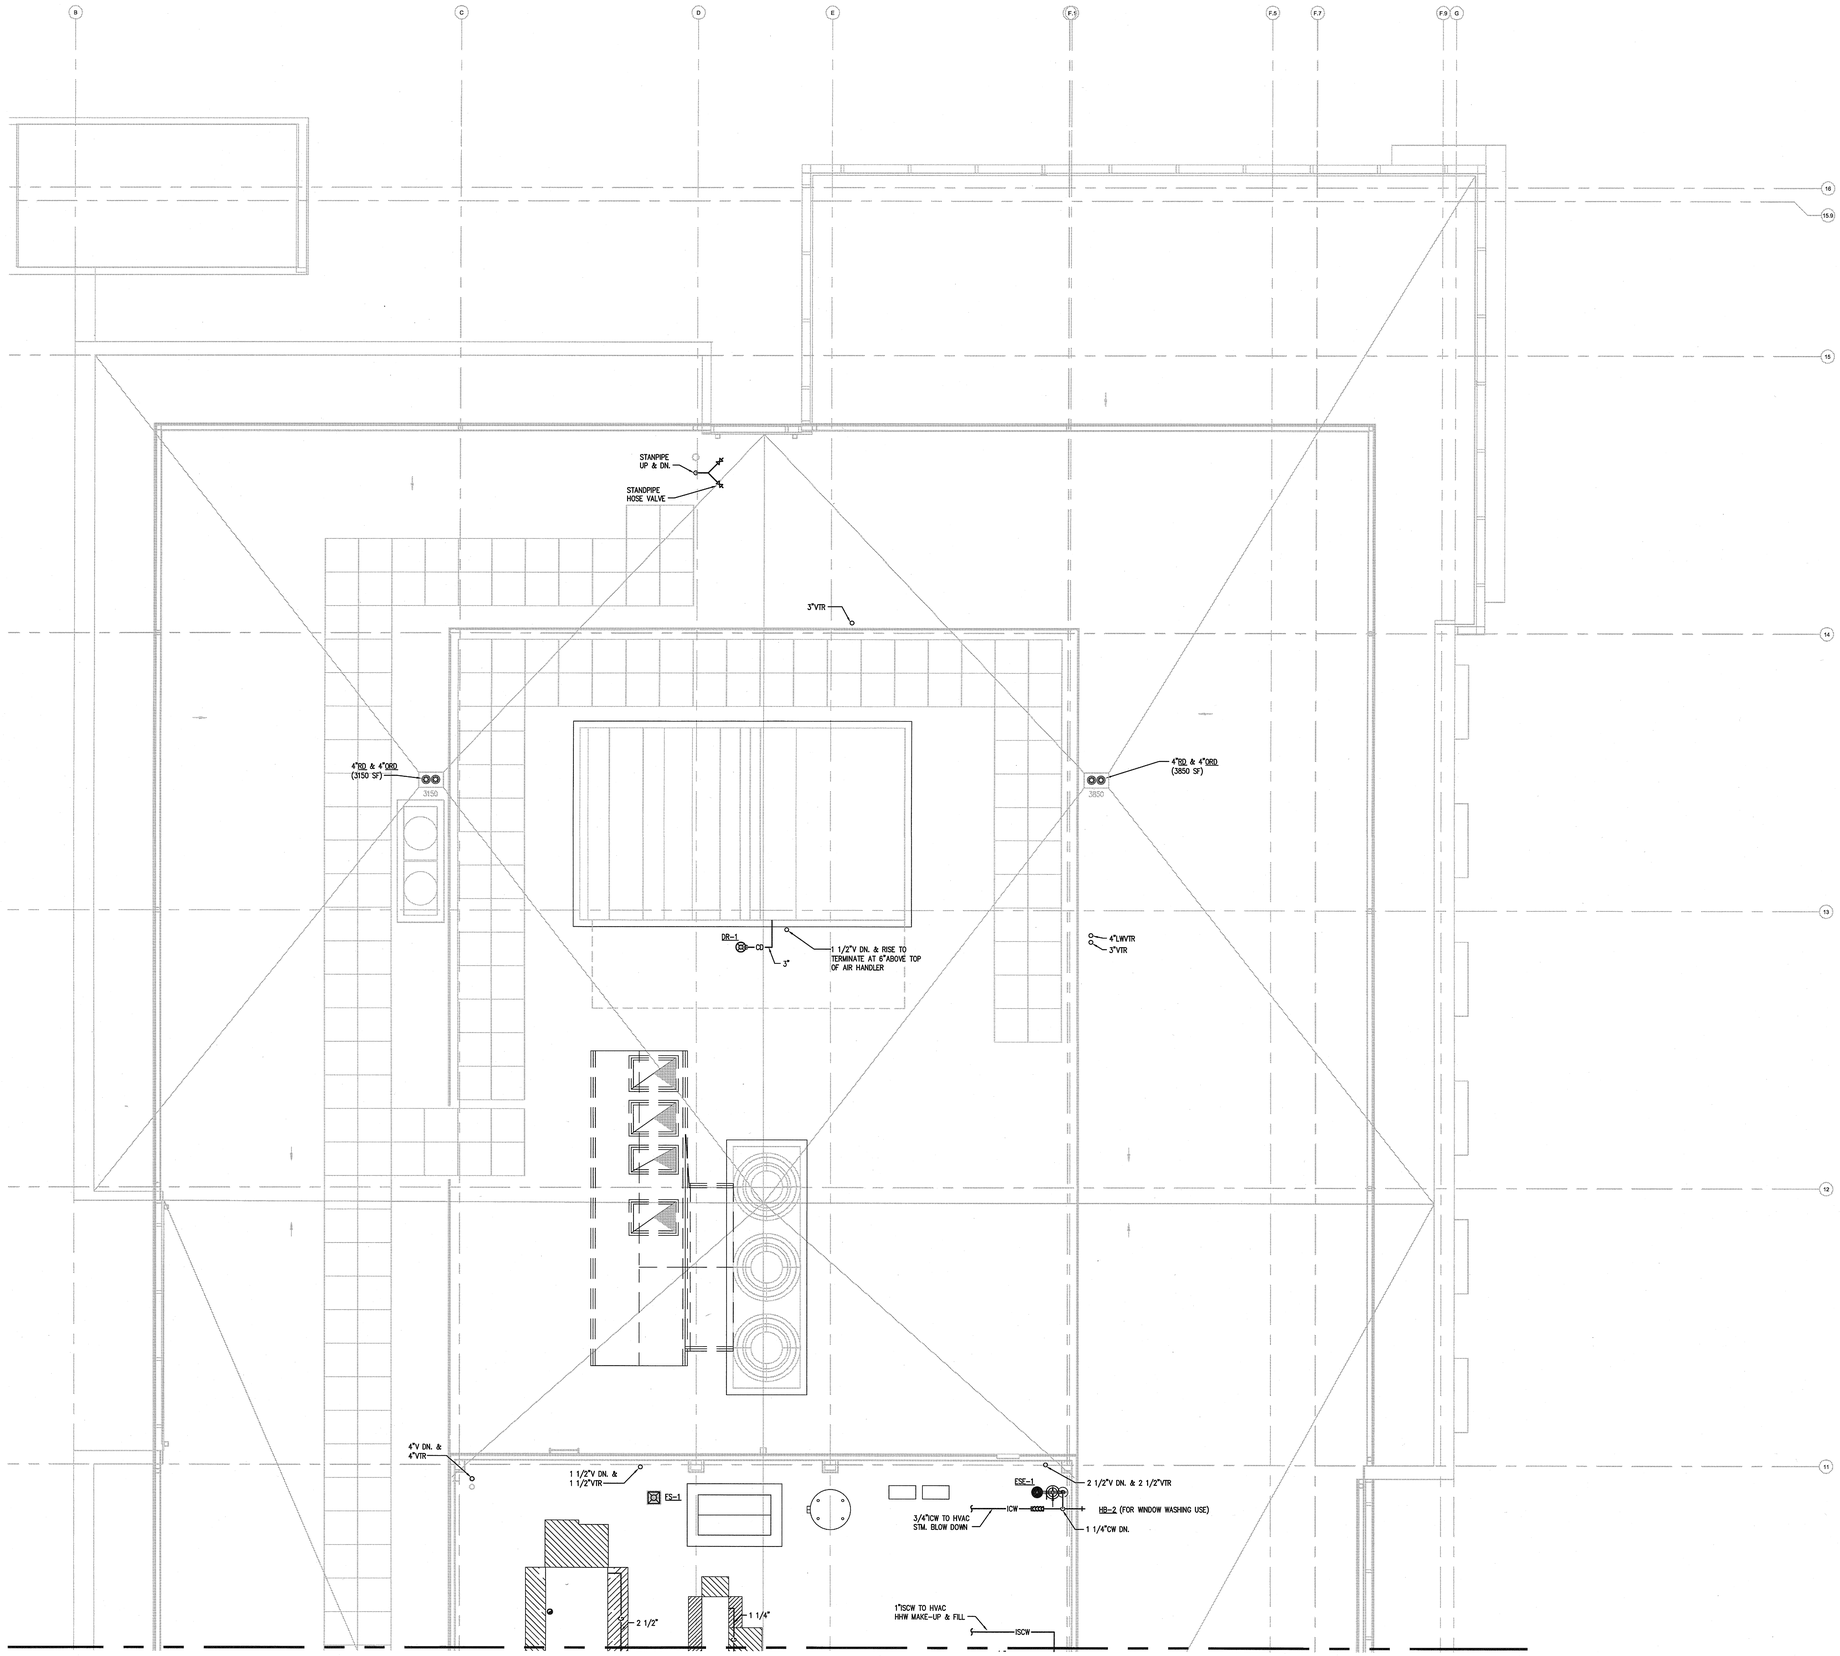


APPROVED FIRE AND PARKS ONLY
APR 05 2010
STATE FIRE MARSHAL SOUTHERN DIVISION

U.C.S.D.
4/21/10 DATE
PRELIMINARY DRAWINGS
PROGRESS DRAWINGS
REVIEW DRAWINGS
CONSTRUCTION DRAWINGS

# PARTIAL PLUMBING ROOF PLAN – ZONE 1

SCALE 1/4" = 1'-0" | 1

Warning: It is a violation of the law for any person, unless acting under the direction of a licensed architect, to alter an item in any way. If an item in this document is altered, the altering architect, if other than the architect of record, shall affixto the item his seal and the notation "altered by" follows by his signature and the date of such alteration, and the specific description of the alteration.

1/22/2008 4:52:10 PM
File Path

COPYRIGHT © FENTRESS ARCHITECTS

| ISSUED FOR | DATE |
|---|---|
| Pre-Schematic Design | 07/14/2008 |
| Schematic Design | 07/28/2008 |
| BID PK #1 | 10/06/2008 |
| 50% Progress | 10/24/2008 |
| BID PK #1 80 CD | 12/01/2008 |
| BID PK #1 100 CD | 02/16/2009 |
| BID PK #2 100 CD | 03/26/2009 |
| 100% CD | 05/06/2009 |
| CD 4 | 01/07/2010 |
| COB 1 (A) | 02/26/2010 |
| COB 2 (A) | 02/26/2010 |
| CD 4 | 04/15/2010 |

RW 2909

WORK ORDER NO. 431587

SANFORD CONSORTIUM FOR REGENERATIVE MEDICINE

2880 TORREY PINES SCENIC DRIVE
LA JOLLA, CALIFORNIA 92037

CONSULTANT
Yeth Inc. | San Diego - North
9245 Sorrento Mesa Road
San Diego, CA 92121
858.587.1700 | 858.587.1705
Yeth Job 200025A

Lankford/Phelps Consortium LLC
655 West Broadway, Suite 1400 San Diego, CA 92101
619.595.5500 | 619.595.5501

FENTRESS | ARCHITECTS
410 Seventeenth Street, Denver, CO 80202
303.744.6300

DAVIS BRANCH ARCHITECTS
Architecture | Interiors

STAMP
REGISTERED PROFESSIONAL ENGINEER
MECH 42228
Exp. 12-31-2011
MECHANICAL
STATE OF CALIFORNIA

SHEET NAME
PARTIAL PLUMBING ROOF PLAN - ZONE 1

DRAWN BY: Author

PROJECT #: 200725.000

SHEET NUMBER
P2251