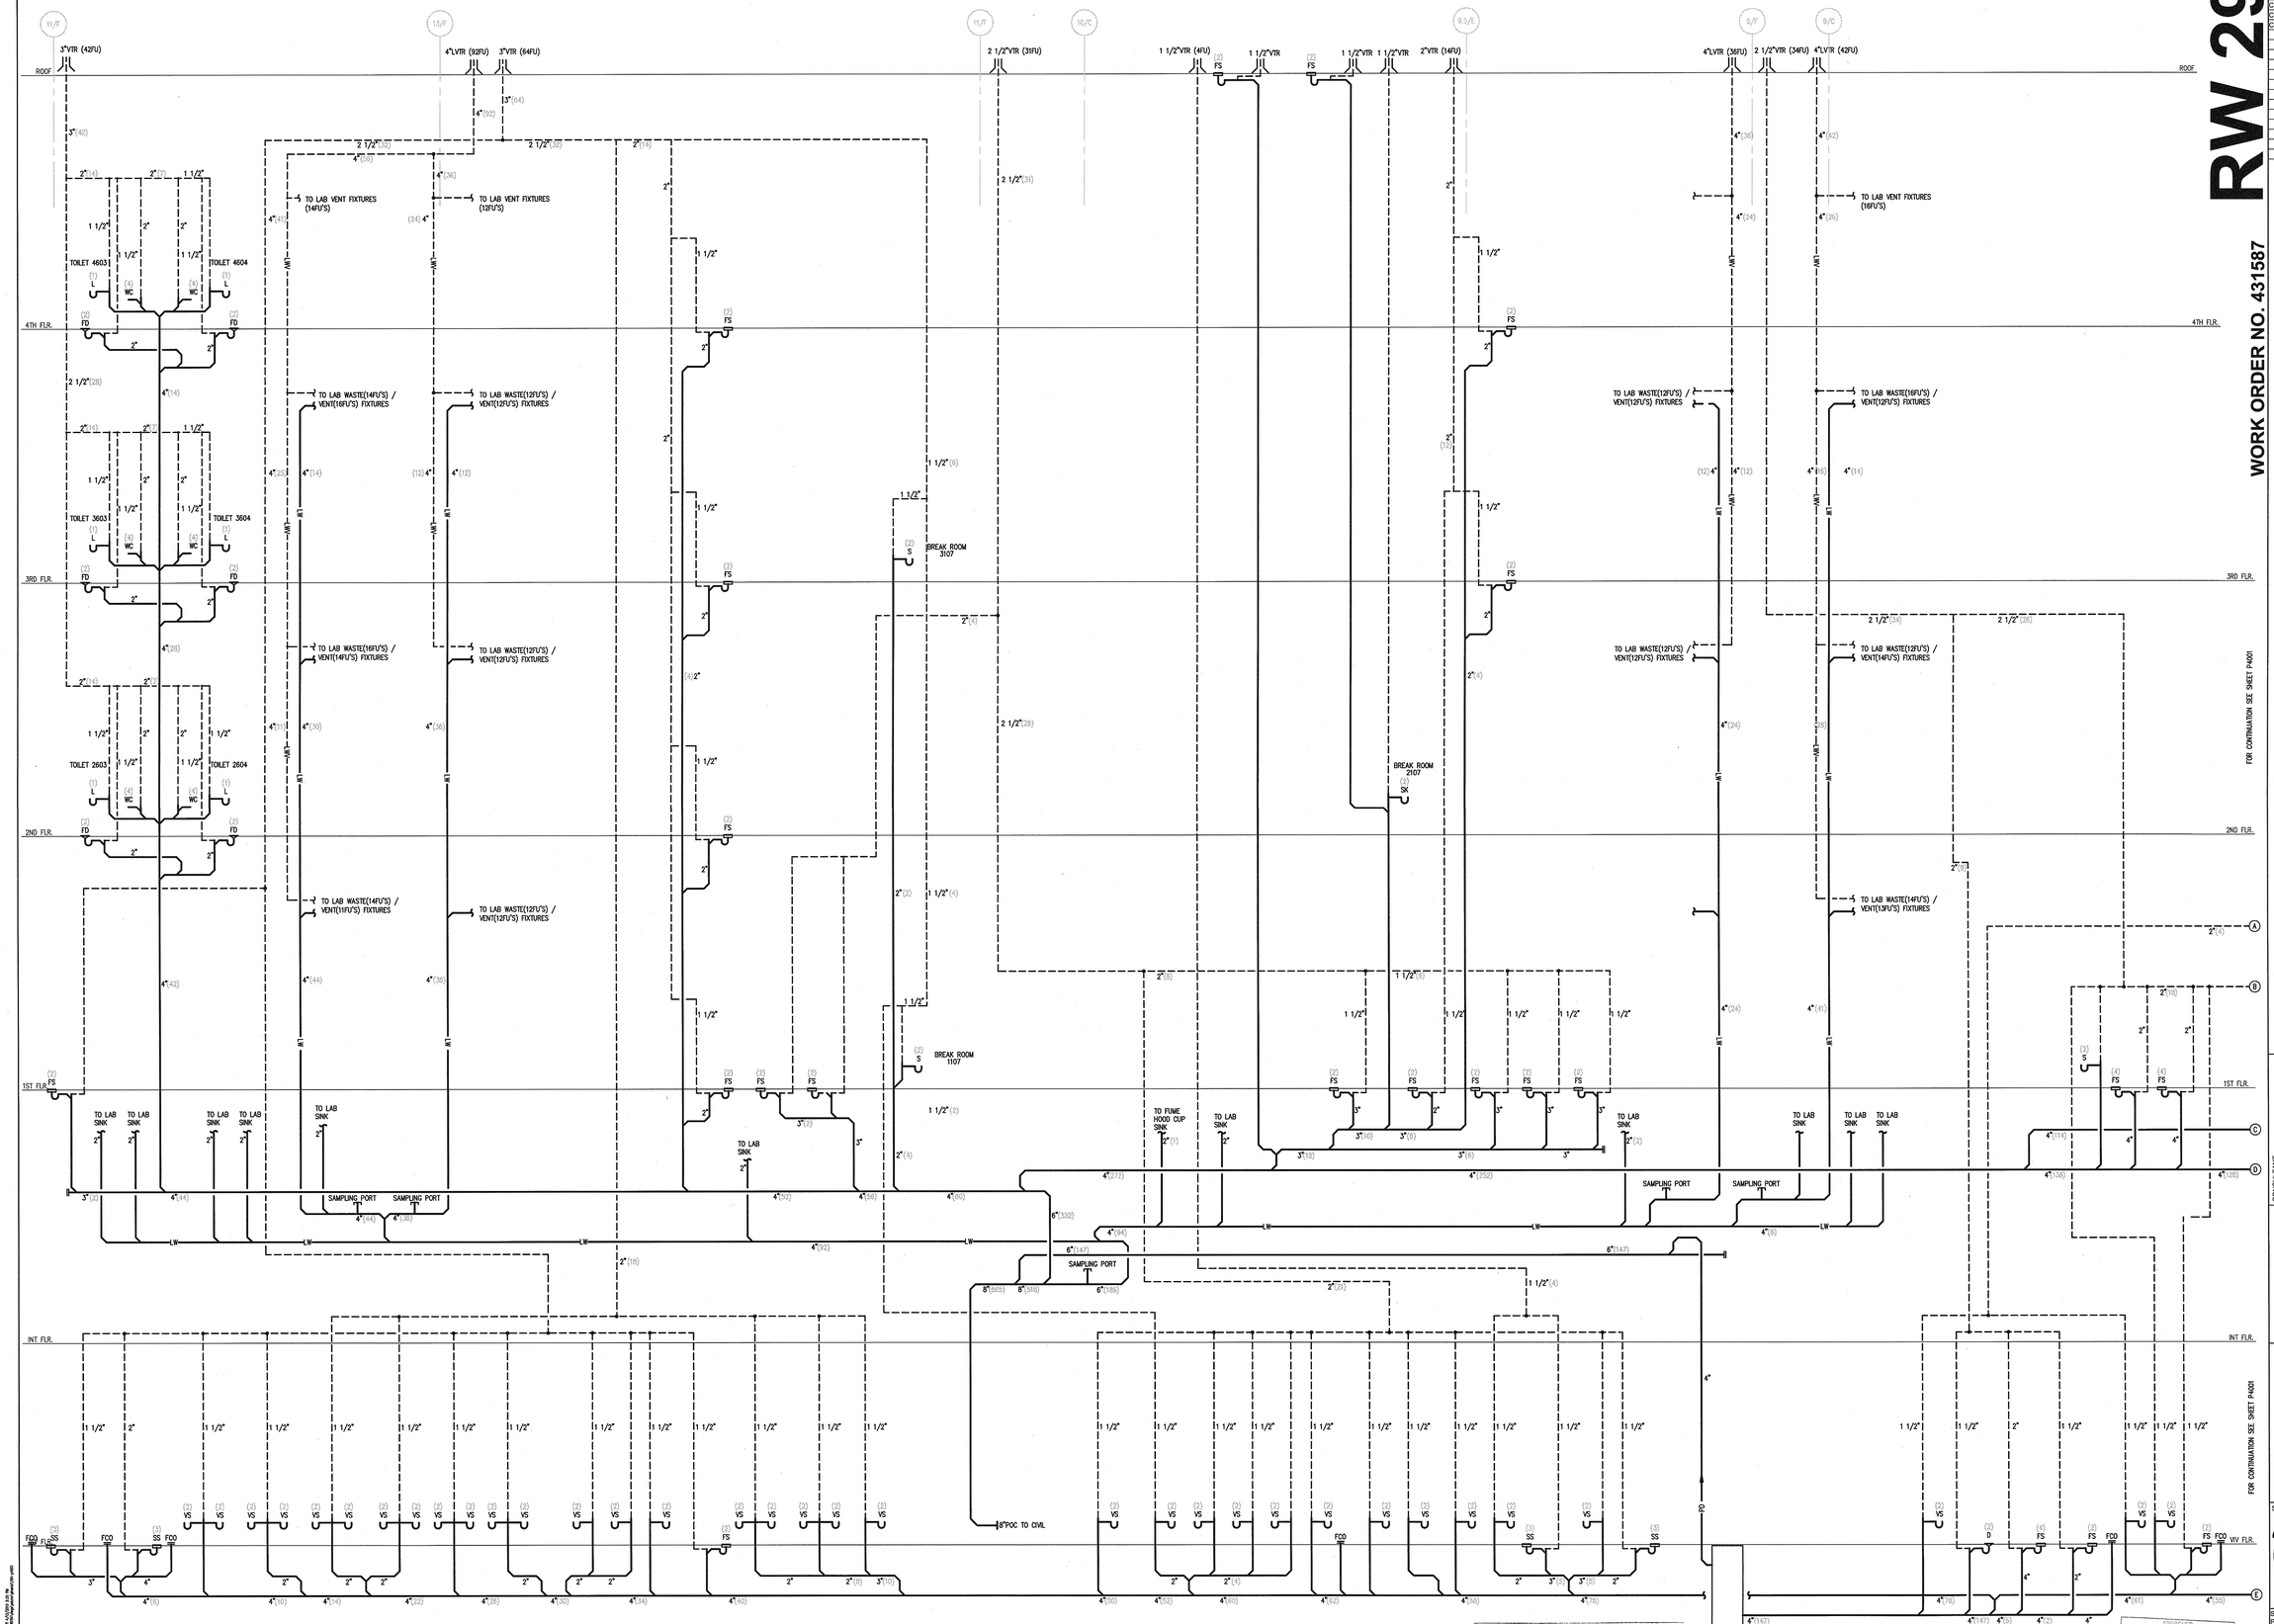

NOTE: NUMBERS IN PARENTHESIS INDICATE DRAINAGE FIXTURE UNITS (DFU).

U.C.S.D.

4/21/10 DATE

PRELIMINARY DRAWINGS ☐
PROGRESS DRAWINGS ☐
REVIEW DRAWINGS ☐
CONSTRUCTION DRAWINGS ☑

APPROVED FIRE AND PALOS ONLY
APR 15 2010
STATE FIRE MARSHAL SUPERVISION

WASTE AND VENT DIAGRAM

SCALE NONE

1

Warning: It is a violation of the law for any person, unless acting under the direction of a licensed architect, to alter an item in any way. If an item in this document is altered, the altering architect, if other than the architect of record, shall affixto the item his seal and the notation "altered by" follows by his signiture and the date of such alteration, and the specific description of the alteration.

1/27/2010 4:52:10 PM
File Path:

COPYRIGHT © FENTRESS ARCHITECTS

ISSUED FOR	DATE
Pre-Schematic Design	07/14/2008
Schematic Design	07/28/2008
BID PK #1	10/06/2008
50% Progress	10/24/2008
BID PK #1 80 CD	12/01/2008
BID PK #1 100 CD	02/16/2009
BID PK #2 100 CD	03/25/2009
100% CD	05/08/2009
CD 4	01/07/2010
COB 1 △1	02/26/2010
COB 2 △2	02/26/2010
CD 4	04/15/2010

RW 2909

WORK ORDER NO. 431587

SANFORD CONSORTIUM FOR REGENERATIVE MEDICINE

2880 TORREY PINES SCENIC DRIVE
LA JOLLA, CALIFORNIA 92037

CONSULTANT

xnth
North Bay | San Diego - North County
San Diego, CA 92121
858.397.3333 | fax 858.397.0865
AZ/NV 10000864

Lankford/Phelps Consortium LLC
655 West Broadway, Suite 1300 San Diego, CA 92101
619.702.6000

FENTRESS | ARCHITECTS
427 Broadway | San Diego, CA 92101
619.239.0300

DAVIS DAVIS ARCHITECTS
4747 Executive Drive | La Jolla, CA 92037

STAMP

REGISTERED PROFESSIONAL ENGINEER
HEDI KOZSIS
No. M 40235
Exp. 12/31/10
MECHANICAL
STATE OF CALIFORNIA

SHEET NAME:
PLUMBING DIAGRAMS

DRAWN BY: Author

PROJECT #: 200725.000

SHEET NUMBER

P4001