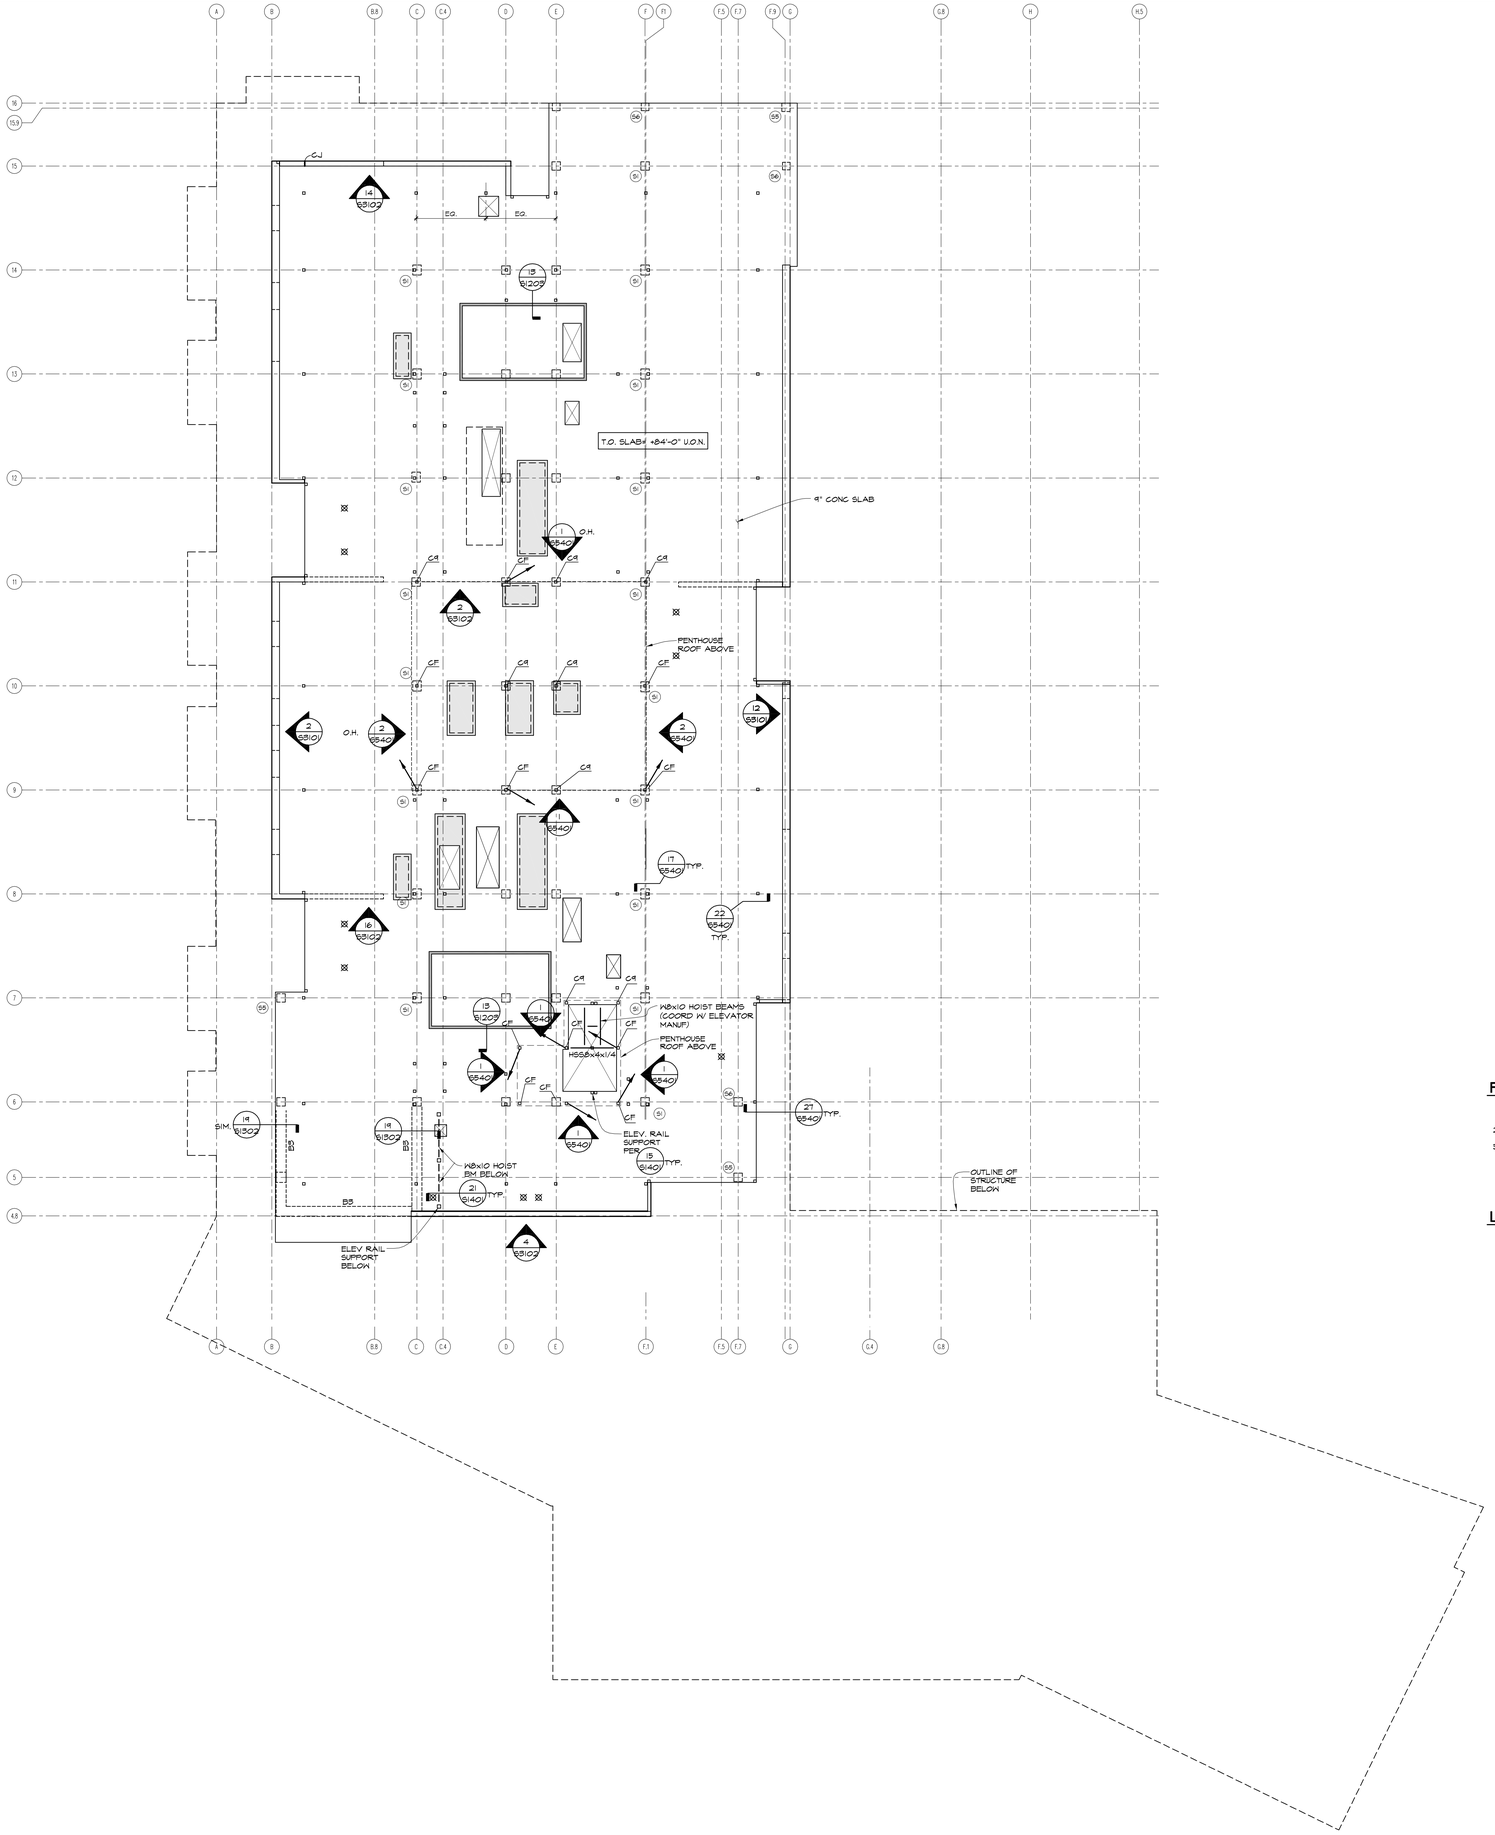

FRAMING NOTES:

1. FOR LEGEND, SEE SHEET S2110
2. FOR FRAMING NOTES, SEE SHEET S2110
3. FOR SLAB REINFORCEMENT NOT SHOWN, SEE SHEET S2151

LEGEND:

⊠ TIEBACK PER (11/S540)

PLAN — ROOF CONCRETE OUTLINE PLAN

3/32" = 1'-0"

COPYRIGHT © FENTRESS ARCHITECTS

ISSUED FOR	DATE
BID PK #1 100 DD	10.06.08
50% PROGRESS	10.24.08
CD-2 CODE REVIEW	11.17.08
BD PK #1 80 CD	12.01.08
BD PK #1 100 CD	02.16.09
BD PK #2 100 CD	03.26.09
100% CD	05.08.09

SANFORD CONSORTIUM FOR REGENERATIVE MEDICINE

2880 TORREY PINES SCENIC DRIVE
LA JOLLA, CALIFORNIA 92037

CONSULTANT

HOPE ENGINEERING

HOPE ENGINEERING
1201 Third Avenue
Suite 2200
San Diego, Ca 92101
TEL: (619) 232-4675
FAX: (619) 236-1425

Lanikford/Phelps Consortium LLC

655 West Broadway, Suite 1400 San Diego, CA 92101
619.702.6000

FENTRESS | ARCHITECTS

413 Broadway, Denver, CO 80203
303.722.3000

DAVIS DAVIS ARCHITECTS

2602 Fifth Avenue San Diego, CA 92103

STAMP

REGISTERED PROFESSIONAL ENGINEER
CHARLES D. HOPE JR.
No. 40784
Exp. 3-31-11
CIVIL
STATE OF CALIFORNIA

SHEET NAME
ROOF CONCRETE OUTLINE PLAN

DRAWN BY:

PROJECT #: 208005.000

SHEET NUMBER
S2150

Warning: It is a violation of the law for any person, unless acting under the direction of a licensed architect, to alter an item in any way. If an item in this document is altered, the altering architect, if other than the architect of record, shall affixto the item his seal and the notation "altered by" follows by his signiture and the date of such alteration, and the specific description of the alteration.

I:\PROJECTS\208\208005\S S Consortium for Regenerative Medicine\2 Dwg\S0005S2150.dwg, 5/5/2009 4:24:57 PM, Alex

Filename: I:\PROJECTS\208\208005\S S Consortium for Regenerative Medicine\2 Dwg\S0005S2150.dwg
Date: May 05, 2009 - 4:24pm
SCALE: 1/32" OPTR: Alex