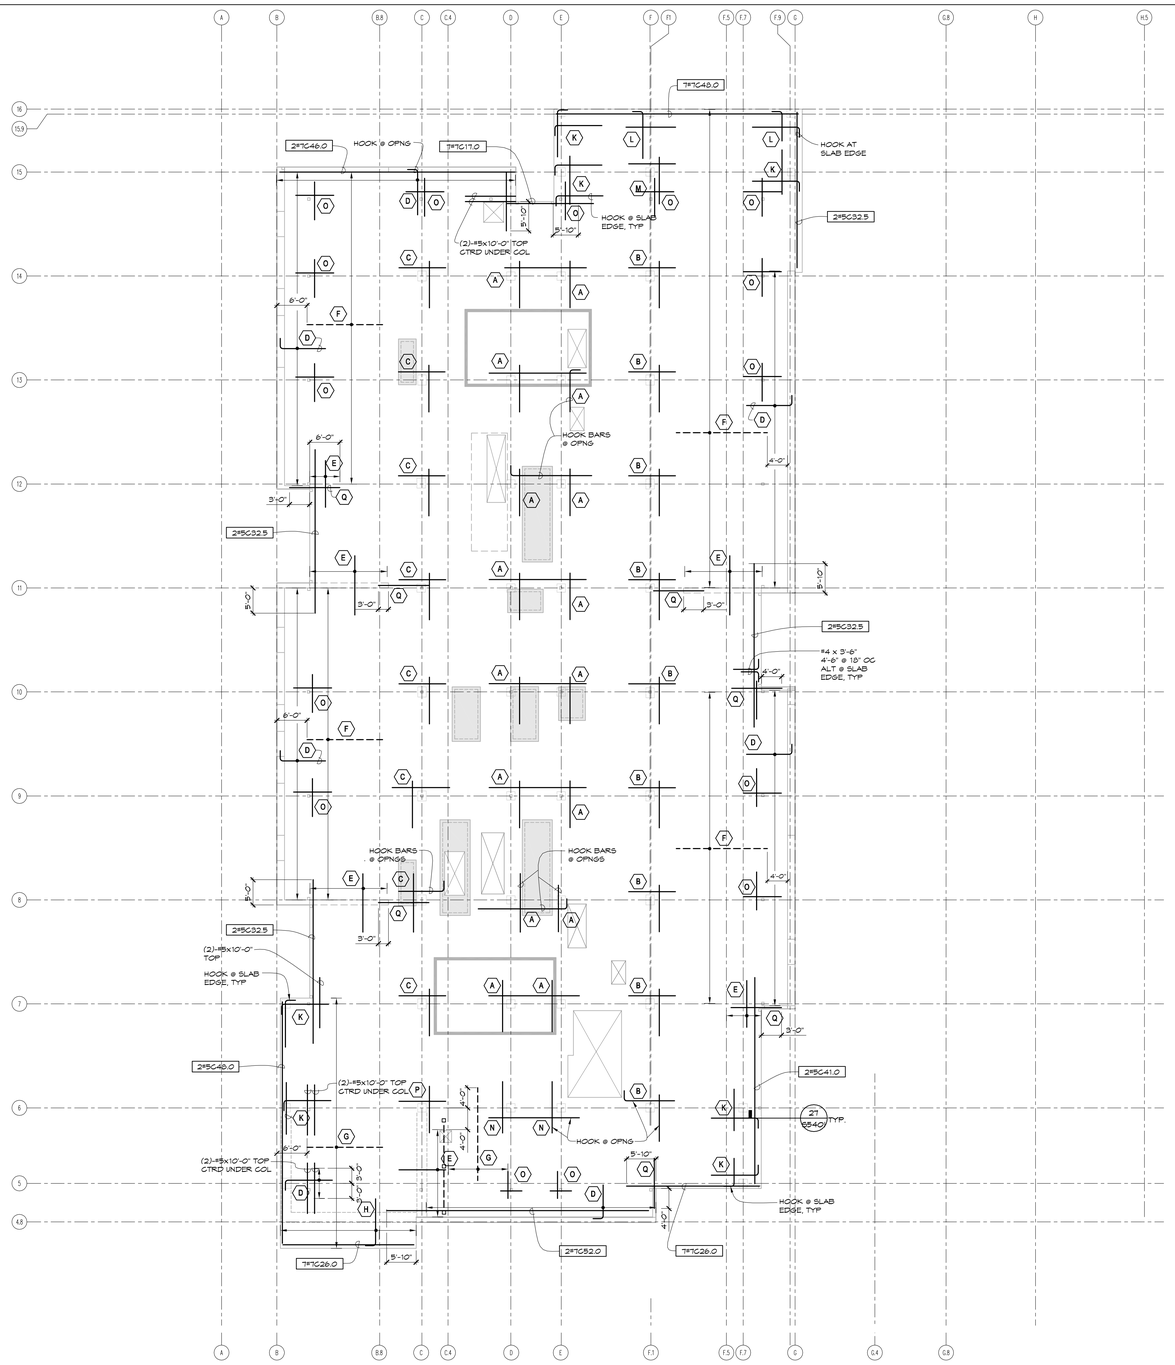

ROOF LEVEL REINFORCEMENT SCHEDULE

	COLUMN TOP BARS						OTHER BARS			REMARKS
	NORTH / SOUTH			EAST / WEST						
MARK	LONG	SHORT	HK	LONG	SHORT	HK	BAR	T/B	HK	
A	(4)-#7x13'-6"@6"	(5)-#7x9'-6"@4"		(5)-#5x11'-9"@4"	(4)-#5x8'-6"@12"		-			E-W LONG REINF CTRD BETWEEN COL'S
B	(5)-#5x13'-6"@6"	(15)-#5x9'-6"@12"		(7)-#7x10'-9"@6"	(11)-#7x13'-3"@4"		-			CENTER ABOUT COL
C	(5)-#7x18'-9"@6"	(4)-#7x9'-6"@4"		(6)-#7x10'-9"@6"	(11)-#7x13'-3"@12"		-			CENTER ABOUT COL
D	-	-		-	-		#5x9'-0"/8'-0"@4"	T	X	STAGGER REINF HOOK @ WALL
E	-	-		-	-		#5x18'-0"@4"	T		STAGGER REINF 1'-0" CENTER @ WALL
F	-	-		-	-		#5x18'-0"@18"	B		PER PLAN
G	-	-		-	-		#5x18'-0"@12"	B		PER PLAN
H	-	-		-	-		#5x12'-0"/11'-0"@6"	T	X	STAGGER REINF 1'-0" HOOK @ SLAB EDGE
K	(4)-#5x13'-6"@12"	(7)-#5x7'-3"@18"		(4)-#5x14'-0"@4"	(4)-#5x10'-0"@12"	X	-			HOOK PER PLAN CENTER REINF @ COL
L	(2)-#5x6'-0"@18"	(4)-#5x4'-0"@24"	X	(3)-#5x10'-9"@6"	(6)-#5x13'-3"@12"		-			HOOK PER PLAN CENTER REINF @ COL
M	(4)-#7x17'-0"@12"	(7)-#7x7'-6"@18"		(7)-#5x10'-9"@6"	(14)-#5x13'-3"@4"		-			CENTER REINF @ COL
N	(6)-#7x13'-6"@6"	(11)-#7x9'-9"@4"		(6)-#5x11'-9"@4"	(11)-#5x8'-6"@12"		–			E-W LONG REINF CTRD BETWEEN COL'S
Q	(2)-#5x10'-0"	-		(2)-#5x10'-0"	-					CENTER UNDER STL COL ABOVE
P	(7)-#7x10'-9"@6"	(13)-#7x9'-6"@4"		(5)-#7x10'-9"@6"	(10)-#7x13'-6"@12"		–			CENTER ABT COL
Q	(7)-#7x10'-9"@6"	(13)-#7x9'-6"@4"		(5)-#7x10'-9"@6"	(10)-#7x13'-6"@12"		–			CENTER ABT COL
Q	-	-		-	-		(5)-#5x6'-0"	T		STAGGERED @ CENTER ON WALL

CONCRETE FRAMING NOTES:

1. FOR LEGEND, SEE SHEET S2110
2. FOR FRAMING NOTES, SEE SHEET S2110
3. FOR SLAB REINFORCEMENT NOT SHOWN, SEE SHEET S2150

PLAN — ROOF CONCRETE REINFORCING PLAN
3/32" = 1'-0"

COPYRIGHT © FENTRESS ARCHITECTS

ISSUED FOR	DATE
BID PK #1 100 DD	10.06.08
50% PROGRESS	10.24.08
CD-2 CODE REVIEW	11.17.08
BD PK #1 80 CD	12.01.08
BD PK #1 100 CD	02.16.09
BD PK #2 100 CD	03.26.09
100% CD	05.08.09

SANFORD CONSORTIUM FOR REGENERATIVE MEDICINE

2880 TORREY PINES SCENIC DRIVE
LA JOLLA, CALIFORNIA 92037

CONSULTANT
HOPE ENGINEERING ©2004
HOPE ENGINEERING
5305 Third Avenue
San Diego, Ca 92101
TEL: (619) 232-4073
FAX: (619) 232-3435

Lankford/Phelps Consortium LLC
655 West Broadway, Suite 1400 San Diego, CA 92101
619.702.5500 619.702.5501 FAX

FENTRESS | ARCHITECTS
410 Broadway, Denver, CO 80203
303.722.7.5000

DAVIS PAVLE ARCHITECTS
2407 Fifth Avenue San Diego, Ca 92103

STAMP
REGISTERED PROFESSIONAL ENGINEER
CHARLES B. HOPE JR.
No. 40784
Exp. 3-31-11
CIVIL
STATE OF CALIFORNIA

SHEET NAME
ROOF CONCRETE REINFORCING PLAN

DRAWN BY:

PROJECT #: 208005.000

SHEET NUMBER
S2151

Warning: It is a violation of the law for any person, unless acting under the direction of a licensed architect, to alter an item in any way. If an item in this document is altered, the altering architect, if other than the architect of record, shall affixto the item his seal and the notation "altered by" follows by his signiture and the date of such alteration, and the specific description of the alteration.

P:\PROJECTS\2008\208005.00 S D Consortium for Regenerative Medicine\2 Dwg\208005S2151.dwg, 5/5/2009 4:25:23 PM, Alex
Filename: P:\PROJECTS\2008\208005.00 S D Consortium for Regenerative Medicine\2 Dwg\208005S2151.dwg
Date: May 05, 2009 - 4:25pm
SCALE: 1/128 DF:TR: Alex