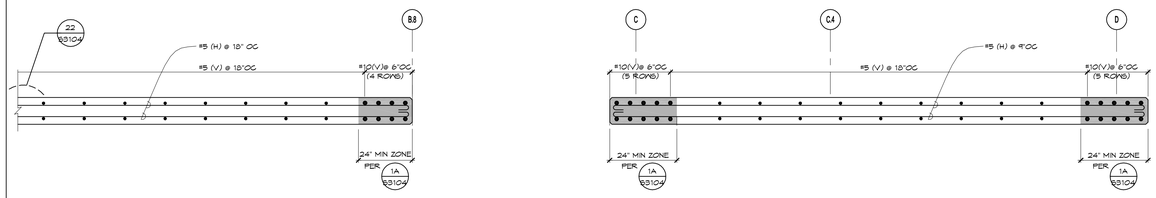

ENLARGED PLAN - SHEAR WALL GRIDLINE 15 AT LEVEL B2-B1
1/2" = 1'-0" TYP UON

1

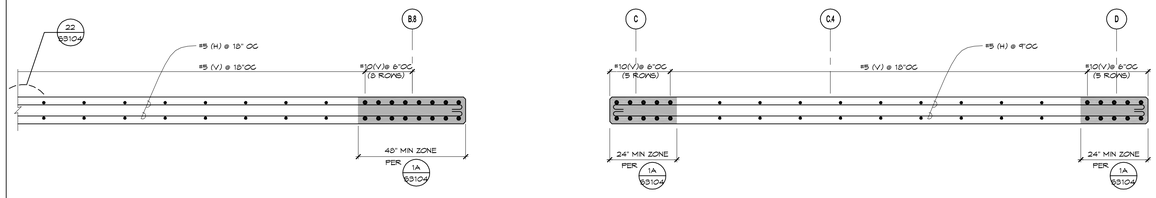

ENLARGED PLAN - SHEAR WALL GRIDLINE 15 AT LEVEL B1-1

2

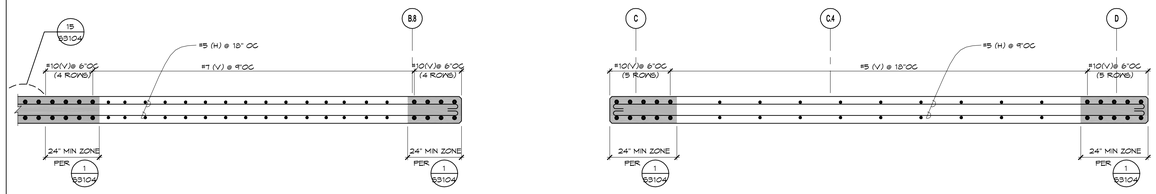

ENLARGED PLAN - SHEAR WALL GRIDLINE 15 AT LEVEL 1-2

3

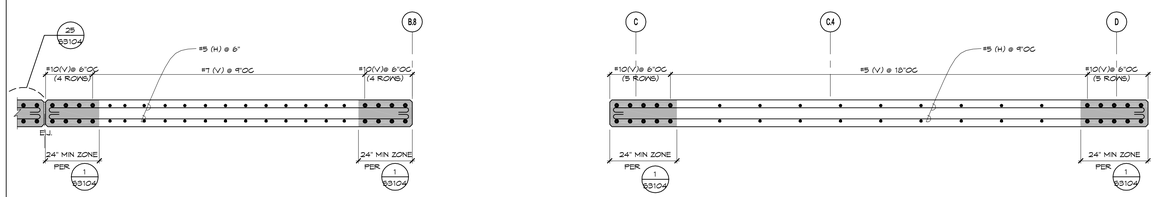

ENLARGED PLAN - SHEAR WALL GRIDLINE 15 AT LEVEL 2-3

4

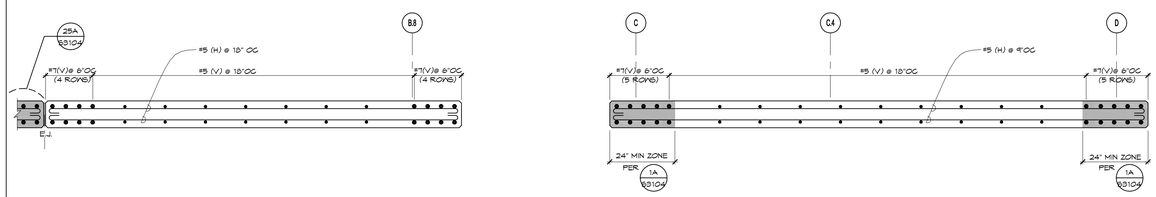

ENLARGED PLAN - SHEAR WALL GRIDLINE 15 AT LEVEL 3-ROOF

5

COPYRIGHT ©
FENTRESS ARCHITECTS

ISSUED FOR	DATE
CD-2 CODE REVIEW	11.17.08
BD PK #1 80 CD	12.01.08
BD PK #1 100 CD	02.16.09
BD PK #2 100 CD	03.26.09
100% CD	05.08.09

SANFORD CONSORTIUM FOR REGENERATIVE MEDICINE

2880 TORREY PINES SCENIC DRIVE
LA JOLLA, CALIFORNIA 92037

CONSULTANT
HOPE ENGINEERING ©2004
TEL: (619) 232-4673
FAX: (619) 232-4675
3290 Third Avenue
Suite 200
San Diego, Ca. 92101

Lankford/Phelps Consortium LLC
615 West Ashland, Suite 1400 San Diego, CA 92101
619 702-8000

FENTRESS | ARCHITECTS
433 Broadway, Denver, CO 80203
303 722 0800

DAVIS DAVIS ARCHITECTS
3401 Fifth Avenue San Diego, Ca 92103

STAMP
REGISTERED PROFESSIONAL ENGINEER
JAMES B. HOPE III
No. 40784
Exp. 3-31-11
CIVIL
STATE OF CALIFORNIA

SHEET NAME
SHEAR WALLS-
ENLARGED PLANS

DRAWN BY:

PROJECT #: 208005.000

SHEET NUMBER
S3105

Warning: It is a violation of the law for any person, unless acting under the direction of a licensed architect, to alter an item in any way. If an item in this document is altered, the altering architect, if other than the architect of record, shall affixto the item his seal and the notation "altered by" follows by his signiture and the date of such alteration, and the specific description of the alteration.

I:\PROJECTS\2008\208005.00 S D Consortium for Regenerative Medicine\2 Dwg\08005S3105.dwg, 5/5/2009 4:28:48 PM, Alex
Sanford Consortium for Regenerative Medicine\2 Dwg\08005S3105.dwg
Date: May 05, 2009 - 4:28pm
SCALE: 1/24 OPTR: Alex