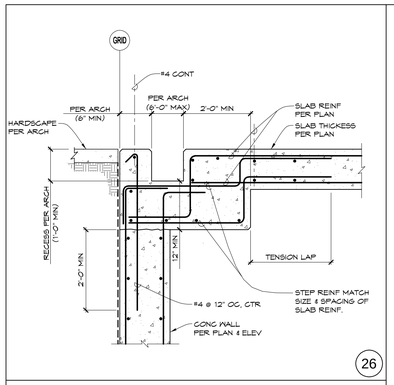

26

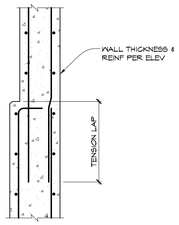

27

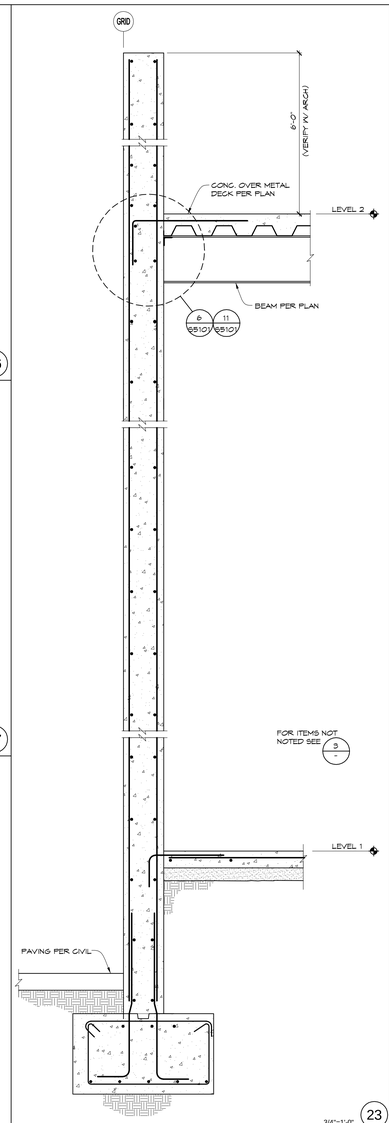

3/4"=1'-0" 23

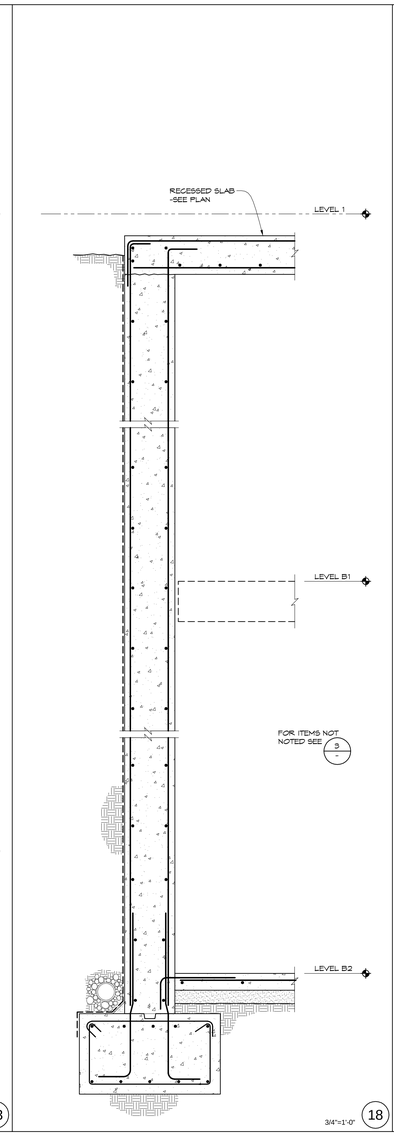

3/4"=1'-0" 18

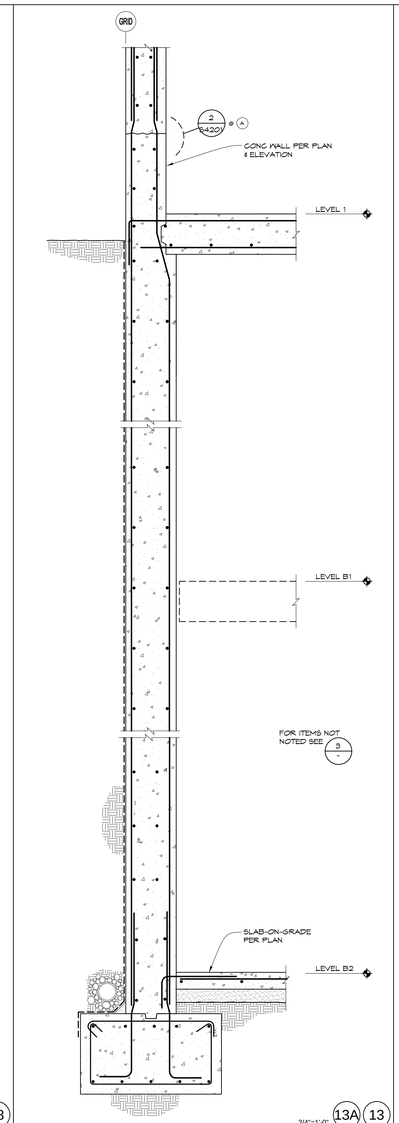

3/4"=1'-0" 13A 13

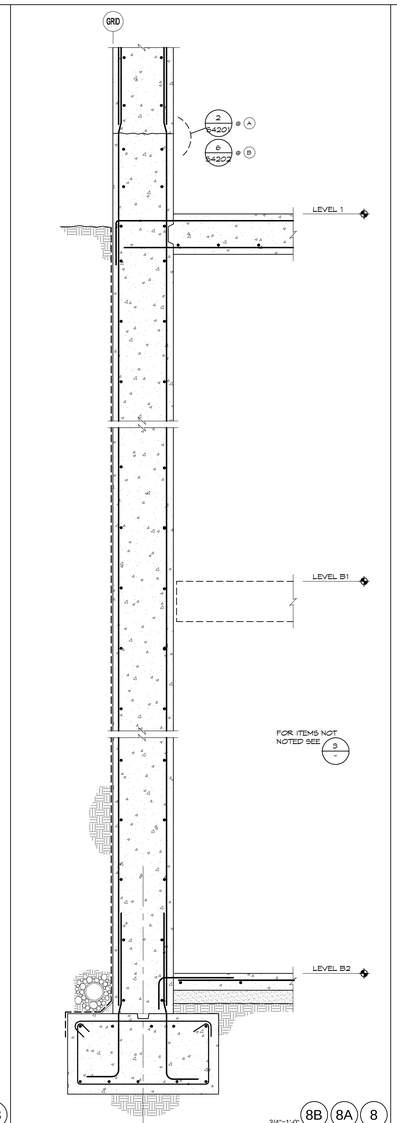

3/4"=1'-0" 8B 8A 8

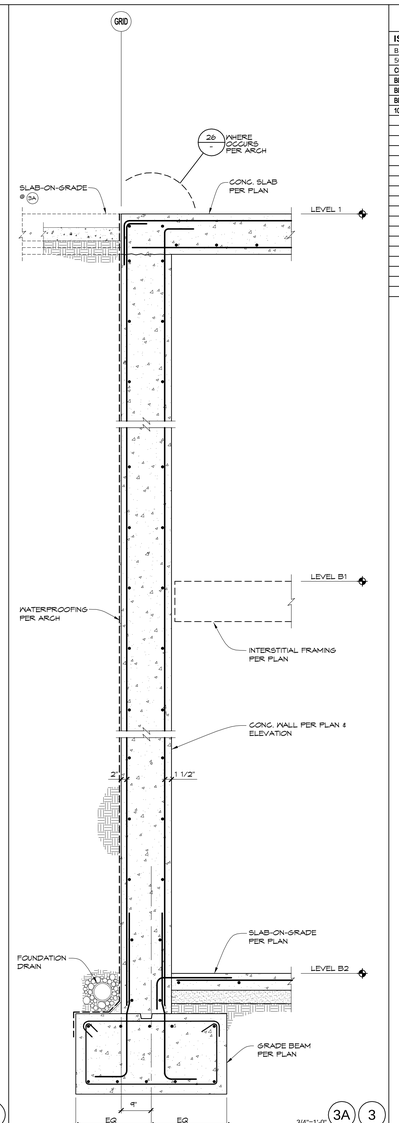

3/4"=1'-0" 3A 3

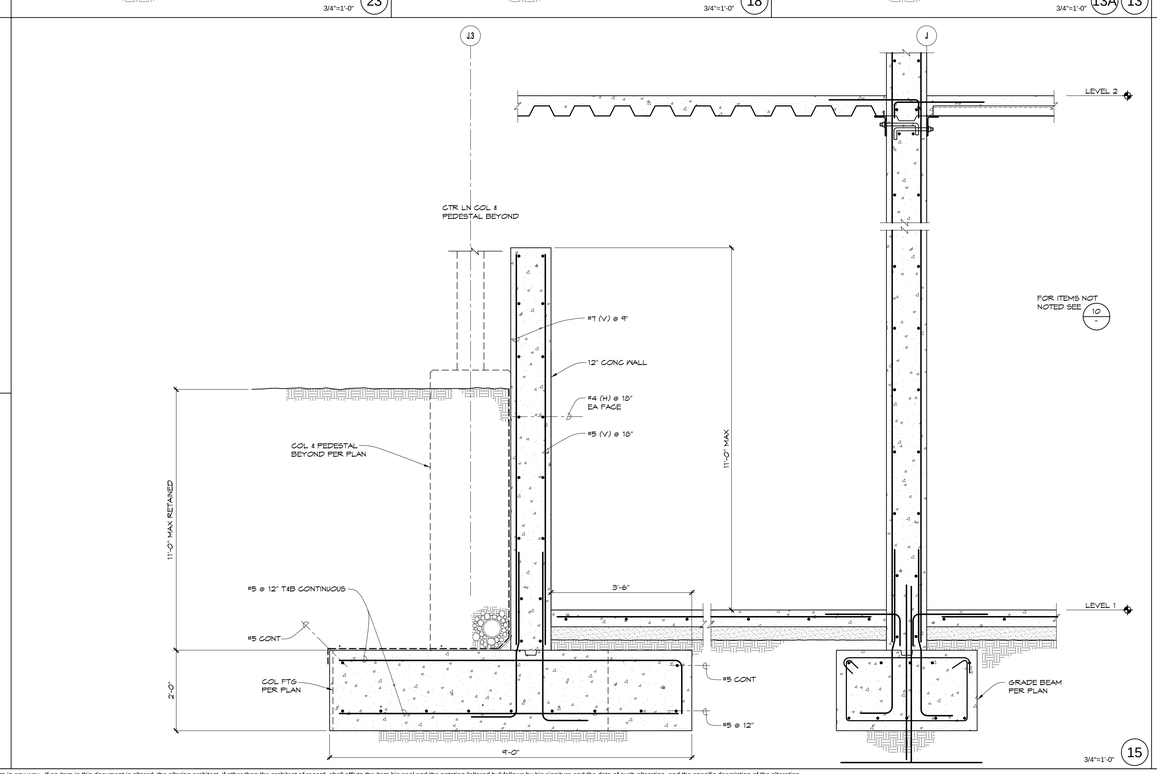

3/4"=1'-0" 15

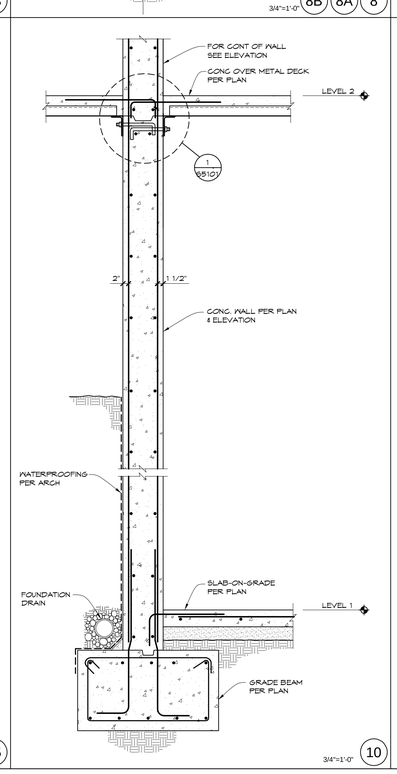

3/4"=1'-0" 10

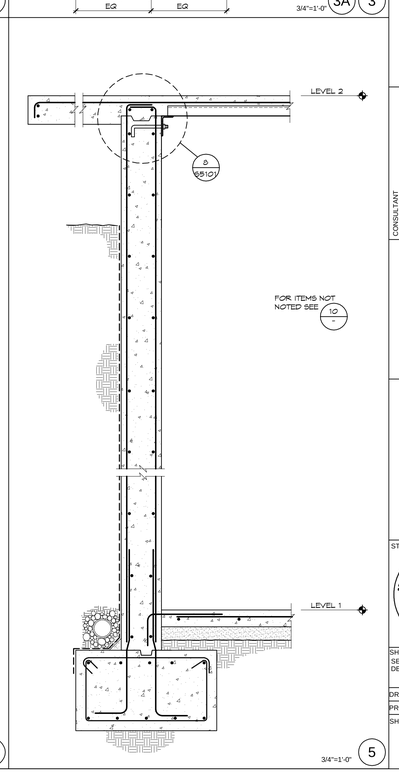

3/4"=1'-0" 5

COPYRIGHT ©
FENTRESS ARCHITECTS

ISSUED FOR	DATE
BID PK #1 100 DD	10.06.08
50% PROGRESS	10.24.08
CD-2 CODE REVIEW	11.17.08
BD PK #1 80 CD	12.01.08
BD PK #1 100 CD	02.16.09
BD PK #2 100 CD	03.26.09
100% CD	05.08.09

SANFORD CONSORTIUM FOR REGENERATIVE MEDICINE

2880 TORREY PINES SCENIC DRIVE
LA JOLLA, CALIFORNIA 92037

CONSULTANT
HOPE ENGINEERING
3930 Pony Express Avenue
San Diego, Ca 92101
TEL: (619) 233-4673
FAX: (619) 233-4675
©2009

Lankford/Phelps Consortium LLC
655 West Broadway, Suite 1400
San Diego, CA 92101
619.702.5000

FENTRESS | ARCHITECTS
433 Broadway, Denver, CO 80203
303.722.0800

DAVIS DAVIS ARCHITECTS
2407 Fifth Avenue San Diego, CA 92101

STAMP
REGISTERED PROFESSIONAL ENGINEER
CHARLES B. HOPE JR.
No. 40784
Exp. 3-31-11
CIVIL
STATE OF CALIFORNIA

SHEET NAME
SECTIONS AND DETAILS

DRAWN BY:

PROJECT #: 208005.000

SHEET NUMBER
S4102

Warning: It is a violation of the law for any person, unless acting under the direction of a licensed architect, to alter an item in any way. If an item in this document is altered, the altering architect, if other than the architect of record, shall affixto the item his seal and the notation "altered by" follows by his signiture and the date of such alteration, and the specific description of the alteration.

I:\PROJECTS\2008\208005.00 S D Consortium for Regenerative Medicine\2 Dwg\08005S4102.dwg
Date: May 05, 2009 - 4:30pm
SCALE: 1/16 - OPTR: Alex

I:\PROJECTS\2008\208005.00 S D Consortium for Regenerative Medicine\2 Dwg\08005S4102.dwg, 5/5/2009 4:39:17 PM, Alex