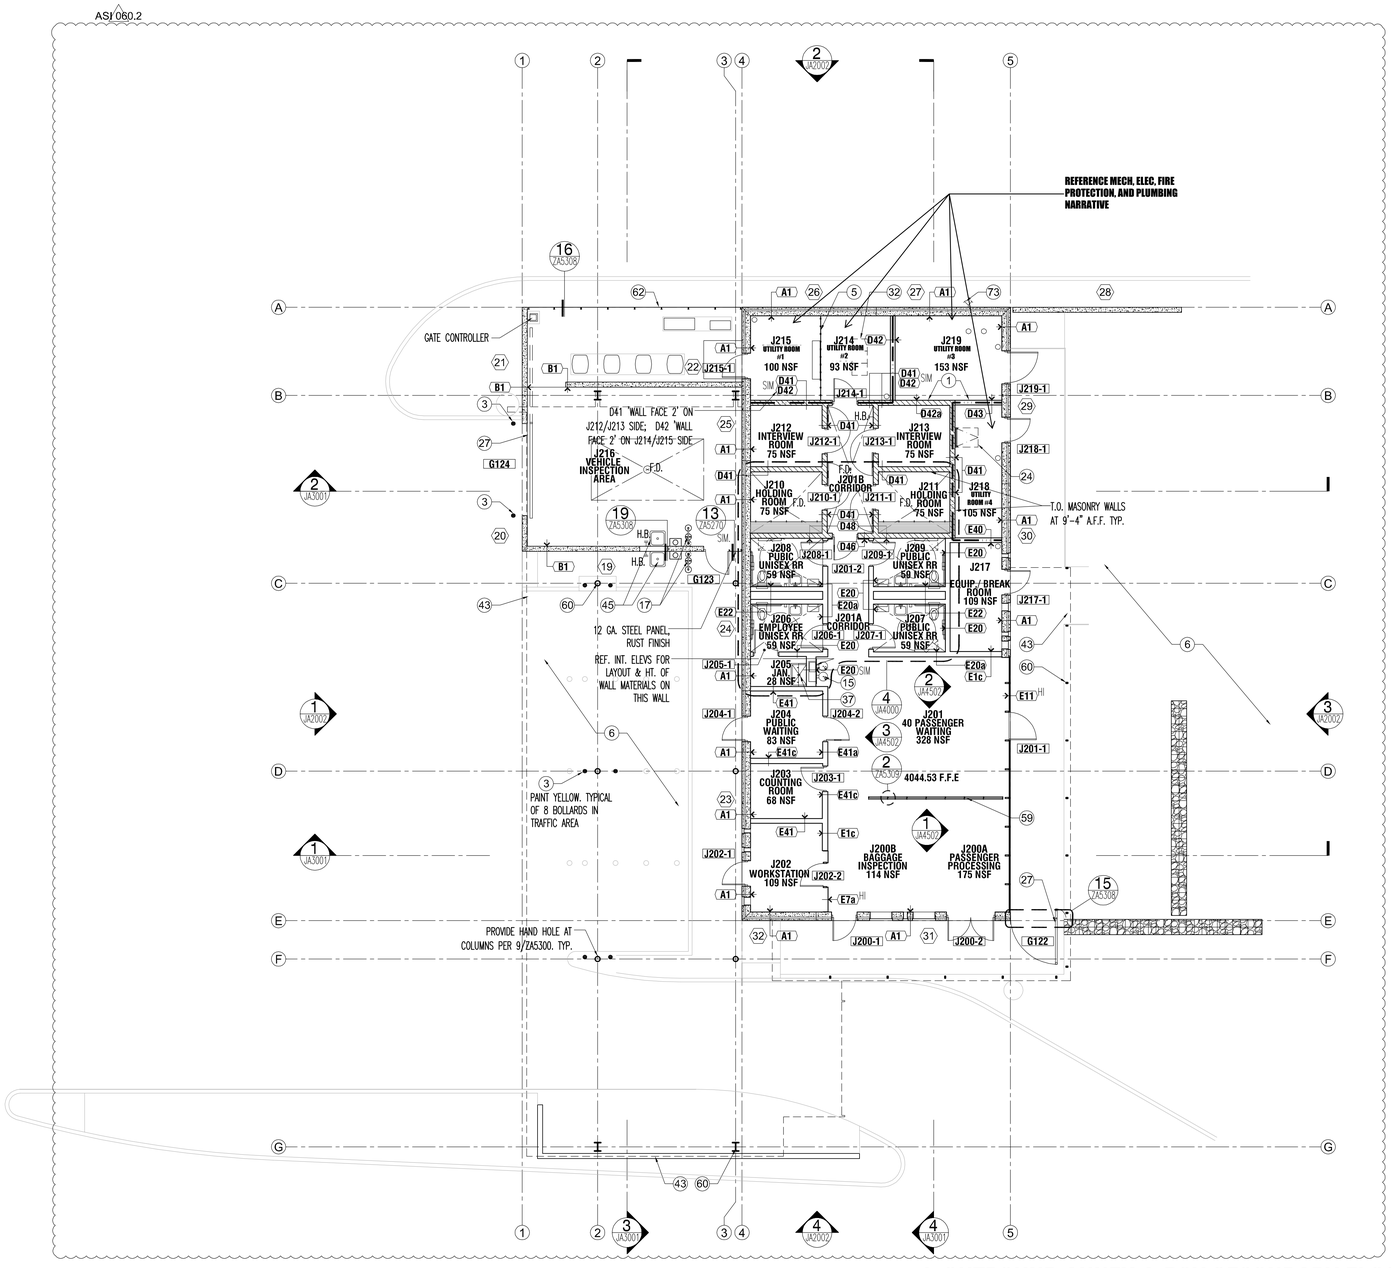

J. OUTBOUND ANNEX & POV SECONDARY FLOOR PLAN

1/8" = 1'-0"

KEY NOTES

1. ALIGN
2. DOWNSPOUT STEEL, RUST FINISH
3. BOLLARD REF. 16/ZA5230
4. BOOTH, REF. ENLARGED BOOTH DRAWINGS
5. SECURITY CAGE – REF. SPEC. SECT. 10 22 13
6. FOR INFORMATION THIS AREA REF. ARCHITECTURAL ENLARGED SITE PLAN SHEET ZA5200 ASSUME CONCRETE
7. FOR INFORMATION THIS AREA REF. ENLARGED LANDSCAPE DWG.
8. FOR INFORMATION THIS AREA REF. CIVIL
9. C.I.P. CONC. EQUIPMENT TRENCH W/ REMOVEABLE TRENCH COVER
10. FENCING, REF. ARCHITECTURAL ENLARGED SITE PLAN SHEET ZA5200
13. DEEP SUMP FLOOR SINK, REF. PLUMBING
14. DOG KENNEL RUN
15. DRINKING FOUNTAIN, REF. PLUMBING, COORD. OPENINGS IN WALL W/ EDF MFR WHERE OCCUR
16. ELECTRICAL EQUIPMENT, REF. ELECTRICAL
17. EMERGENCY EYEWASH/ SHOWER, REF. PLUMBING
18. EDGE OF ACOUSTIC WALL PANEL, FRAME PANELS AROUND DOOR OPENING 18" CLR OFF JAMB AND HEAD AS SHOWN
19. FLOOR/ AREA/ TRENCH DRAIN & GRATE, REF. PLUMBING
20. FIRE PROTECTION EQUIPMENT, REF. FIRE PROTECTION
21. FIRE RISER, REF. FIRE PROTECTION
22. FIRE PANEL, REF. FIRE PROTECTION
23. DOCK LIGHT, REF. ELECTRICAL
24. ROOF HATCH / LADDER, REF. 10&15/ZA5310
27. GATE, REF. ZA5200 SERIES SHEETS & GATE SCHEDULE
29. GRINDER, REF. PLUMBING
31. HOSE BIBB/ SPOOL, REF. PLMBG & INT/ EXT. ELEVS.
32. I.T. EQUIPMENT, N.I.C., REF. TELECOM
33. K-9 WASHTUB, REF. PLUMBING
34. MECHANICAL EQUIPMENT, REF. MECHANICAL
35. MILLWORK, REF. INTERIOR ELEVATIONS
36. MIRROR, UNFRAMED, REF. INTERIOR ELEVATIONS
37. MOP SINK, REF. PLMBG, W/ MS-1 : MOP SINK SHELF ABOVE
38. OVERHEAD COILING DOOR AS SCHEDULED
43. ROOF/ CANOPY ABOVE SHOWN DASHED
45. SINK, REF. PLUMBING
49. TRUCK PARKING, REF. CIVIL ASSUME ASHPALT PAVING
50. TURNSTILE – TYPE 1 (WAIST HIGH) REF. SPECIAL EQUIP. PLANS
51. TURNSTILE – TYPE 2 (ADA GATE) REF. SPECIAL EQUIP. PLANS
52. TURNSTILE – TYPE 3 (FULL HT.) REF. SPECIAL EQUIP. PLANS
55. WAITING AREA ENCLOSURE
56. INSPECTION EQUIPMENT, N.I.C., REF. SPECIAL EQUIP. PLANS
59. GLAZING BARRIER WALL
60. STEEL COLUMN, RUST FINISH
62. PERF. PANEL o/ RUST FINISH STL. FRAMING, REF. SPECIFICATIONS FOR PANEL TYPE & SCHEDULE FOR COLOR
64. GUADRAIL/ RAILING, S.STL.
67. PLUMBING FIXTURE / EQUIPMENT, REF. PLUMBING
69. PROPANE FORKLIFT CHARGER, N.I.C., REF. SPECIAL EQUIP. PLANS
70. ELECTRIC FORKLIFT CHARGER, N.I.C., REF. SPECIAL EQUIP. PLANS
71. GAS REGULATOR, REF. PLUMBING
72. C.I.P. CONCRETE CROSS TRENCH BELOW GRADE, REF. ENLARGED TRENCH DRAWINGS
73. FIRE DEPARTMENT CONNECTION, REF. FIRE PROTECTION
74. FOR WALLS IN THIS ROOM: USE FIRE OR SMOKE RATED CONSTRUCTION FROM FINISHED FLOOR TO B.O. RATED CEILING. IF ANY WALLS IN THIS ROOM ARE SHARED BY AN ADJACENT ROOM WHERE WALLS ARE TO BE RATED TO DECK, USE THE MORE STRINGENT RATING FULL HT. TO DECK FOR THAT WALL.
75. FOR WALLS IN THIS ROOM: USE FIRE OR SMOKE RATED CONSTRUCTION FROM FINISHED FLOOR TO B.O. DECK.
76. CATWALK
77. BULLET RESISTANT PANEL FOLDING DOOR

FLOOR PLAN LEGEND

- MILLWORK, REF. INTERIOR ELEVATIONS
- CONC. PATTERN, REF SITE DETAILS

WALL & SYMBOL LEGEND

- CONCRETE TILT UP WALL, TEXTURED
- INSULATED CONCRETE TILT UP WALL, TEXTURED
- CONCRETE MASONRY UNIT WALL, REF. FINISH SCHEDULE FOR INTERIOR FINISH & EXT. ELEVS.
- WIRE FACED MSE WALL / GABION BASKET WALL
- GLAZING FRAMING SYSTEM
- HOLLOW METAL INFILL PANEL IN GLAZING FRAMING SYSTEM, INSULATED, PAINTED – BR AS SHOWN IN ELEV
- INTERIOR PARTITION WALL, 6" MTL FRAMING, REF. FINISH SCHEDULE, ACOUSTIC BATTS PER WALL TYPES
- STEEL COLUMN, NATURAL FINISH, REF. STRUCTURAL
- CLERESTORY GLAZING ABOVE
- ROUND 'PUNCH' WINDOW IN FURRED CONCRETE TILT-UP WALL, REF. PANEL ELEVATIONS FOR DIMENSIONS & LOCATIONS
- FURNITURE AND EQUIPMENT SHOWN DASHED IS N.I.C.
- OVERHEAD SHELVING OR CABINETS, REF. INT. ELEV.
- 1-HOUR RATED WALL CONSTRUCTION
- SMOKE PARTITION, 1-HOUR RATED WALL CONSTRUCTION
- H.B. HOSE BIBB, REF. INT./EXT. ELEVATIONS FOR LOCATION AND PLUMBING DRAWINGS FOR TYPE
- A.D. F.D. AREA DRAIN / FLOOR DRAIN, REF. PLUMBING. SLOPE SURROUNDING FLOOR TO DRAIN AS INDICATED
- CORNER GUARD: CG-1: RUBBER CORNER GUARD
- DRAIN HOLE THROUGH WALL

GENERAL NOTES

1. REF. STRUCT. S1300 SERIES BUILDING SHTS. FOR ALL DIMENSIONS OF BUILDING CONCRETE, MASONRY, & TILT-UP WALLS, GRIDLINE LAYOUTS, STAIR, RAMP, & TRUCK DOCK SLABS.
2. REF. ARCH. A1300 SERIES BUILDING SHEETS FOR DIMENSIONS & LOCATIONS OF ALL EXTERIOR GLAZING WALLS & INTERIOR WALL PARTITIONS. REF. ARCH. A1400 SERIES SHEETS FOR EQUIPMENT INFO. FOR BUILDINGS A, B, & D REF. ARCH. A1100 FOR OVERALL BUILDING DIMENSIONS.
3. REF. ARCHITECTURAL ENLARGED SITE PLAN ZA5200 SERIES SHEETS FOR ALL DIMENSIONS & LOCATIONS OF INTERIOR & EXTERIOR CONCRETE SLAB JOINT PATTERNS, DEPRESSED SLAB INFO, EXTERIOR CONCRETE WALKWAYS, AND INTERIOR CARPET INFO. REF. CIVIL FOR ALL GUTTERS, ROADWAYS, & CURBS.
4. REFERENCE THE PROJECT MANUAL FOR THE DOOR SCHEDULE, FINISH SCHEDULE, SPECIAL EQUIPMENT SCHEDULE, AND CIRCULAR OPENING SCHEDULE (CIRC. OPENING SCHEDULE DEFINES WINDOWS AND OPENINGS IN CONCRETE TILT-UP WALLS).
5. FURNITURE, FIXTURES, AND EQUIPMENT ARE NOT PART OF THE PROJECT SCOPE AND CONSTRUCTION CONTRACT. THE SERVICES TO PROVIDE FOR FFE ITEMS IS THE RESPONSIBILITY OF GSA AND THEIR RESPECTIVE TENANTS FOR THIS PROJECT.
6. REF ZA5510's SERIES SHEETS FOR WALL TYPE DESCRIPTIONS.
7. IF NOT SHOWN AS 'RUST', 'FACTORY', OR 'SHOP APPLIED' FINISH PAINT AS SCHEDULED.
8. INSTALL CONTINUOUS VAPOR RETARDER MEMBRANE & RELATED COMPONENTS BENEATH CONCRETE SLABS-ON-GRADE
9. UNLESS NOTED OTHERWISE, FLOORS SLOPING TO DRAINS SHALL SLOPE AT MIN. 1/16" PER FOOT, MAX. 1/8" PER FOOT. RFI 554
10. IN ADDITION TO F.E.C.'S SHOWN ON PLANS, CONTRACTOR TO PROVIDE AND INSTALL (24) TWENTY FOUR F.E.C.'S WITH EXTINGUISHERS AT LOCATIONS TBD BY ARCHITECT

KEY PLAN

CERTIFICATIONS

REVISION NOTES

MARK	DATE	DESCRIPTION
1	02/01/10	ADDENDUM #1
2	02/12/10	ADDENDUM #2
5	06/28/10	DESIGN CLARIFICATIONS
RFI 554	05/03/11	SLOPE SURFACES AT DRAIN
AS/060.2	10/10/12	OUTBOUND EXPANSION

ADDENDUM DELTA TYPES

- 2 ISSUED BY ADDNM. SKETCH OR BY RE-ISSUED SHEET
- 2.N ISSUED BY ADDNM. NARRATIVE (TEXT) ONLY
- 2.Q ISSUED BY ADDNM. RESPONSE TO BIDDER QUESTION ONLY

GRAPHIC SCALE

0 4' 16'
2' 8' 20'

CONTRACTORS

BUILDING

PROJECT

DRAWING		
	DRAWING TITLE	J. OUTBOUND ANNEX FLOOR PLAN
	FILE NAME	J-A1201-NAZ00001.DWG
	FLOOR NO.	01
	DRAWN BY	– DATE DRAFTED: 01/03/2010
	CHECKED BY	– SHEET SIZE: 30 X 42
	DRAWING NO.	J A 1 2 0 1
		PACKAGE DISC. TYPE SHEET NO.

FOR CONSTRUCTION

SENSITIVE BUT UNCLASSIFIED (SBU) PROPERTY OF THE UNITED STATES GOVERNMENT. COPYING, DISSEMINATION, OR DISTRIBUTION OF THIS DOCUMENT TO UNAUTHORIZED RECIPIENTS IS PROHIBITED. DO NOT REMOVE THIS NOTICE. PROPERLY DESTROY OR RETURN DOCUMENTS WHEN NO LONGER NEEDED.