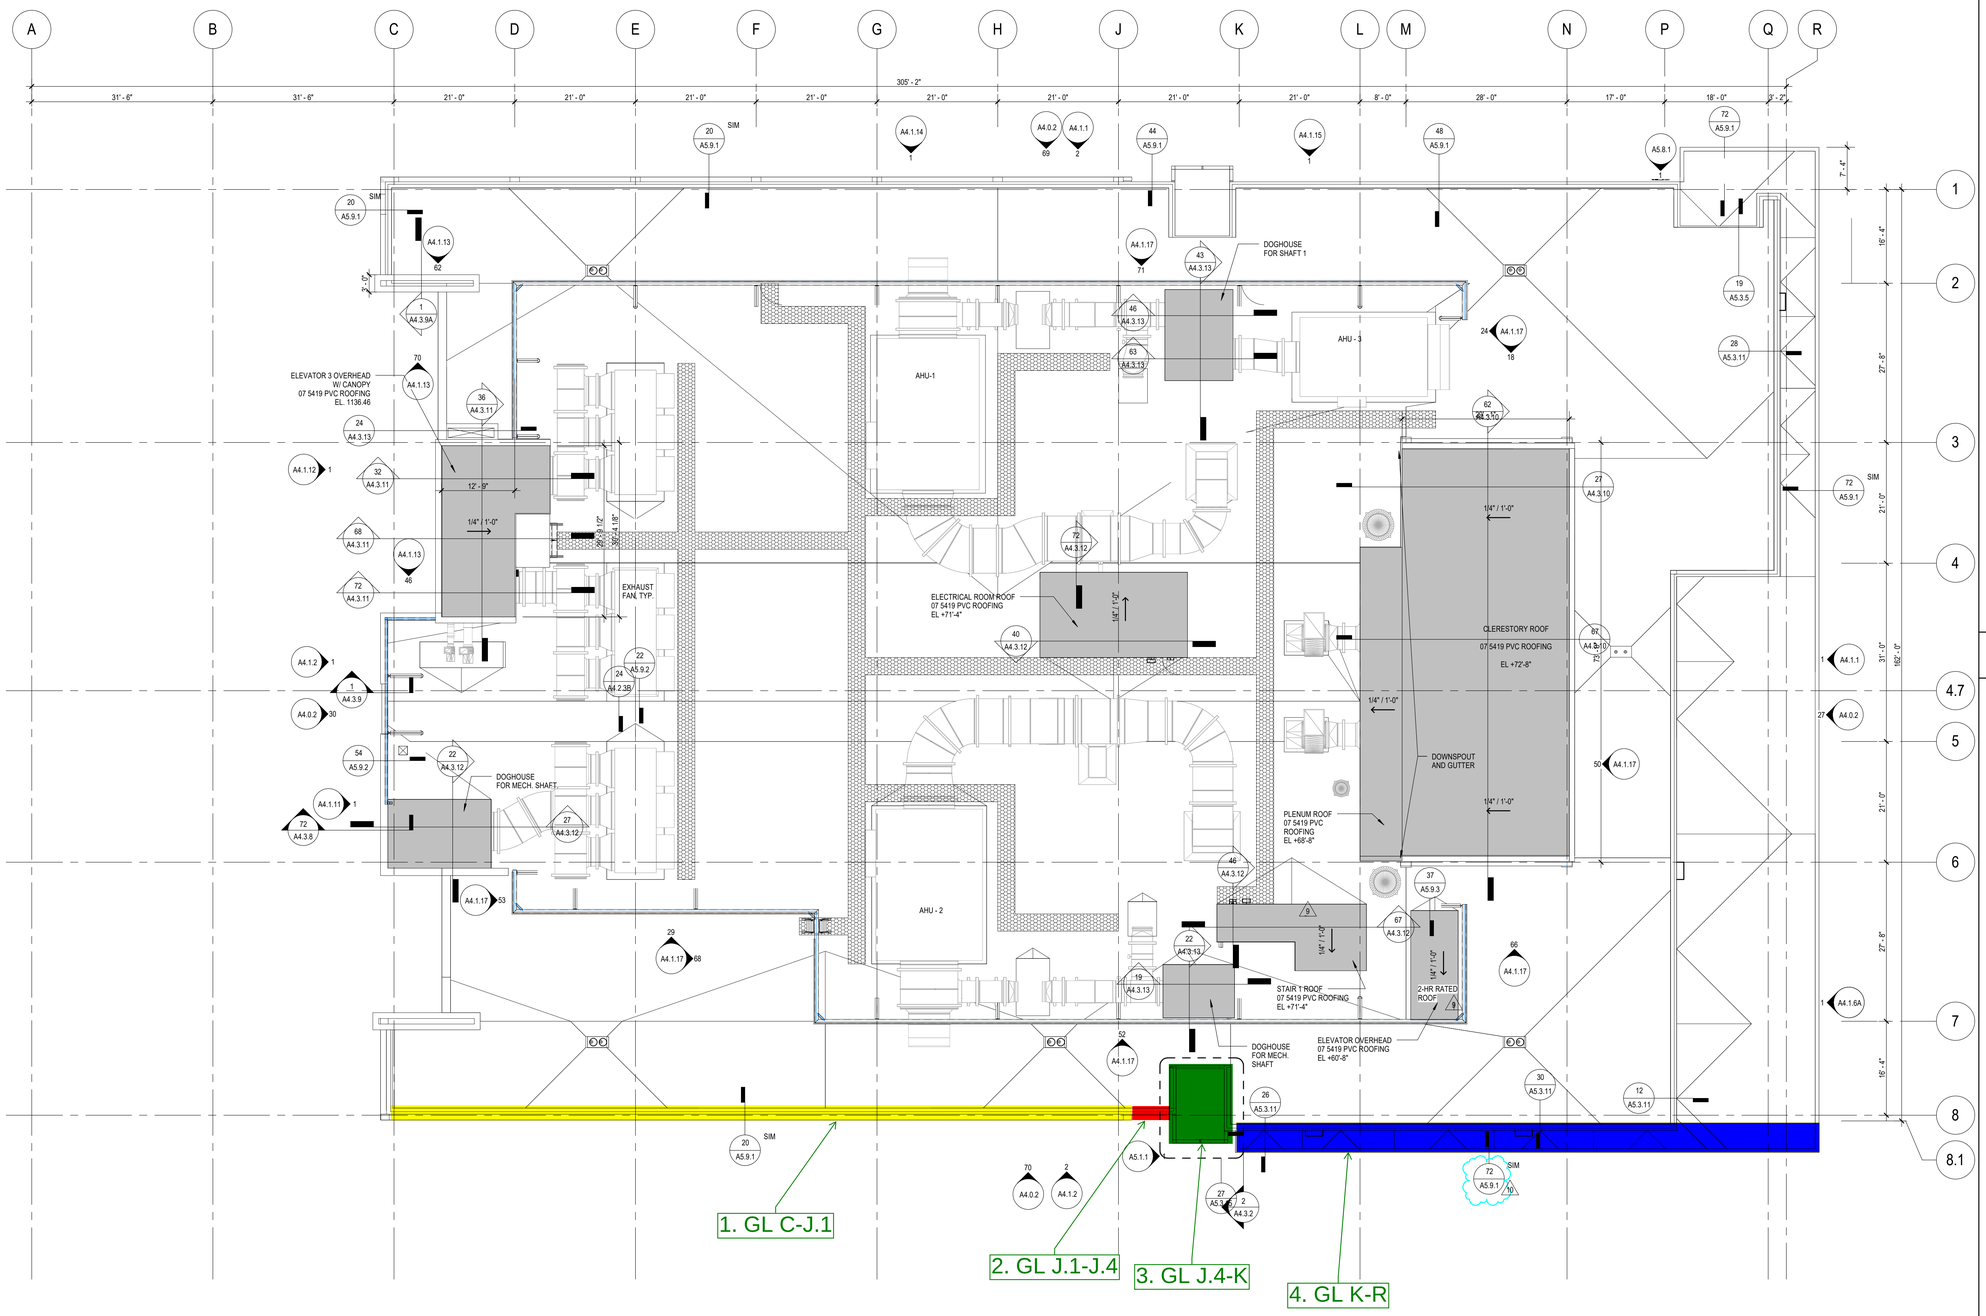

1 ROOF PLAN
SCALE: 3/32" = 1'-0"

GENERAL SHEET NOTES

A. REFER TO THE A0.X SERIES SHEETS FOR ARCHITECTURAL GENERAL NOTES, DRAWING, REFERENCE AND MATERIAL SYMBOLS, ABBREVIATIONS, AS WELL AS DIMENSIONING CONVENTIONS USED ON THIS SHEET.

B. REFER TO AND COORDINATE WITH STRUCTURAL, MECHANICAL, AND ELECTRICAL DRAWINGS FOR ADDITIONAL INFORMATION NOT SHOWN ON THIS SHEET.

C. FOR BASIC LIFE SAFETY AND CODE INFORMATION APPLYING TO THIS PROJECT, REFER TO THE G2.X SERIES SHEETS LOCATED PER THE PROJECT SHEET INDEX.

D. REFER TO THE "REFERENCE ELEVATION DEFINITIONS" LOCATED IN THE A0.X SERIES SHEETS FOR ROOF ELEVATION DEFINITIONS.

E. REFER TO THE A5.X SERIES SHEETS FOR ROOFING DETAILS.

F. ROOF ASSEMBLIES SHALL BE MINIMUM OF CLASS B FIRE CLASSIFICATION, OR AS SPECIFIED IN THE PROJECT MANUAL.

G. ALL SLOPES TO BE 1/4" PER FOOT MIN. U. N. O.

H. ROOF INSULATION TO BE R-30 (R-25 AT DRAINS)

GENERAL SHEET NOTES

1. CALLOUTS TO EXTERIOR INFORMATION IS PROVIDED ON THE OVERALL PLANS. CALLOUTS TO INTERIOR INFORMATION IS LOCATED ON THE 1/8" PLANS. SEE A4.2.3 FOR CALLOUTS TO BELOW GRADE SECTIONS.
2. MEDICAL GAS STORAGE TO MEET CFC CH. 53-5306 REQUIREMENTS (TYPICAL)
3. BARRIER SUITE BOUDARY LINE; THE AREA TRANSITION FROM LAB TO PUBLIC.

University of California, Riverside
900 University Ave.
Riverside, CA 92521

Multidisciplinary Research Building 1
Project No. 950528

HENSEL PHELPS
Plan. Build. Manage.
GENERAL CONTRACTOR
18850 Von Karman Ave, Suite 100
Irvine, CA 92612
T 949.852.0111

SMITHGROUP JJR
550 SOUTH HOPE STREET
SUITE 1950
LOS ANGELES, CA 90071
213.228.6900
www.smithgroupjjr.com

ISSUED FOR	REV	DATE
BULLETIN 10	10	05 OCT 2017
BULLETIN 9	9	24 AUG 2017
DP3 - IFC		27 JUN 2017
DP3 - CD 95%		25 APR 2017
DSA RECORD SET		28 MAR 2017
DP3 - CD 75%		14 FEB 2017
DP3 - CD 65%		09 NOV 2016
DESIGN DEVELOPMENT 100%		19 AUG 2016

SEALS AND SIGNATURES

LICENSED ARCHITECT
WILLIAM L. DIFFENDERFER
C-8790
5-31-19
REGISTERED
STATE OF CALIFORNIA

NORTH

SHEET TITLE
ROOF - OVERALL PLAN

PROJECT NUMBER
21377.000

SHEET NUMBER
A2.6

Author

Plot Date: 10/5/2017 5:02:29 PM