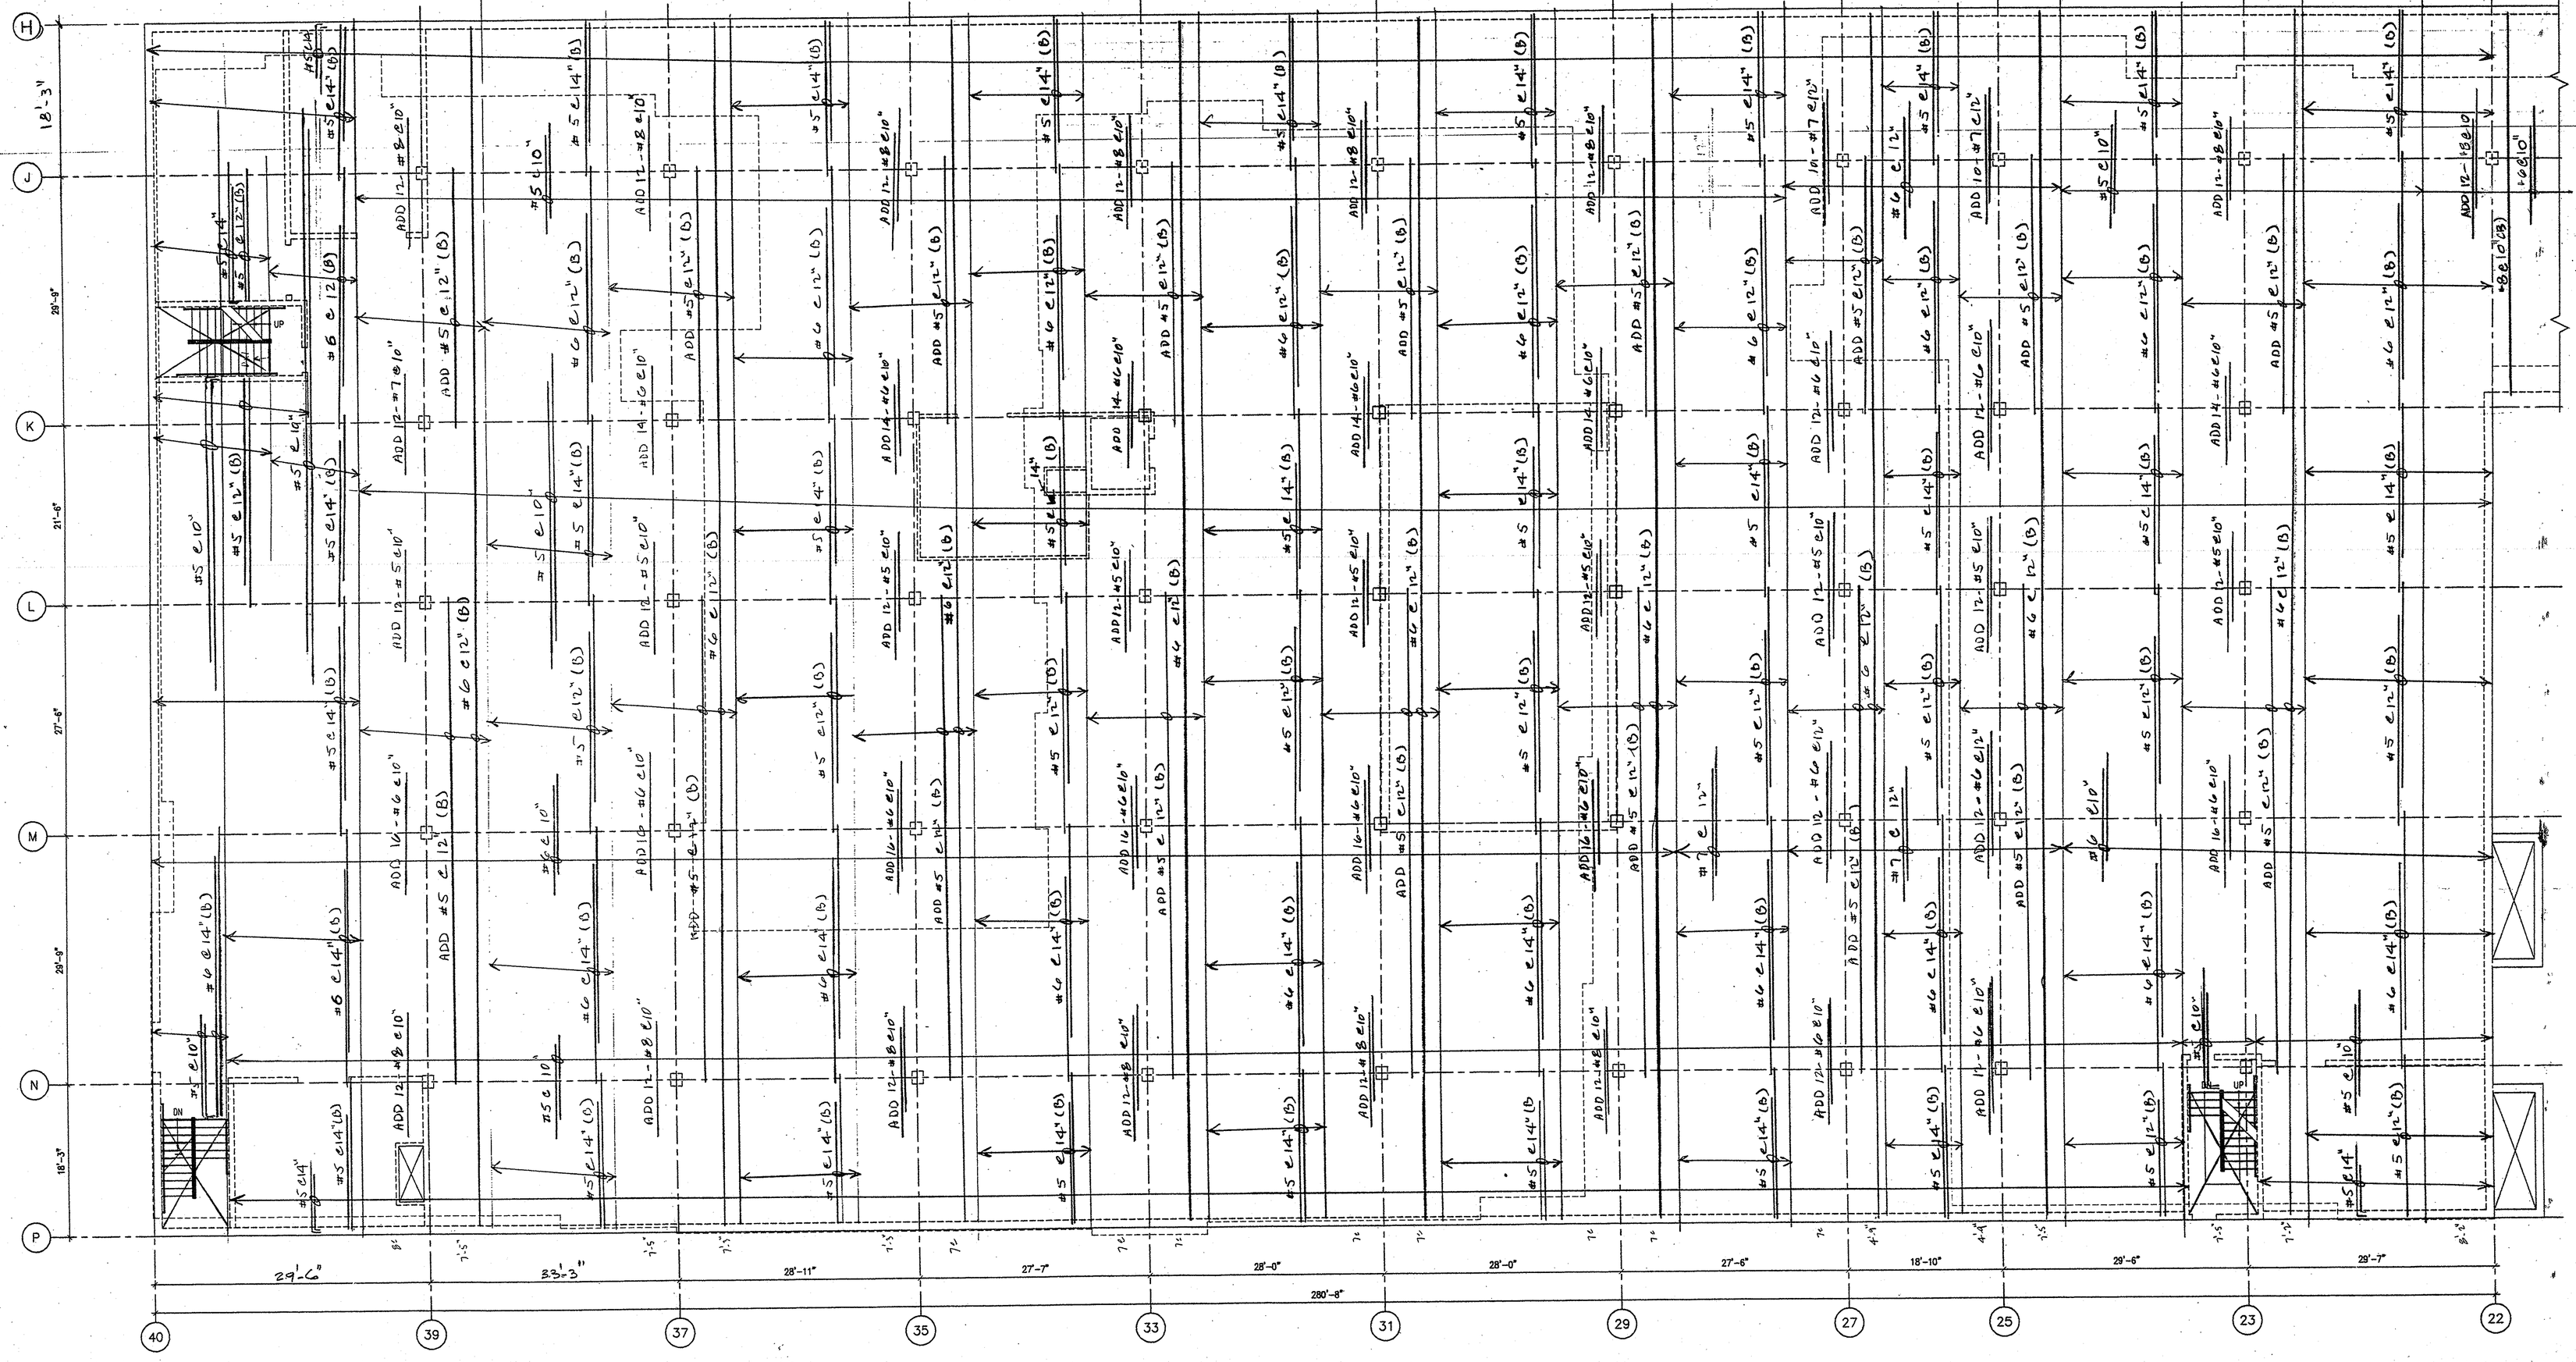


NOTES:

1. FOR SLAB REINFORCING DETAILS SEE 1/S-1.6.
2. (B) DENOTES BOTTOM REINFORCING AS NOTED ON PLAN; ALL OTHER REINFORCING IS TOP STEEL. FOR DETAIL SEE 1/S-1.6.
3. FOR ADDITIONAL NOTES AND DETAILS SEE FRAMING PLAN S-2.13
4. FOR ADDITIONAL REINFORCING SEE DETAILS 2/S-1.6 & 3/S-1.6.
5. CONTRACTOR TO PROVIDE POURING SEQUENCE TO STRUCTURAL ENGINEER FOR APPROVAL.

PLAN NORTH

N

# PLAYA DEL REY

8700 PERSHING DRIVE
PLAYA VISTA, CALIFORNIA 90293

ARCHSTONE COMMUNITIES TRUST
8801 Wall Street, Suite 800
Austin, Texas 78754


BRIAN L. COCHRAN ASSOCIATES, INC.
CONSULTING STRUCTURAL ENGINEERS
2040 ARNACOST AVE. LOS ANGELES CA. 90025
(310) 207-8638 FAX (310) 207-6182


| ISSUE | DATE | DESCRIPTION |
|---|---|---|
| | 08.18.00 | PROGRESS & REVIEW SET |
| | 10.17.00 | 50% C.D |
| | 11.10.00 | BLDG DEPARTM. SUBMITT. |
| | 05.08.01 | BLDG. DEPT. RESUBMIT. |
| | 06.28.01 | BID SET |
| A | 10.09.01 | GMAX SET |


SUITE 170, 1880 BLAKE STREET
DENVER, CO. 80202
TEL 303.675.0041 FAX 303.675.0052

PENTHOUSE, 225 ARIZONA AVENUE
SANTA MONICA, CA 90401
TEL 310.394.0273 FAX 310.394.2424

VAN TILBURG, BANVARD & SODERBERGH, AIA
ARCHITECTURE - PLANNING - INTERIORS


PROJECT: 9985
DRAWN:
CHECKED:

N-S REINF. PLAN
FIRST FLOOR
SOUTHWEST DECK

S-2.14

N-S REINF. 1ST FLOOR PLAN - SOUTHWEST DECK

30x42 1/8"=1'-0" 0154S214 08-31-00