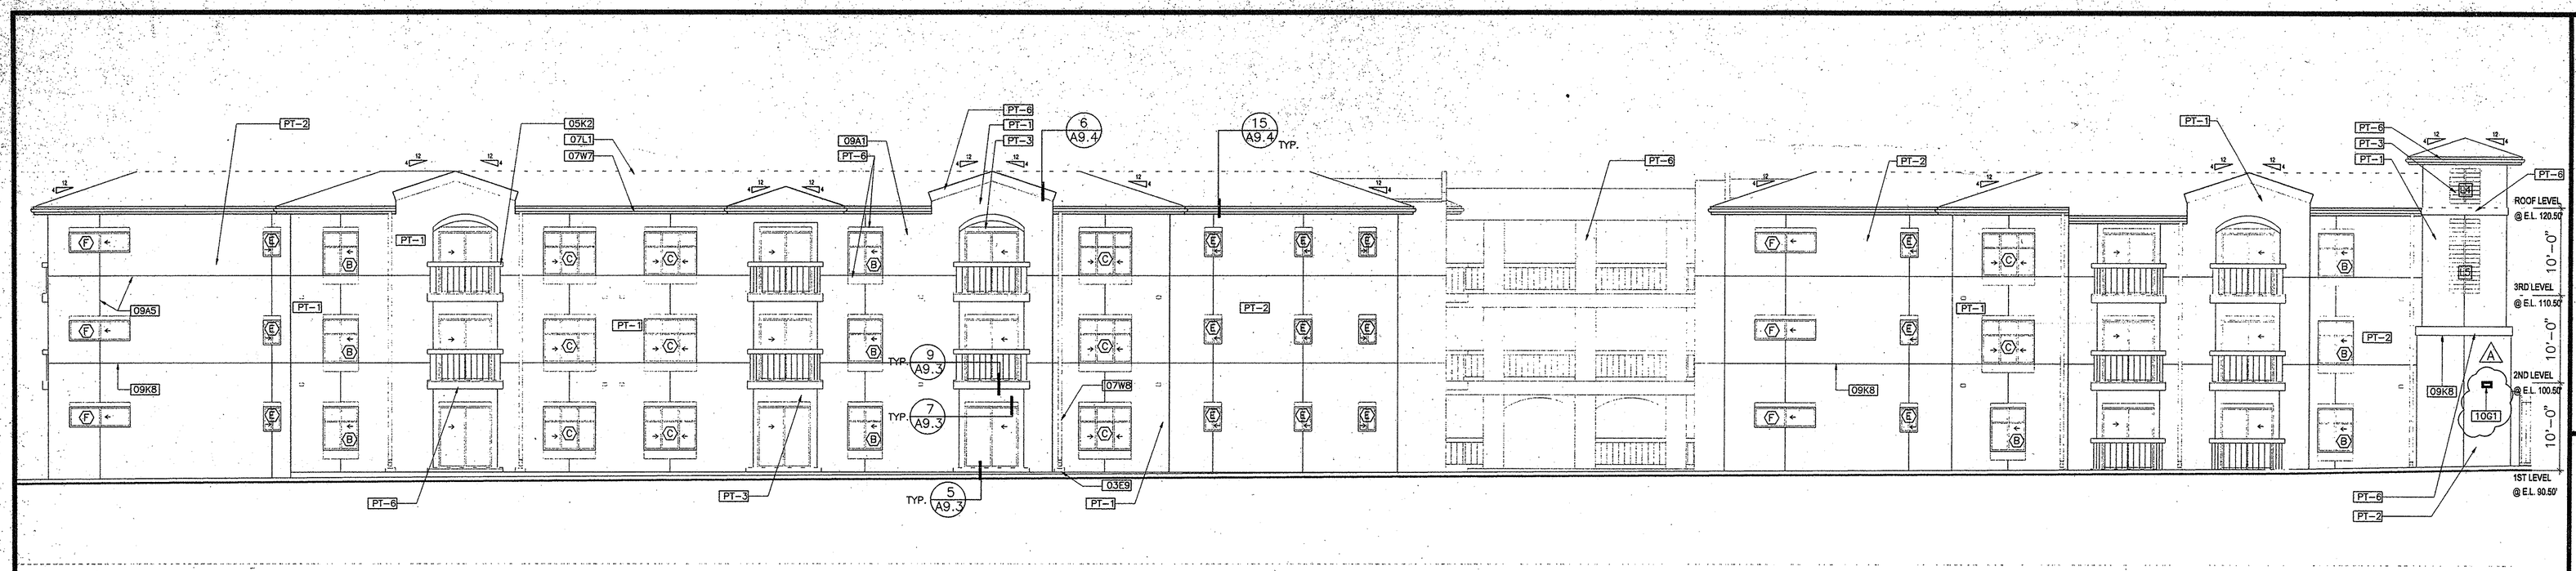

FIRE LANE ELEVATION (4)
SCALE: 1/8"=1'-0"

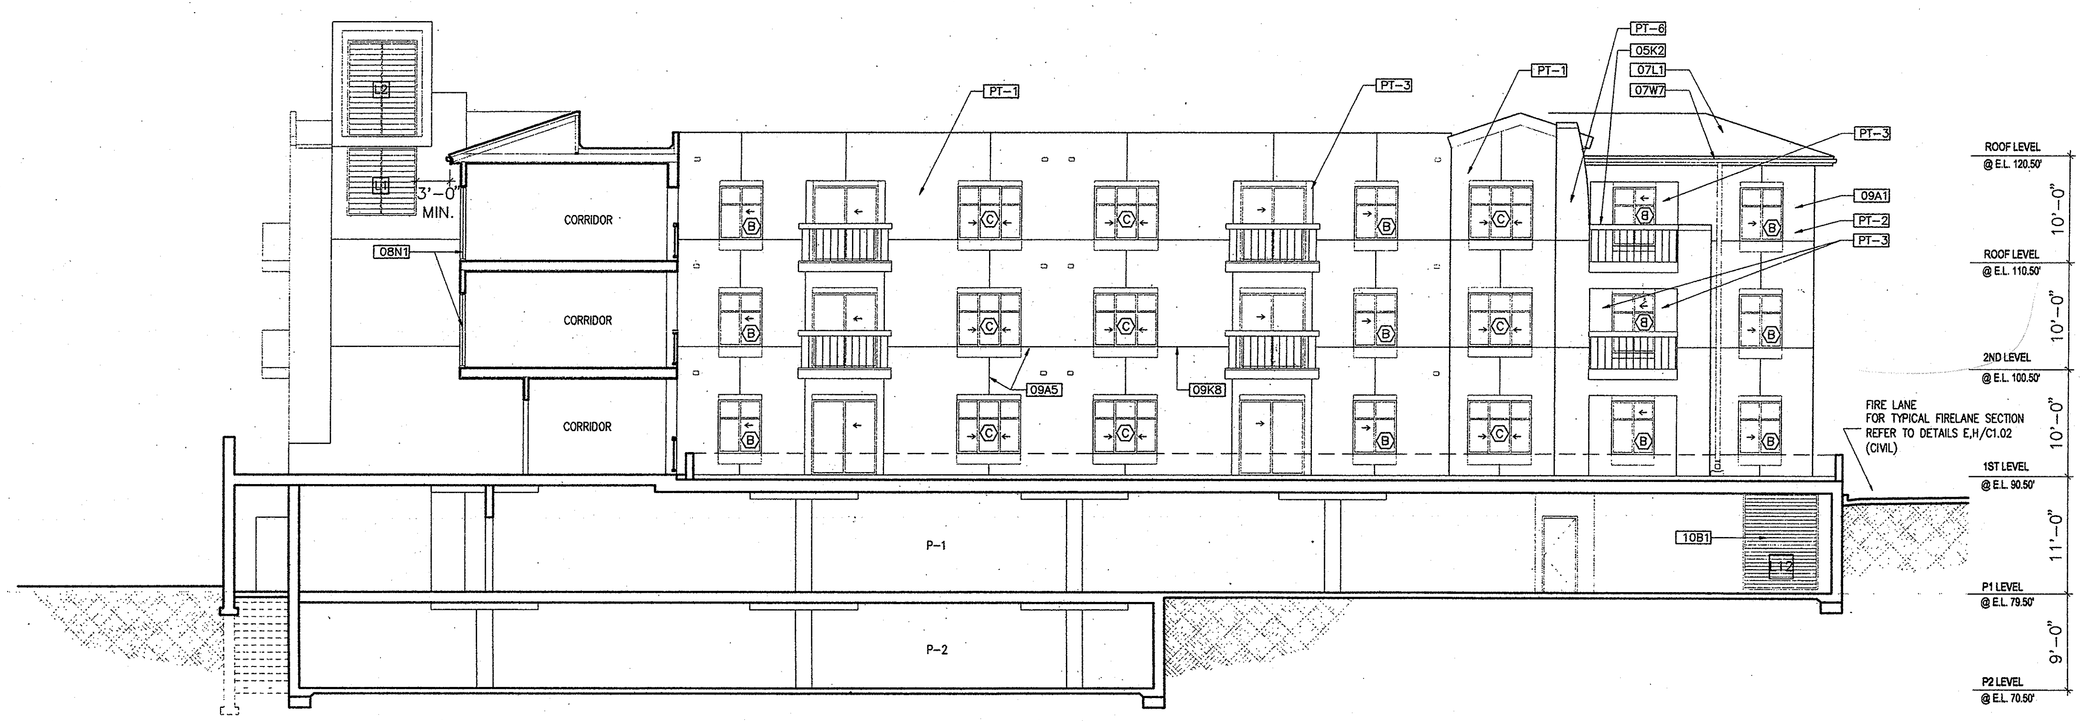

SHADE GARDEN ELEVATION (5)
SCALE: 1/8"=1'-0"

NOTES

1. PROVIDE ANTI-GRAFFITI COATING FROM FINISH GRADE TO LINE OF DEMARKATION INDICATED.

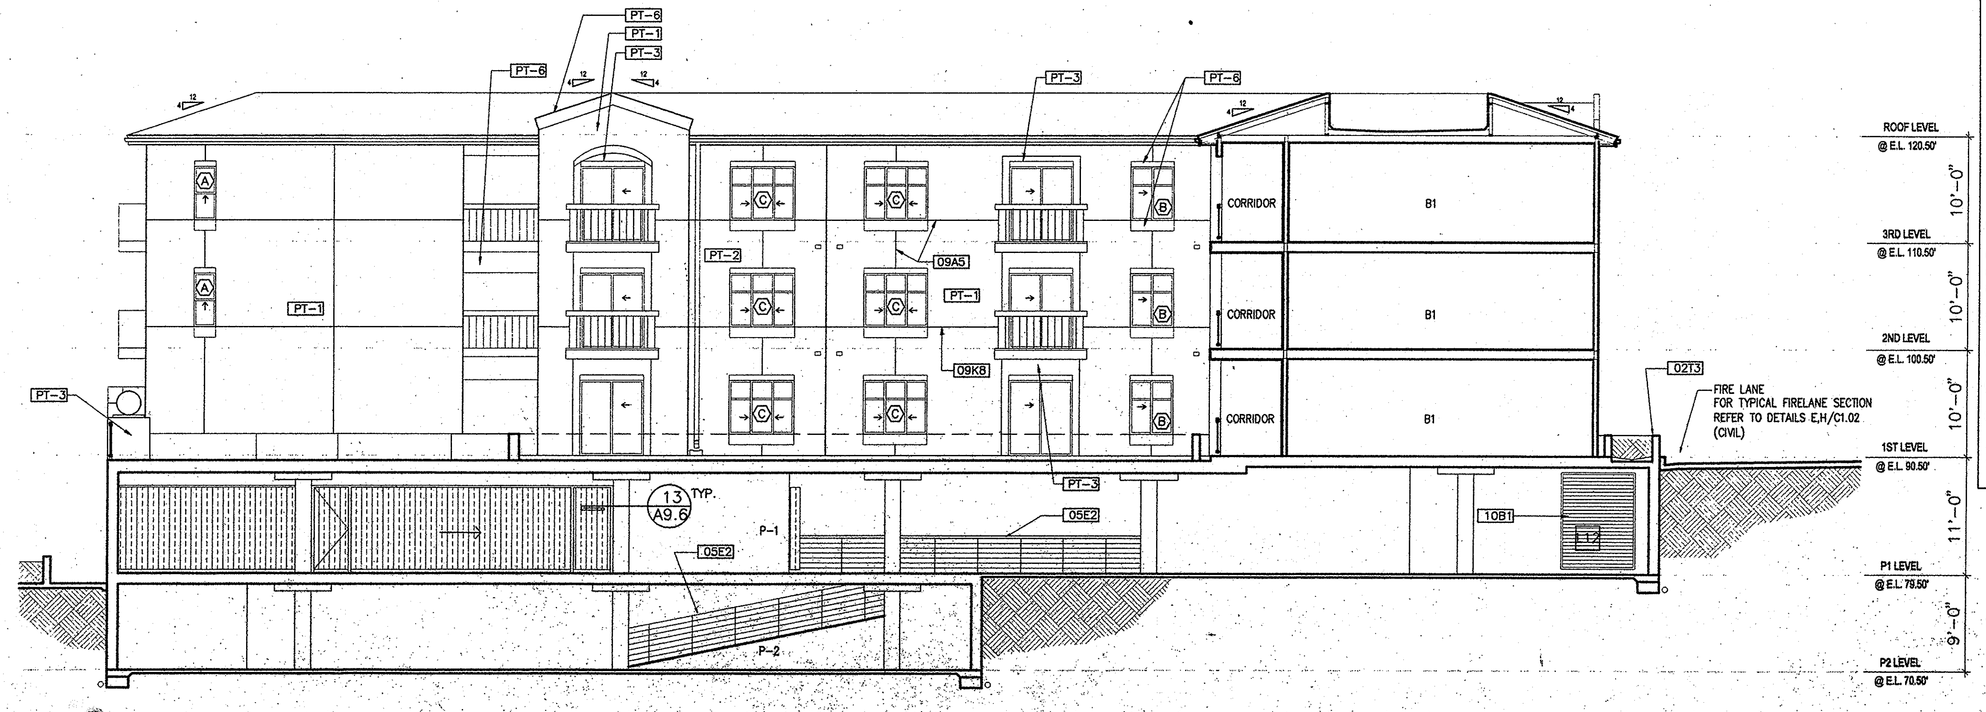

SUN GARDEN ELEVATION (6)
SCALE: 1/8"=1'-0"

DRAWING KEYNOTE LEGEND

02T3	WALLED PLANTER ON STRUCTURE–7/L1.3
03E9	PRECAST CONCRETE SPLASHBLOCK
05E2	METAL FABRICATION ASSEMBLY: PIPE RAILING (3'-6" HEIGHT) (1-1/2" DIA. TOP RAIL AND VERTICAL POSTS MIN. 4'-0" O.C. W/HORIZONTAL INTERMEDIATE RAILS W/MAX. 4" CLEAR SPACE BETWEEN RAILS (A)
05E5	METAL FABRICATION ASSEMBLY: PREFABRICATED DECORATIVE GRILLE – 13/A9.5
05K2	ORNAMENTAL METAL RAILING – 3/A9.7
07L1	CONCRETE ROOF TILE
07W7	GUTTER – 1, 15/A9.5
07W8	DOWNSPOUT LEADER
08N1	ALUMINIUM STOREFRONT SYSTEM
09A1	PORTLAND CEMENT PLASTER (P.C.P.) ASSEMBLY
09A5	CONTROL JOINT – 9/A9.8
09K8	ANTI-GRAFFITI COATING
10B1	LOUVER VENT – 16, 17/A9.1
10G1	ADDRESS SIGNAGE (A)

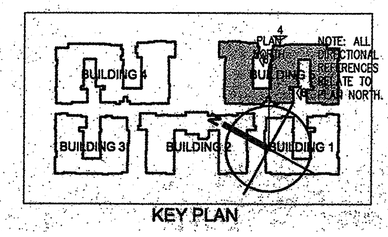

KEY PLAN

VAN TILBURG, BANVARD & SODERBERGH, AIA
ARCHITECTURE · PLANNING · INTERIORS

PENTHOUSE 225 ARIZONA AVENUE
SANTA MONICA, CA 90401
TEL 310.394.0273 FAX 310.394.2424

SUITE 170 1660 BLAKE STREET
DENVER, CO 80202
TEL 303.675.0041 FAX 303.675.0052

PLAYA DEL REY

8700 PERSHING DRIVE
PLAYA DEL REY, CALIFORNIA 90293

ARCHSTONE COMMUNITIES
217 Technology Drive, Second Floor
Irvine, California 92618

ISSUE	DATE	DESCRIPTION
	09.06.00	DESIGN DEVELOPMENT
	10.17.00	PROGRESS SET
	11.10.00	BUILDING DEPT. SUBMITTAL
	03.02.01	PROGRESS SET
	04.18.01	REVIEW SET
	06.28.01	REVIEW SET
	07.20.01	BID SET
A	10.05.01	GMAX SET

PROJECT: 9985
DRAWN: CHECKED:

BUILDING FIVE:
EXTERNAL ELEVATIONS
& SECTIONS

A5.6