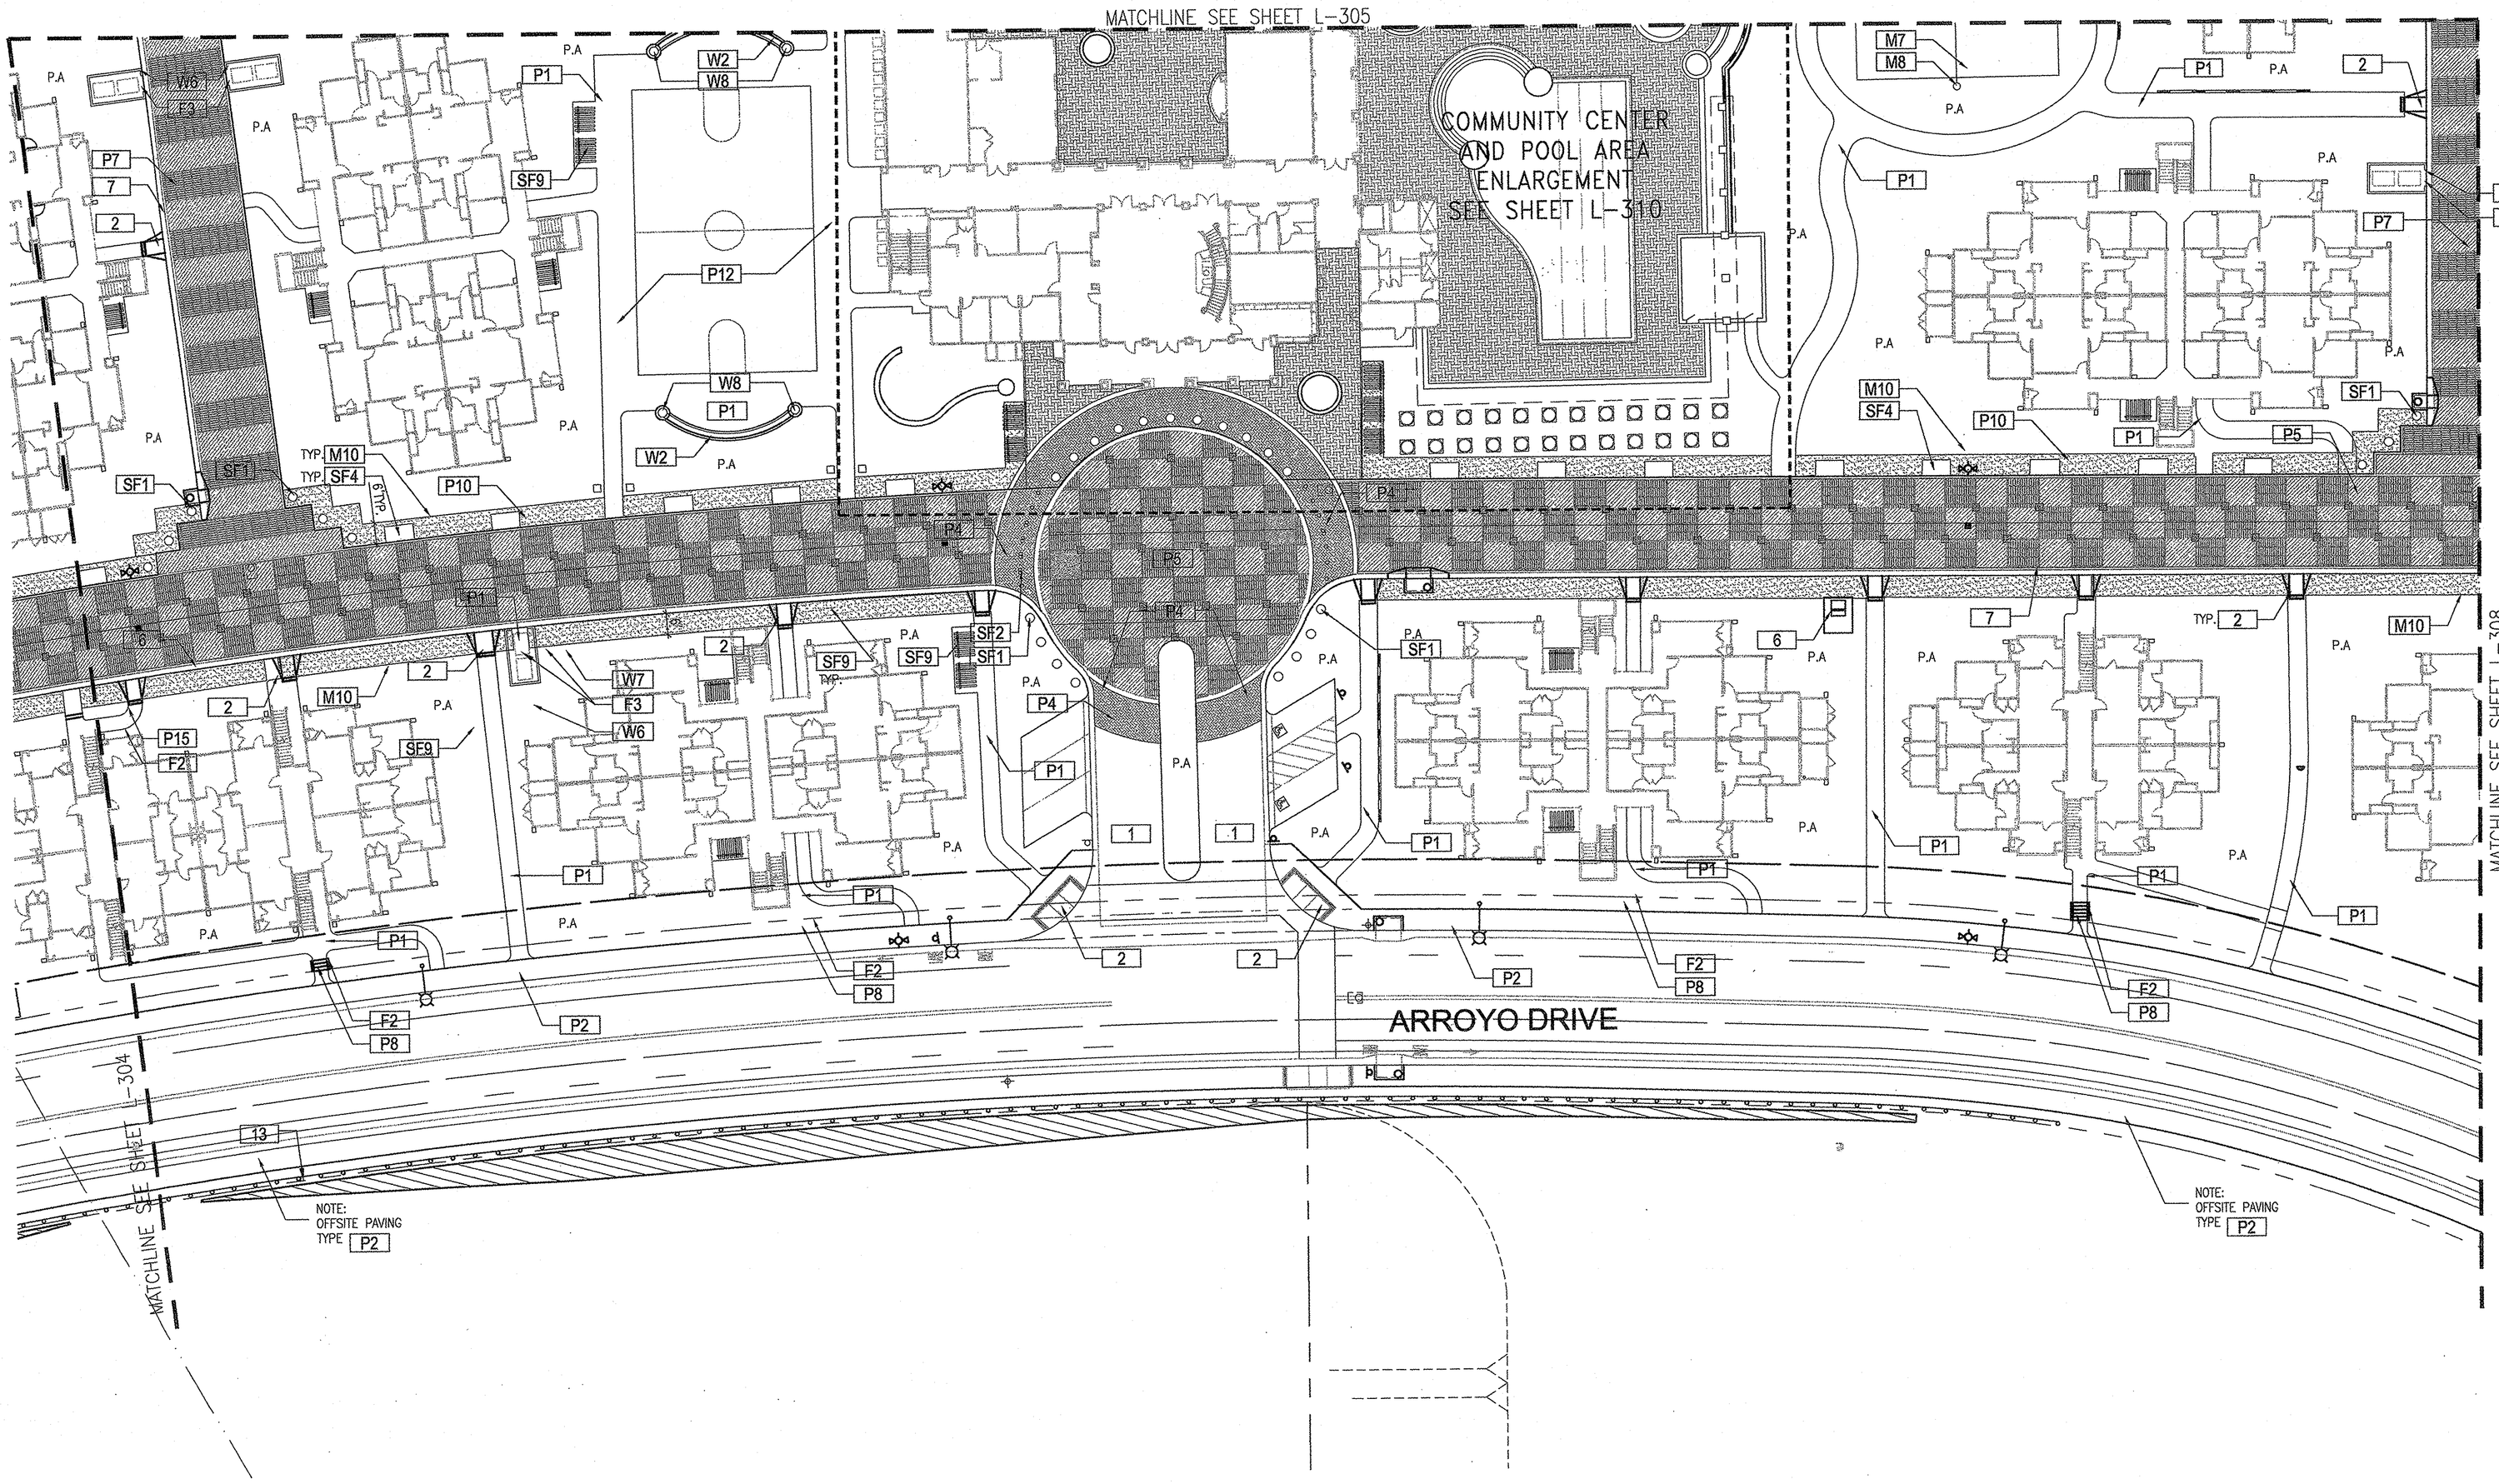

NOTES:

1. SEE SHEET L-311 FOR TYPICAL RESIDENTIAL UNIT CORRIDOR AND PATIO PAVING.

2. ALL AREAS RECEIVING PRECAST CONCRETE PAVERS WILL BE FRAMED WITH PAVER HEADER COURSE (SIZE TO BE SELECTED).

3. REFER TO CIVIL ENGINEERS PLANS FOR EXTERIOR STAIR AND ACCESS RAMP LOCATIONS AND PROVIDE HANDRAILS EACH SIDE. STAIR AND HANDRAIL PER DETAILS IN L-600 SERIES SHEETS FOLLOWING ALL LOCAL AND ADA CODES.

4. SEE SHEET L-311 FOR BIKE RACK LOCATIONS ENLARGEMENTS TYPICAL AT ALL RESIDENTIAL BUILDING TYPES.

CONSTRUCTION MATERIALS SCHEDULE

SEE SHEET L-300 FOR COMPLETE CONSTRUCTION MATERIAL SCHEDULE

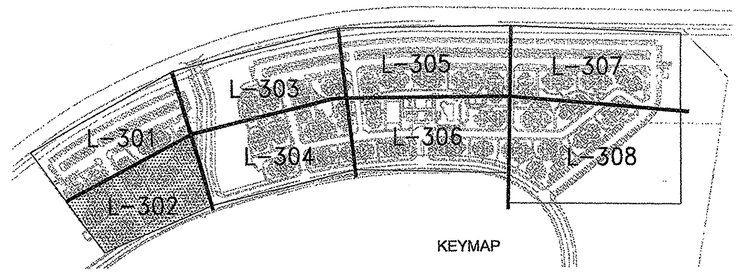

North

0' 10' 20' 40' 80"

SCALE 1" =20'-0"

ima design
2500 michelson dr
suite 125
irvine ca 92612

949.250.0023
949.250.0043 f
www.imadesign.com

U.C. Irvine East Campus Apartments

Irvine, California

Developer: Am. Campus Comm.
4199 Campus Dr. Ste. 550
Irvine, CA 92612
949-509-8509

Owner: E.A.H.
2169 E. Francisco Blvd. Ste. B
San Rafael, CA 94901 415-258-1800

REGISTERED LANDSCAPE ARCHITECT
WILLIAM F. SOPER
No. 2284
SIGNATURE
DATE
Exp. 1-31-03
STATE OF CALIFORNIA

Use of the plans and specifications contained herein shall be restricted to the original site for which they were prepared; publication thereof is expressly limited to such use. Reproduction, publication, or reuse by any method, in whole or in part, without the express written consent of ima+design is prohibited. Title to said plans remains the sole property of ima+design; visual contact shall constitute acceptance of these restrictions.

9/4/02 - Culver Dr. Revisions

CONTRACT SET

Project No 01122.01 ima #
Date 11.07.02 Owner Review
Scale 1"=20'-0"
Drawn By TW

CONSTRUCTION PLAN

L-306

11.07.02 Owner Review