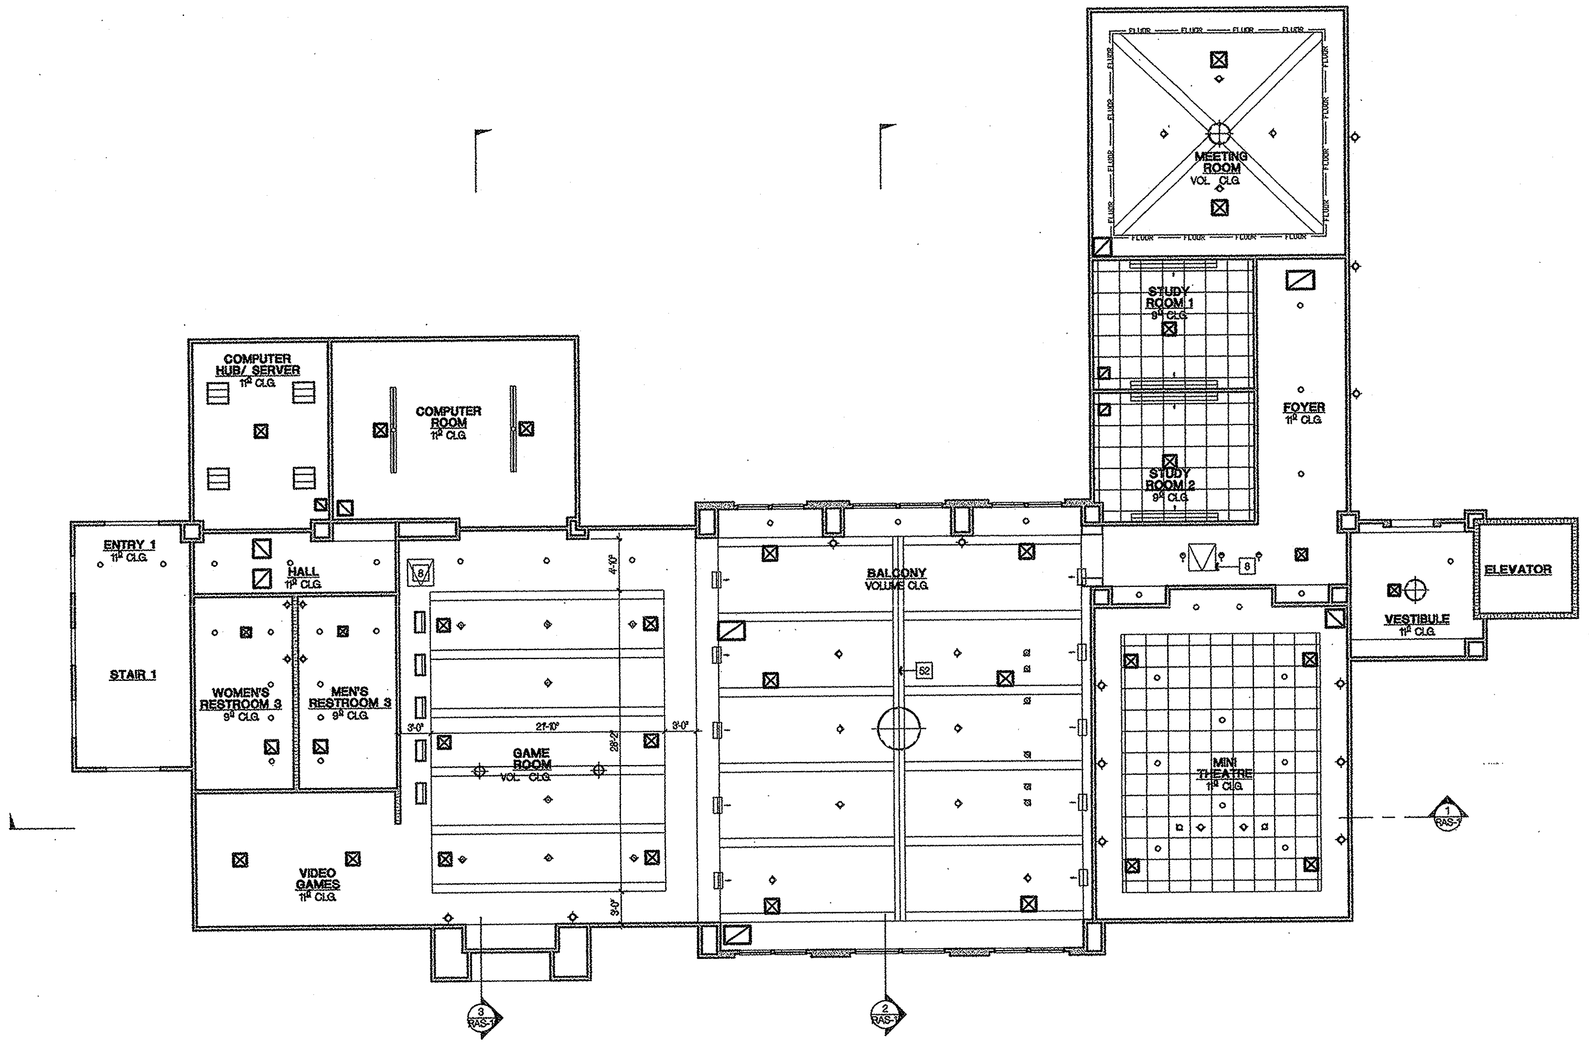

SECOND FLOOR REFLECTIVE CEILING PLAN

SCALE : 1/8" = 1'-0" | 2

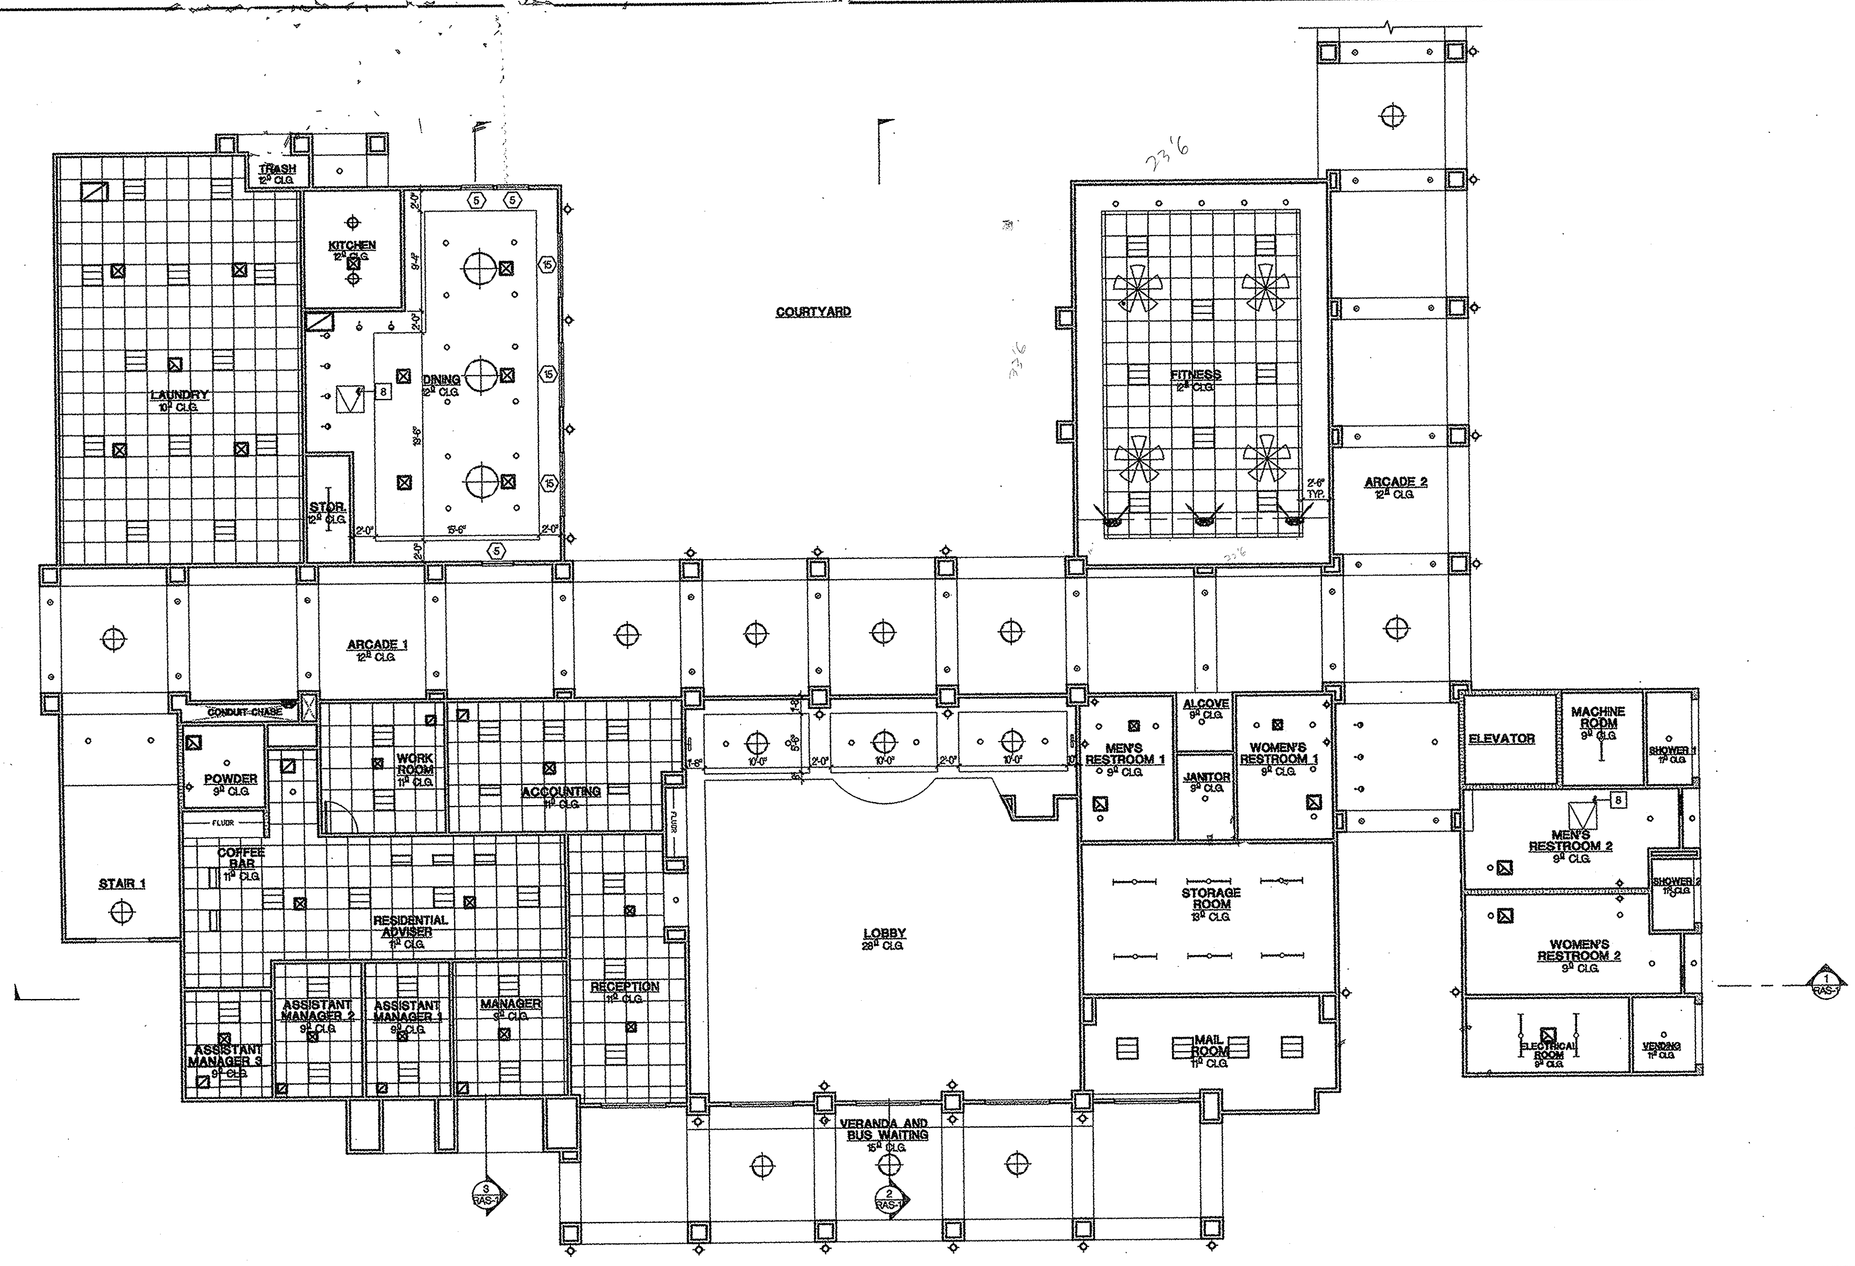

FIRST FLOOR REFLECTIVE CEILING PLAN

SCALE : 1/8" = 1'-0" | 1

LEGEND

- 4'-0" FLUORESCENT LAMP (SEE ELECTRICAL)
- 8'-0" FLUORESCENT LAMP (SEE ELECTRICAL)
- WALL MOUNTED FIXTURE (SEE ELECTRICAL)
- CHANDELIER (SEE ELECTRICAL)
- CEILING MOUNTED FIXTURE (SEE ELECTRICAL)
- 2'-0" X 2'-0" FLUORESCENT LIGHT FIXTURE (SEE ELECTRICAL)
- 2'-0" X 1'-0" FLUORESCENT LIGHT FIXTURE (SEE ELECTRICAL)
- WALL MOUNTED FIXTURE (SEE ELECTRICAL)
- INCANDESCENT CLUSTER OF ADJUSTABLE REFLECTOR LAMPS (SEE ELECTRICAL)
- INCANDESCENT CLUSTER OF ADJUSTABLE REFLECTOR LAMPS (SEE ELECTRICAL)
- INCANDESCENT OR HID, FIXTURE WALL MOUNTED (SEE ELECTRICAL)
- INCANDESCENT OR HID, RECESSED IN CEILING (SEE ELECTRICAL)
- INCANDESCENT OR HID, RECESSED IN CEILING (SEE ELECTRICAL)
- INCANDESCENT OR HID, WALL WASH, RECESSED FIXTURE (SEE ELECTRICAL)
- EXHAUST FAN (SEE MECHANICAL)
- SUPPLY AIR GRILL (SEE MECHANICAL)
- RETURN AIR GRILL (SEE MECHANICAL)

NOTE:
VERIFY SYMBOLS WITH ELECTRICAL AND MECHANICAL PLANS.

KEYNOTES

1	DOUBLE SINK WITH GARBAGE DISPOSAL W/ AIR GAP FOR DISHWASHER
2	DISHWASHER [24" WIDE X 24" DEEP W/ AIR GAP] VERIFY DIMENSIONS WITH MANUFACTURER.
3	VENDING MACHINE
4	2 X 6 WALL
5	DRINKING FOUNTAIN W/ SPIGOT AT +36" ABOVE HARDSCAPE AND MIN. 27" CLEAR BELOW BASIN - INSTALL PER SEC. 1119B.1
6	OVEN
7	FCU IN ATTIC PER UMC 319. PROVIDE LIGHT, POWER, GAS, ACCESS AND 30" WIDE WORK SPACE. PROVIDE CONDENSATE DRAIN LINE TO OUTSIDE. VENT TO OUTSIDE AND COMBUSTION AIR PER UMC CHAPT 7
8	30" X 30" ATTIC ACCESS MIN. WITH 30" MIN CLEAR HEADROOM PROVIDED FAU MAY PASS THROUGH. PROVIDE SWITCHED LIGHT, 110V OUTLET AND 24" PLATFORM TO FAU
9	PAY TELEPHONE MOUNT W/ COIN SLOT +48" ABV. HARDSCAPE - INSTALL PER SEC. 1117B.2
10	COUNTER - BY OTHERS
11	2A10BC SIZE FIRE EXTINGUISHER INSTALL PER DETAIL 14/D-1 PORTABLE FIRE EXTINGUISHERS ARE REQUIRED DURING CONSTRUCTION AND SHALL BE PROVIDED ACCORDING TO FIRE DEPARTMENT REQUIREMENTS. TOTAL 11 FIRES AND TYPES WILL BE DETERMINED. SUPERVISOR OF THE FOREMAN OF EACH TRADE TO INSTALL CONSTRUCTION FIRE EXTINGUISHERS. SHALL BE TAGGED BY COMPANY LICENSED BY THE STATE FIRE MARSHALL PRIOR TO INSTALLATION
12A	MAIL BOXES: (10) X 34 BOX MODULES = 36 3/16" X 40 6/16" X 18- 22DEP
12B	MAIL BOXES: (9) X 27 BOX MODULES = 29 11/16" X 40 6/16" X 18- 22DEP
13	WASHER - PROVIDE 6% FRONT LOADING
14	DRYER
15	FOLDING TABLE - PROVIDE ACCESSIBLE TABLES ADJACENT TO FRONT LOADING WASHERS
16	DETERGENT VENDING MACHINE
17	INTERIOR SOFFIT
18	SOFFIT - SEE EXT. ELEV.
19	ARCHED SOFFIT - SEE EXT. ELEV.
20	LINE OF WALL ABOVE
21	LINE OF WALL BELOW
22	MIRROR WALL
23	SINK
24	FULL HT. GLASS WALL
25	INTERIOR GUARDRAIL - SEE DETAILS
26	DECORATIVE W.I. RAIL - SEE EXT. ELEVATIONS
27	EXT. GUARDRAIL - SEE EXT. ELEVATIONS
28	AC CONDENSER
29	FENCE
30	RETAINING WALL - SEE CIVIL PLAN
31	E-MAIL CENTER
32	COFFE BAR
33	TRASH
34	OPEN TO BELOW
35	LOW WALL
36	ROOF BELOW
37	OPENING IN WALL - SEE EXT. ELEV.
38	JANITOR'S SINK
39	GUTTER
40	DOWNSPOUT
41	DECK CONNECTS TO BRIDGE - SEE LANDSCAPE AND CIVIL DRAWINGS
42	INTERIOR FIREPLACE
43	EXTERIOR FIREPLACE - SEE RA-5.1
44	BARBEQUE AND KITCHEN BAR - SEE RA-5.1
45	PROVIDE A SIGN ON OR NEAR THE EXIT DOOR READING "THIS DOOR TO REMAIN UNLOCKED DURING BUSINESS HOURS"
46	6'-0" X 3'-6" HARDSCAPE STOOP WITH 0" THRESHOLD
47	1HR FIRE RATED CORRIDOR
48	FIRE ANNUNCIATOR PANEL
49	KNOX BOX
50	COLOR BREAK
51	FOUNTAIN
52	LINE OF SCISSOR TRUSS
53	GATE PER LANDSCAPE DRAWINGS
54	SEE INTERIOR DESIGN PLANS
55	CEILING BREAK - SEE INTERIOR DESIGN PLANS FOR MATERIALS AND HEIGHTS.
56	ACCESSIBLE SIGNAGE PER CBC 1133B.4.4
57	ASSISTIVE LISTENING SYSTEM AND SIGNAGE PER CBC 1104B.2
58	COMPUTER STATIONS - 6% ACCESSIBLE. SEE INTERIOR DESIGN PLANS FOR MATERIALS AND HEIGHTS.
59	FIRE EXTINGUISHER - 46 A.F.F. TO CENTER OF HANDLE
60	BRIDGE TO ADJACENT GRADE
61	FIREWOOD STORAGE
62	DRYER VENTS THROUGH ROOF
63	CONTROLED ACCESS KEYPAD

No.	Date	Issue / Description
	11.07.2002	OWNER REVIEW

IT IS THE CLIENTS RESPONSIBILITY PRIOR TO OR DURING CONSTRUCTION TO NOTIFY THE ARCHITECT IN WRITING OF ANY PROBABLE ERRORS OR OMISSIONS IN THE PLANS AND SPECIFICATIONS. THE CLIENT WILL BE RESPONSIBLE FOR ANY PROBLEMS ARISING FROM ERRORS OR OMISSIONS IF THE WORK OF CONSTRUCTION SHOULD IMMEDIATELY BE HALTED. WRITTEN RESPONSES ADDRESSING SUCH PERCEIVED ERRORS OR OMISSIONS SHALL BE RECEIVED FROM THE ARCHITECT PRIOR TO THE CLIENT OR CLIENT'S SUBCONTRACTORS PROCEEDING WITH THE WORK. THE CLIENT WILL BE RESPONSIBLE FOR ANY DEFECTS IN CONSTRUCTION IF THESE PROCEDURES ARE NOT FOLLOWED.

Consultant:

Project:

UCI - EAST CAMPUS STUDENT APTS. PHASE 1

IRVINE
CALIFORNIA

2001077

KTGYGROUP, INC.
Architecture Planning

17992 MITCHELL SOUTH
IRVINE, CA 92614

(949) 851-2133
(949) 851-5156 FAX

License Stamp:

CONTRACT SET

Principal in Charge: D. McALLISTER
Project Director: D. McALLISTER
Project Manager: W. WONG
Project Designer: D. TAITANO
Checked By:

Sheet Title:
RECREATION BUILDING FIRST AND SECOND FLOOR REFLECTED CEILING PLAN

Sheet No.:
RA-4.1

CADFILE: 0355
PLOT DATE:

COPYRIGHT ©