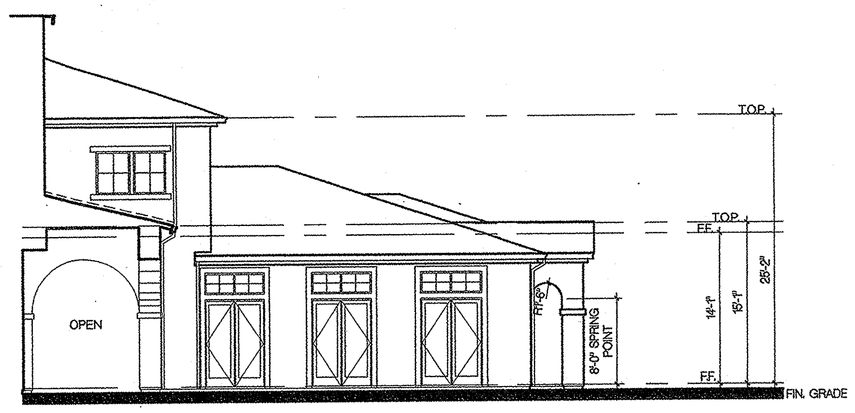

COURTYARD/SOUTH EXTERIOR ELEVATION | SCALE : 1/8" = 1'-0" | 6

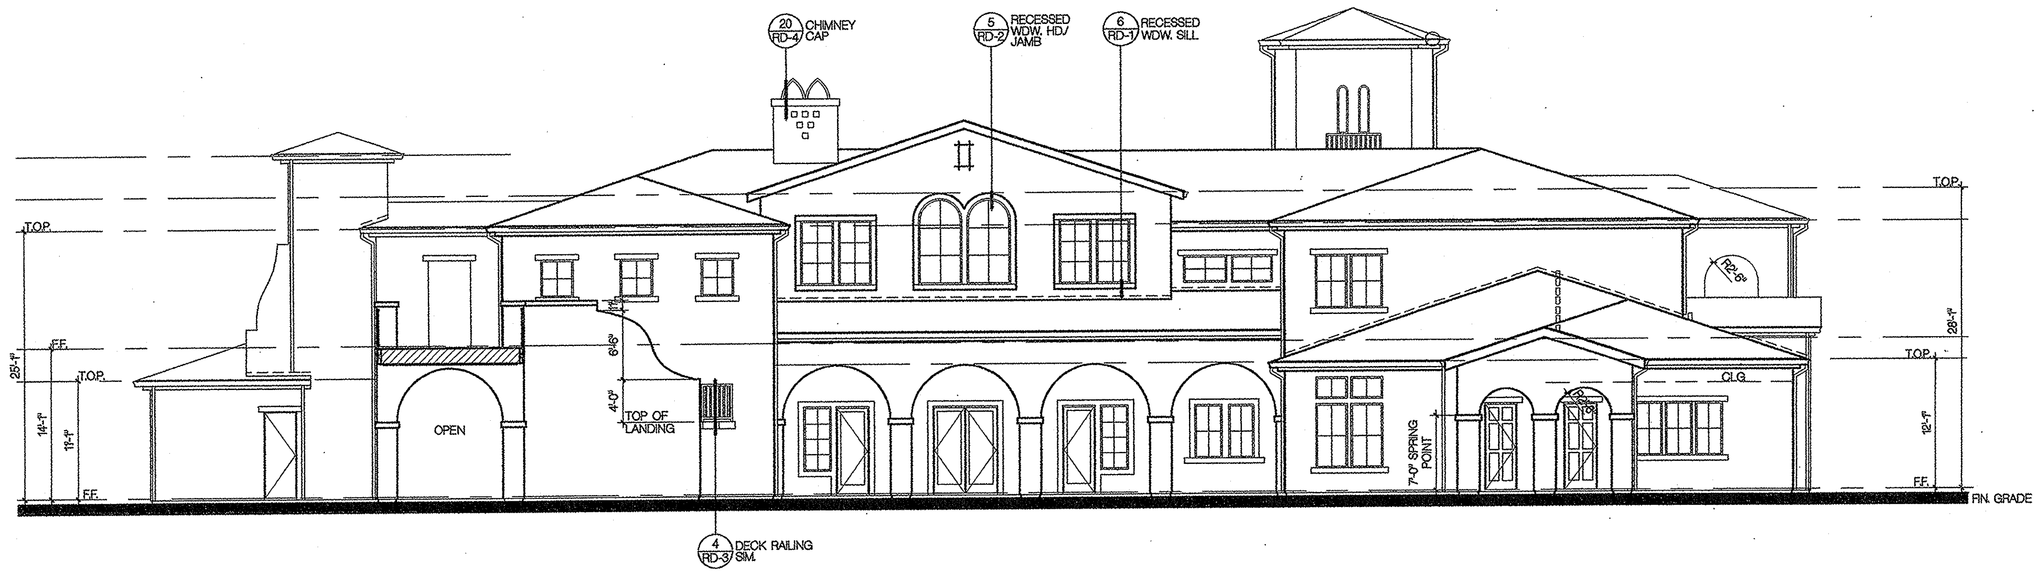

EAST EXTERIOR ELEVATION | SCALE : 1/8" = 1'-0" | 3

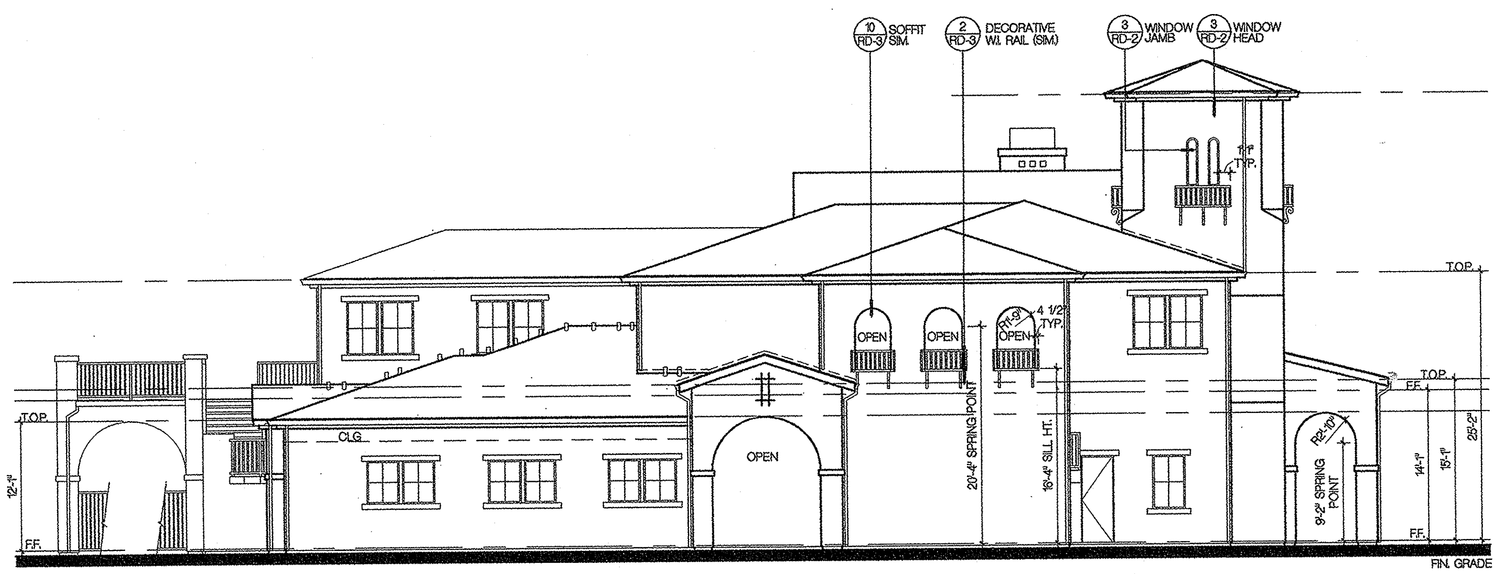

NORTH EXTERIOR ELEVATION | SCALE : 1/8" = 1'-0" | 4

SOUTH EXTERIOR ELEVATION | SCALE : 1/8" = 1'-0" | 2

COURTYARD/NORTH EXTERIOR ELEVATION | SCALE : 1/8" = 1'-0" | 5

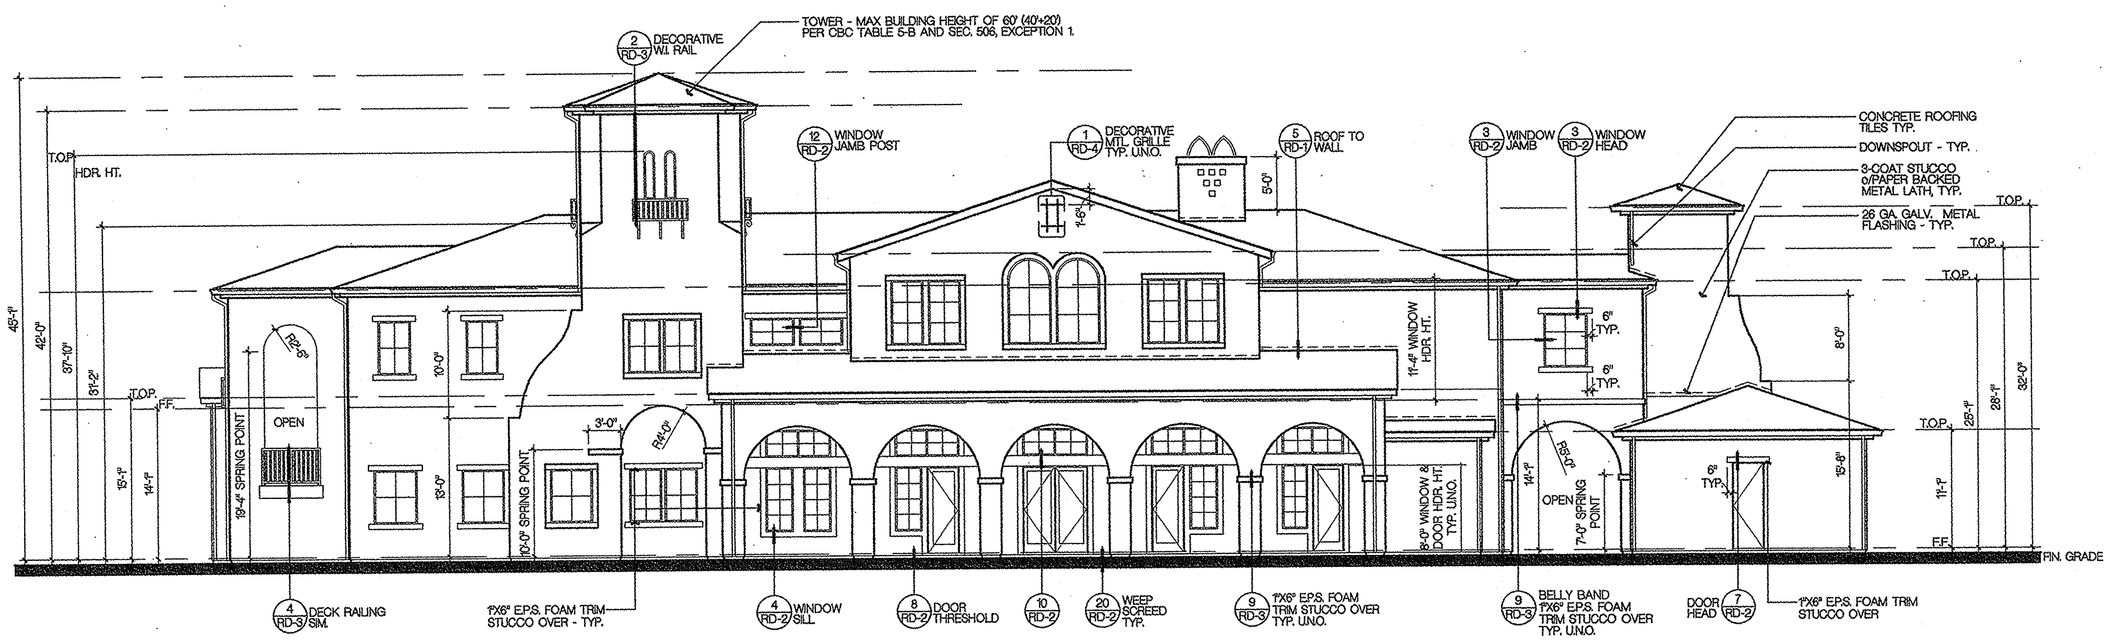

WEST EXTERIOR ELEVATION | SCALE : 1/8" = 1'-0" | 1

CADFILE:
PLOT DATE: ??/??/??

COPYRIGHT ©

No.	Date	Issue / Description
	11.07.2002	OWNER REVIEW

IT IS THE CLIENTS RESPONSIBILITY PRIOR TO OR DURING CONSTRUCTION TO NOTIFY THE ARCHITECT IN WRITING OF ANY PERCEIVED ERRORS OR OMISSIONS IN THE PLANS AND SPECIFICATIONS OF WHICH THE CLIENT IS AWARE OR SHOULD BE AWARE. THE ARCHITECT WILL THEN ADVISE THE CLIENT OF HOW CONSTRUCTION SHOULD REASONABLY BE AWARE. WRITTEN INSTRUCTIONS ADDRESSING SUCH NOTICED ERRORS OR OMISSIONS SHALL BE RECEIVED FROM THE ARCHITECT PRIOR TO THE CLIENT OR CLIENTS SUBCONTRACTORS PROCEEDING WITH THE WORK. THE CLIENT WILL BE RESPONSIBLE FOR ANY DEFECTS IN CONSTRUCTION IF THESE PROCEDURES ARE NOT FOLLOWED.

Consultant:

Project:

UCI - EAST CAMPUS STUDENT APTS. PHASE 1

IRVINE
CALIFORNIA

2001077

KTGY GROUP, INC.
Architecture Planning

17992 MITCHELL SOUTH
IRVINE, CA 92614

(949) 851-2133
(949) 851-5156 FAX

License Stamp:

CONTRACT SET

Principal in Charge: D. McALLISTER
Project Director: D. McALLISTER
Project Manager: W. WONG
Project Designer: D. TAITANO
Checked By:

Sheet Title:
RECREATION BUILDING

ELEVATIONS

Sheet No.: RA-5