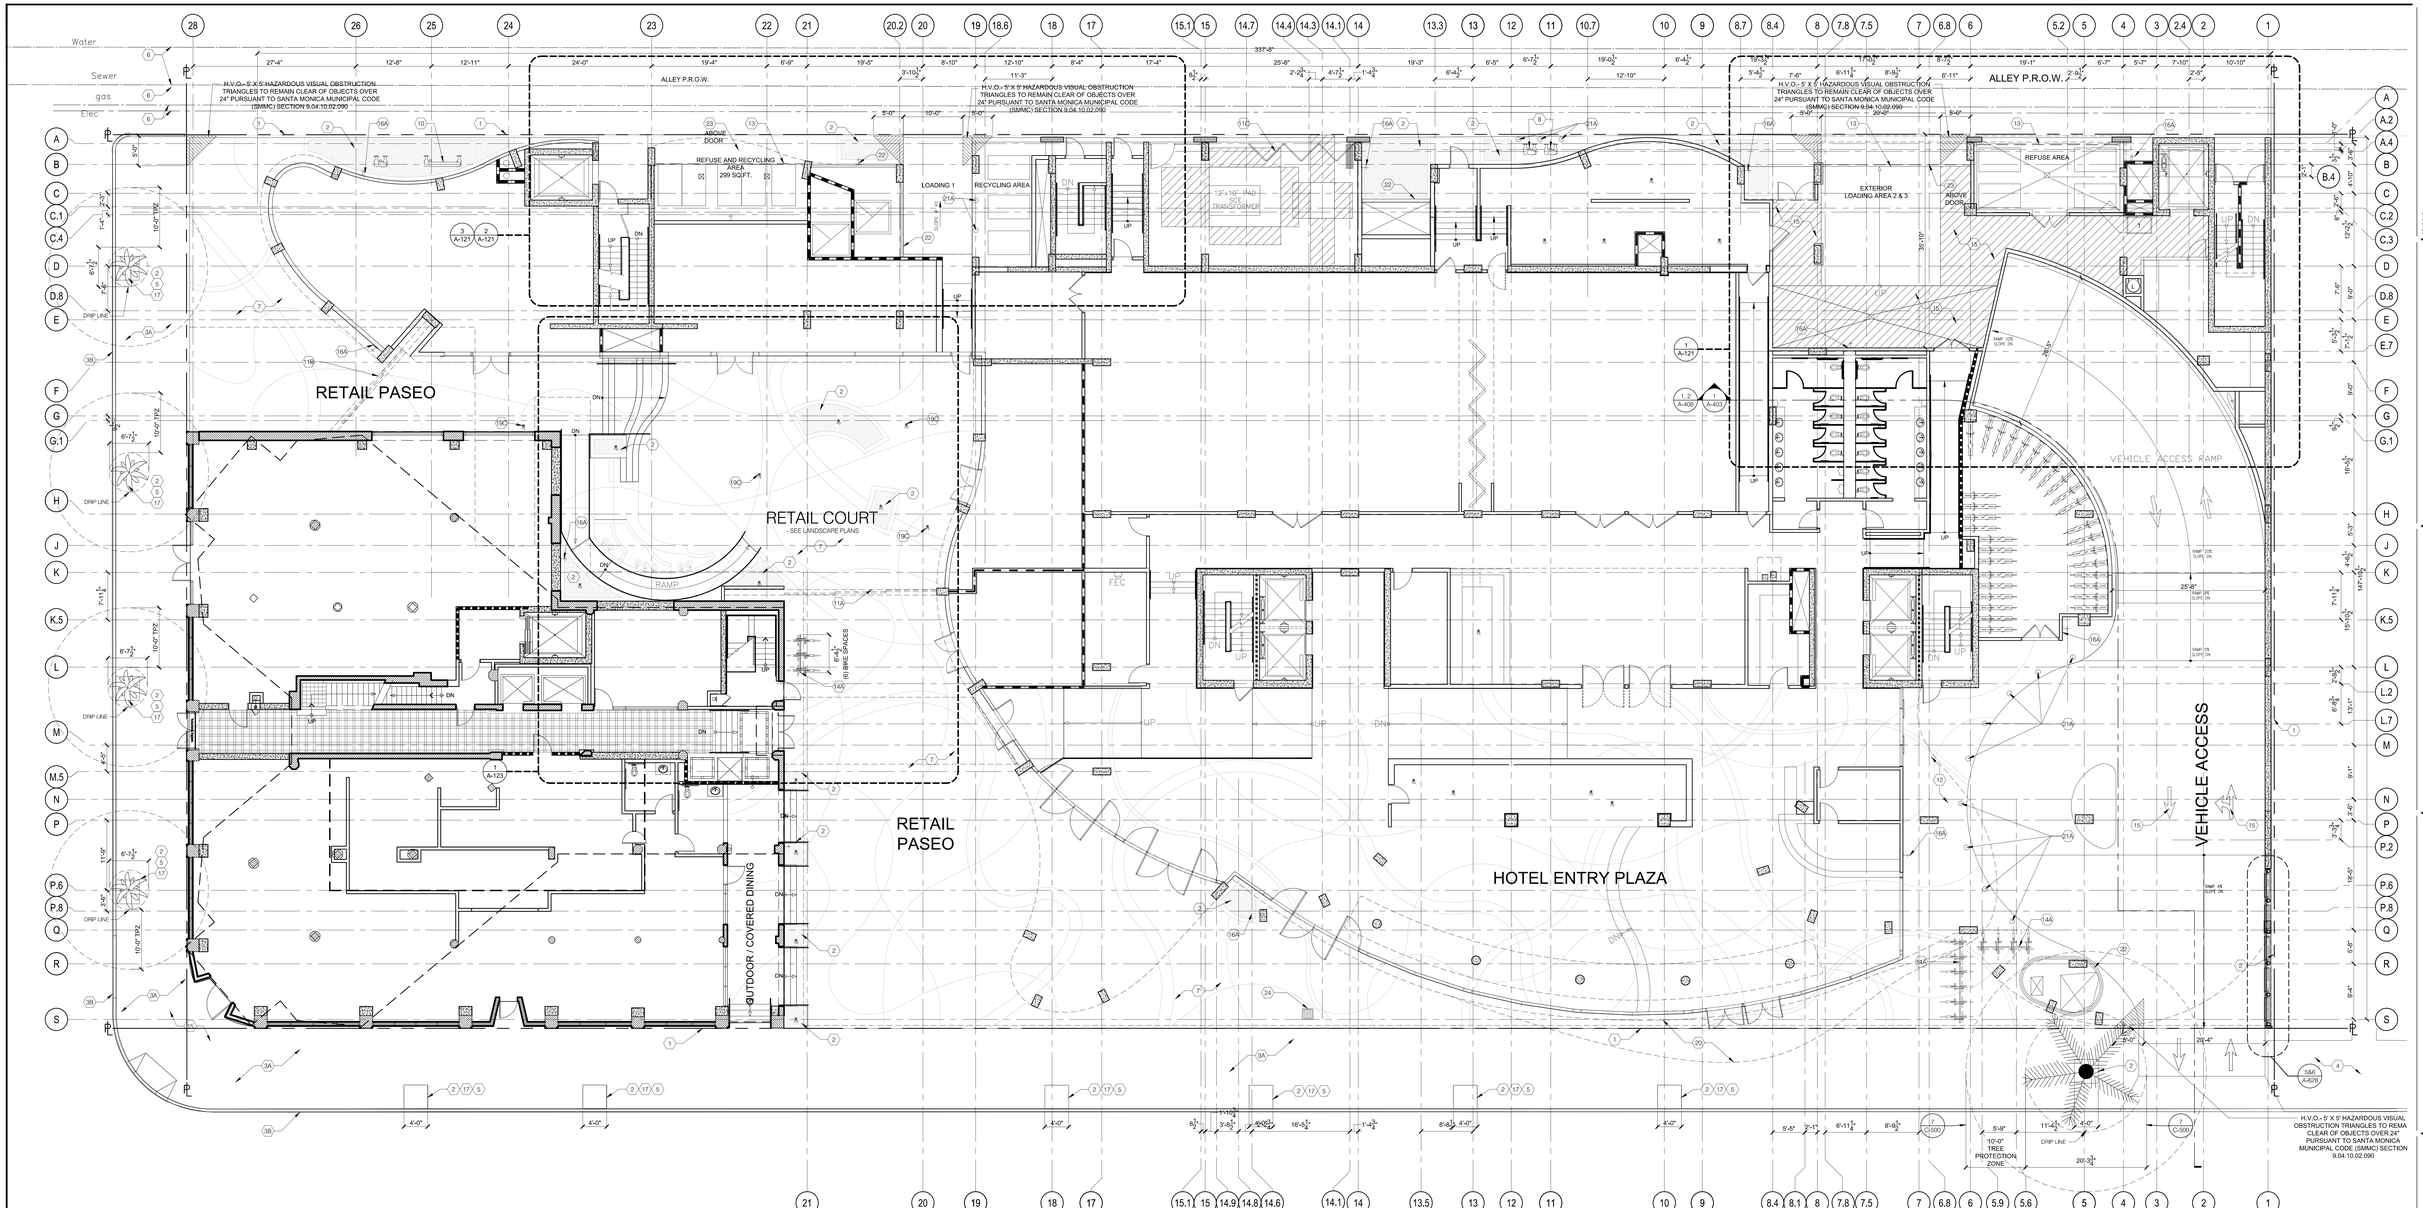

SITEPLAN KEYNOTE LEGEND

24	CATCH BASIN. SEE CIVIL
25	PROTECTIVE COLUMN GOARD RAIL
26	FIRE PIT
20	CANOPY OR BUILDING OVERHANG
21A	BOLLARD SEE DTL 20/A-107
21B	22" CONCRETE BOLLARD, BY QUICK CRETE.
22	FULL HEIGHT MECH. LOUVER
23	MECH. LOUVER
19B	DECK DRAIN OR OVERFLOW, STAINLESS STEEL, DTL 3/A-108 @TILE FLOOR FINISH
19C	DECK DRAIN OVERFLOW, STAINLESS STEEL SEE DTL 4/A-108 @TERRAZZO FLOOR FINISH
19D	PLANTER DRAIN, DTL 5/A-108
19E	PLANTER DRAIN OVERFLOW SEE LANDSCAPE SPEC
18A	SWIM LIFT SOCKET SEE SP-2.7
18B	TRANSFER WALL
19A	STAINLESS STEEL DECK DRAIN OR OVERFLOW @7 LEVELS. SEE DTL 9/A-416
14A	BICYCLE RACK SEE DTL 15/A-108
15	PAINT ON SURFACE
16A	HOSE BIB SECURED WALL BOX. ACORN OR EQUAL,18" A.F.F., U.N.O.
16B	HOSE BIB SECURED GROUND BOX. ACORN OR EQUAL
17	REFER TO TREE PROTECTION NOTES ON SHEET A-002B
11A	PROPOSED NEW GATE - 7'-0" TALL. SEE DTL 1/A-109
11B	PROPOSED NEW GATE - 7'-0" TALL. SEE DTL 21/ A-108
11C	PROPOSED NEW STEEL GATE
12	VALET AREA
13	PROPOSED COILING DOOR
6	EXISTING UTILITY
7	NEW SPECIALTY EXTERIOR FLOOR FINISH
8	NEW GAS METER
9A	VERTICLE FIRE DEPARTMENT (4)CONNECTION, CROKER # 6322. SEE DTL XX/A-107
10	NEW BACKFLOW ASSEMBLY
1	PROPERTY LINE
2	NEW LANDSCAPE AREA, REFER TO LANDSCAPE PLANS
3A	NEW CONCRETE SIDEWALK
3B	NEW CONCRETE CURB
4	EXISTING CONCRETE SIDEWALK
5	EXISTING PUBLIC LANDSCAPE

GENERAL NOTES:

1. REFER TO LANSCAPE PLANS FOR MATERIAL CALL OUT.
2. REFER TO A-130 SHEET & SERIES FOR FINISH FLOOR MATERIAL TRANSITIONS.
3. CONTACT PUBLIC LANDSCAPE 30 DAYS PRIOR TO PLANTING TO DETERMINE EXACT PLANTING LOCATION & APPROVAL OF TREES. PLANT 36" BOX AFROCARPUS FALCATUS STREET TREES AS NOTED ON LANDSCAPE DRAWINGS.
4. REFER TO CIVIL DRAWINGS FOR OFF SITE IMPROVEMENTS IN THE PUBLIC RIGHT OF WAY.

REVISIONS

BY:	DATE:	DESCRIPTION:
–	06/07/2013	Milestone 02
–	06/24/2013	Milestone 03
–	06/26/2013	Milestone 04
–	06/27/2013	Milestone 05

hla
howard laks architects
1545 twelfth street
santa monica, ca 90401
voice : 310-393-4455
fax : 310-393-2230

CONSULTANTS

710 WILSHIRE BOULEVARD

MIXED-USE HOTEL PROJECT
SANTA MONICA - CALIFORNIA 90401

SITE PLAN

DRAWN: AJH/SC
CHECKED: HLA
APPROVED: –
SCALE: 1/8" = 1'-0"
SHEET: A-100
DATE: June 25, 2013
PROJECT NUMBER: HLA 0000000-00000