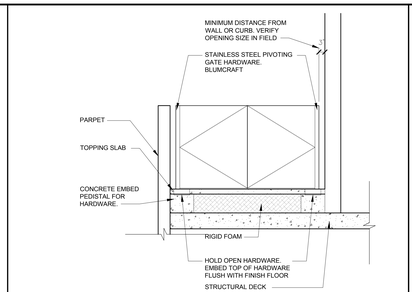

GATE
7TH FLOOR

1/2" = 1'-0"

20

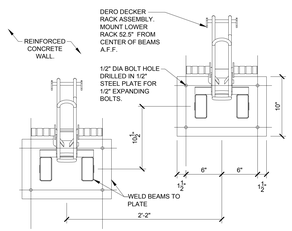

DERO CUSTOM
WALL RACK - ELEVATION

1 1/2" = 1'-0"

16

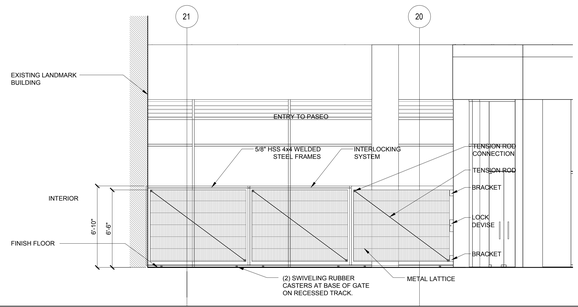

NOTE: SHOP DRAWINGS AND ENGINEERING REQUIRED.

NOTE: ALL PARTS OF THE GATE ARE TO HAVE AN ARCHITECTURAL METAL FINISH. PRIMER & PAINT

INTERLOCKING SECURITY GATE
7TH STREET - ELEVATION

1/4" = 1'-0"

8

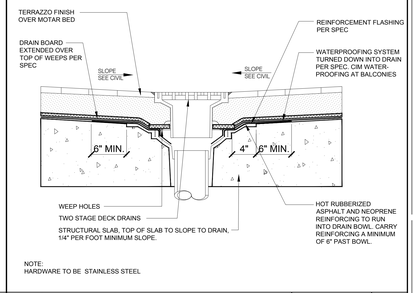

NOTE:
HARDWARE TO BE STAINLESS STEEL

DECK DRAINS AT LEVEL 2

1 1/2" = 1'-0"

4

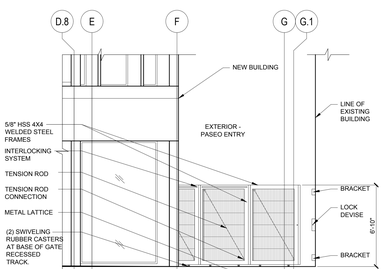

NOTE: SHOP DRAWINGS AND ENGINEERING REQUIRED.

NOTE: ALL PARTS OF THE GATE ARE TO HAVE AN ARCHITECTURAL METAL FINISH. PRIMER & PAINT

INTERLOCKING SECURITY GATE
WILSHIRE BLVD

1/4" = 1'-0"

19

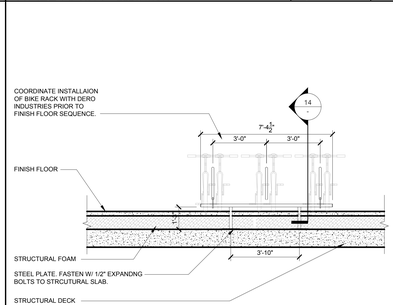

SITE BIKE RACK -4 SPACES
ELEVATION

3/8" = 1'-0"

15

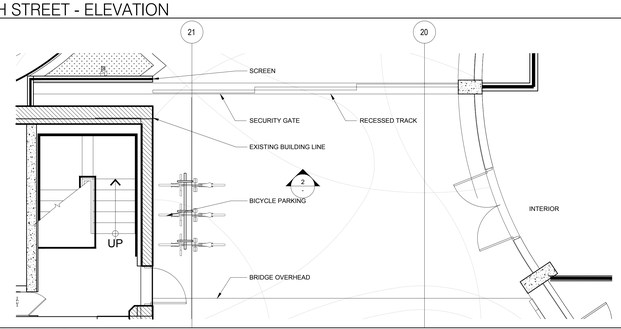

SECURITY GATE
7TH STREET PLAN

1/4" = 1'-0"

6

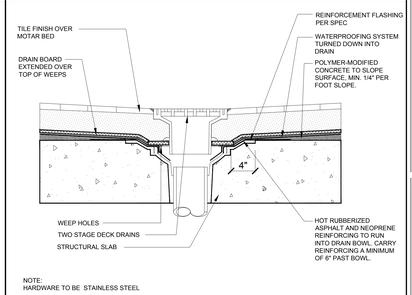

NOTE:
HARDWARE TO BE STAINLESS STEEL

DRAIN AT BALCONY AND TERRACE

1 1/2" = 1'-0"

3

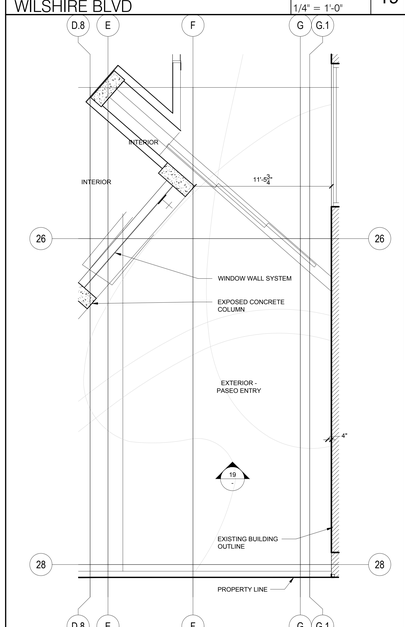

SECURITY GATE
WILSHIRE BLVD - PLAN VIEW

1/4" = 1'-0"

21

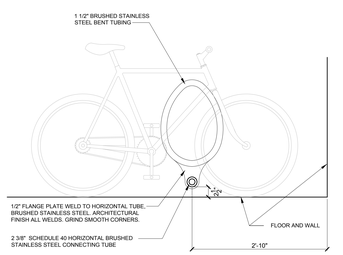

PARKING RACK
SIDE ELEVATION

1" = 1'-0"

14

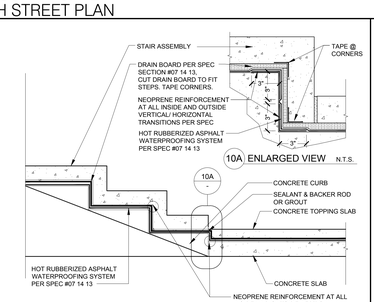

INTERIOR STAIR WATERPROOFING

1 1/2" = 1'-0"

10

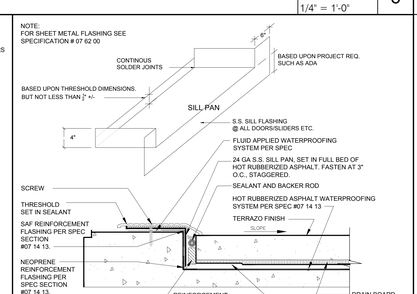

WATERPROOFING @ DOORS
TYP.

1 1/2" = 1'-0"

6

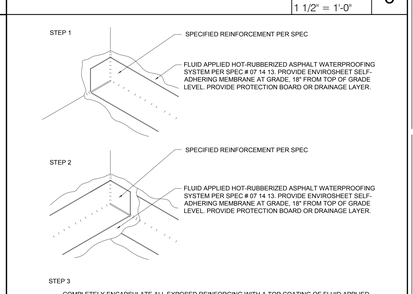

REINFORCEMENT
INSIDE CORNER

1 1/2" = 1'-0"

2

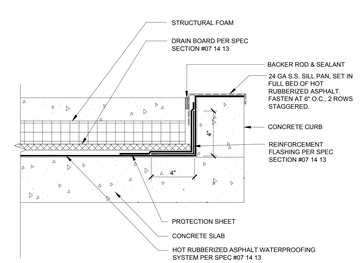

WATERPROOFING @ CURBS

1 1/2" = 1'-0"

9

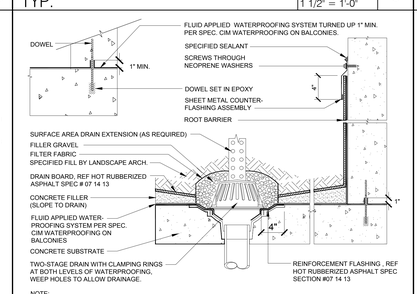

PLANTER DRAIN

1 1/2" = 1'-0"

5

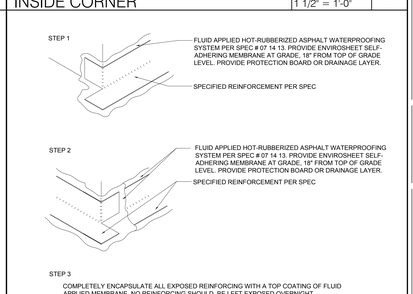

REINFORCEMENT
OUTSIDE CORNER

1 1/2" = 1'-0"

1

REVISIONS			
BY	DATE	DESCRIPTION	
--	05/07/2015	Milestone 02	
--	06/04/2015	Milestone 03	
--	08/07/2015	Milestone 04	
--	09/22/2015	Milestone 05	

howard laks architects
voice - 310-393-4405
fax - 310-393-2230
1545 twelfth street
santa monica, ca 90401

CONSULTANTS

710 WILSHIRE BOULEVARD
MIXED-USE HOTEL PROJECT
SANTA MONICA - CALIFORNIA 90401

SITE DETAILS

DRAWN: SKH
CHECKED: HLA
APPROVED: --
SCALE: 1/8" = 1'-0"
SHEET: A-108
DATE: June 25, 2013
PROJECT NUMBER: HLA 0000000--00000