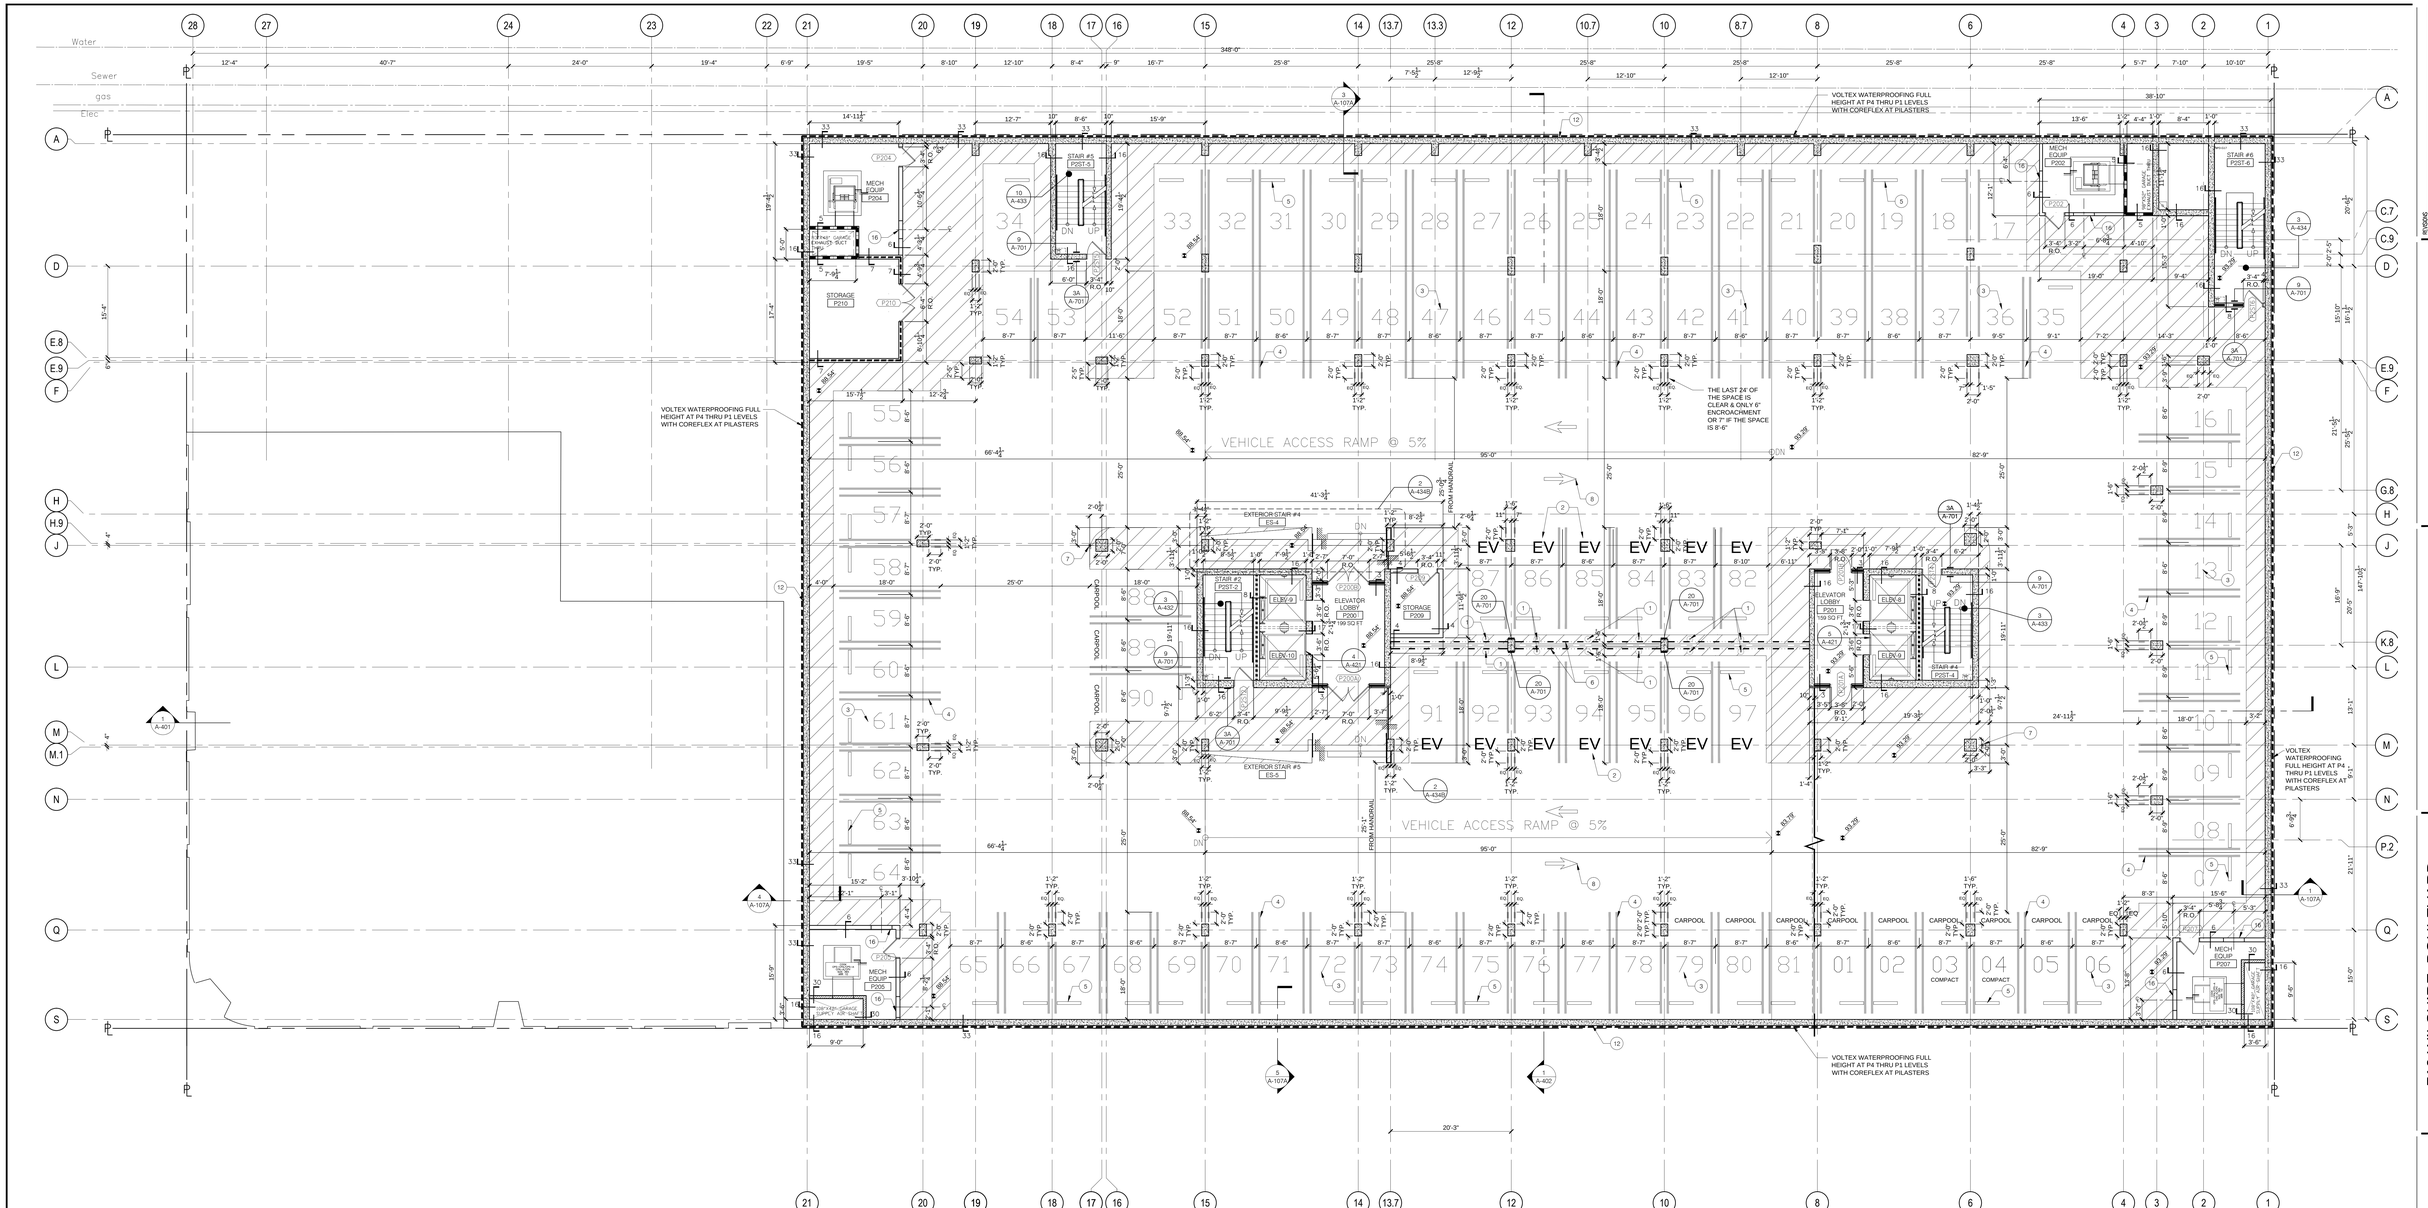

PARKING LEVEL PLAN LEGEND

14	HOSE BIB SECURED WALL BOX. ACORN OR EQUAL 18" A.F.F.
15	REFER TO SPECIFICATIONS FOR VAPOR RETARDER UNDER ALL CONCRETE SLABS.
16	MECHANICAL LOUVERS
	SEE DETAIL
7	FLOOR DRAIN
8	GRAPHICS & LETTERIING PAINTED ON FLOOR. USE 12" TALL LETTERING
9	SURFACE MOUNTED FLEXIBLE DELINEATOR POST BY WCT PRODUCTS OR EQUAL. 48" WHITE
10	CONCRETE BOLLARD, SEE DTL #20/A-107
11	8" WIDE 6" TALL CURBS U.N.O.
12	BELOW GRADE DRAINAGE AND WATERPROOFING, SEE SHEET A-107
1	ELECTRIC VEHICLE READY STUB UPS.
2	PREFERED FUEL EFFICIENT VEHICLE PARKING. PAINT 'EV' IN STALL @ 24'.
3	PARKING STALL IDENTIFICATION NUMBER. DO NOT PAINT ON FLOOR.
4	STRIPING. PAINT ON FLOOR PER DTLS 26 & 28/A-701
5	WHEEL STOPS SEE DTL 26/A-701
6	VEHICLE & PERSONNEL BARRICADE. SEE DTL #22, 23, 24/A-107

GENERAL GRAPHIC LEGEND:

1	4 HOUR RATED CONC WALL
2	4 HOUR RATED CMU WALL
3	4 HOUR RATED (E) CONC. WALL
4	2 HOUR RATED WALLS
5	1 HOUR RATED WALLS

REFER TO SHEET A-601 FOR ALL WALL TYPES

REVISIONS

BY	DATE	DESCRIPTION
-	06/07/2013	Milestone 02
-	06/24/2013	Milestone 03
-	06/26/2013	Milestone 04
-	06/27/2013	Milestone 05

hla
howard laks architects
voice - 310-393-4455
fax - 310-393-2230
1545 twelfth street
santa monica, ca 90401

CONSULTANTS

710 WILSHIRE BOULEVARD

MIXED-USE HOTEL PROJECT
SANTA MONICA - CALIFORNIA 90401

PARKING FLOOR PLAN - P2

DRAWN AJH/SC
CHECKED HLA
APPROVED –
SCALE 1/8" = 1'-0"
SHEET A-204
DATE June 25, 2013
PROJECT NUMBER HLA 0000000-00000