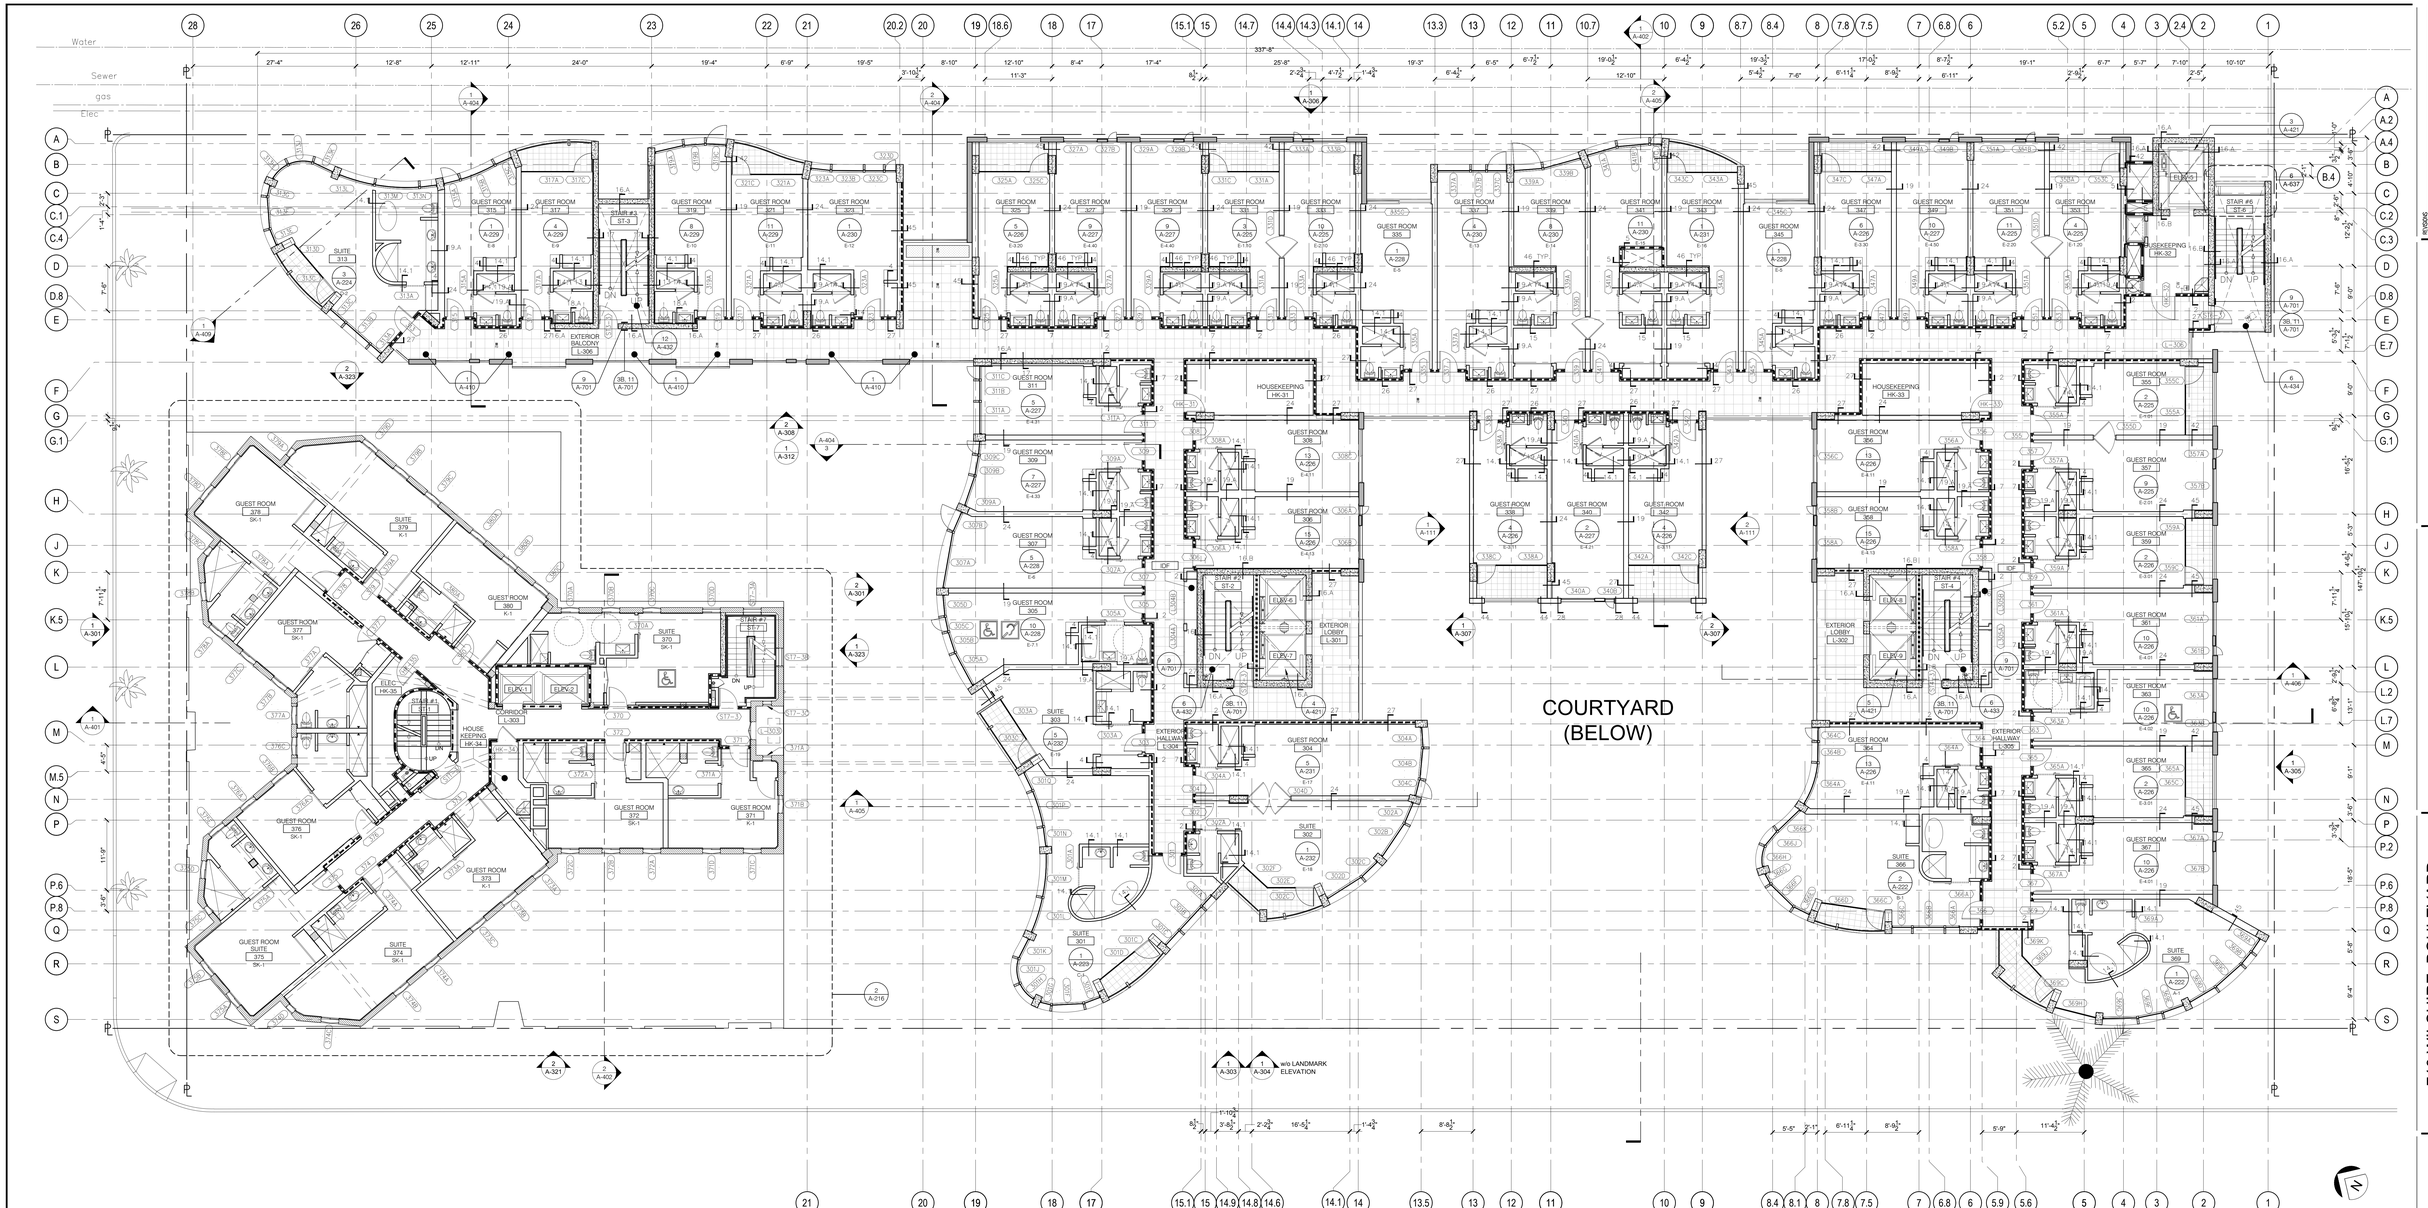

PLAN KEYNOTE LEGEND

BICYCLE RACK SEE DTL 16/A-108	1
GLASS GUARDRAIL	2
DRINKING FOUNTAIN	3

NOTE:
REFER TO A-100 SERIES FOR SITE KEYNOTES

GENERAL GRAPHIC LEGEND:

- 4 HOUR RATED CONC WALL
- 4 HOUR RATED CMU WALL
- 4 HOUR RATED (E) CONC. WALL
- NON-RATED WALLS
- 2 HOUR RATED WALLS
- 1 HOUR RATED WALLS
- GFRC PANEL WALL SYSTEM

REFER TO SHEET A-601 FOR ALL WALL TYPES

REVISIONS

	DATE	DESCRIPTION
1	01/27/2012	Milestone 02
2	02/24/2012	Milestone 03
3	03/30/2012	Milestone 04
4	04/27/2012	Milestone 05
5	06/27/2012	Milestone 05

hla
howard laks architects
1545 twelfth street
santa monica, ca 90401
voice : 310-393-4455
fax : 310-393-2230

CONSULTANTS

710 WILSHIRE BOULEVARD

MIXED-USE HOTEL PROJECT
SANTA MONICA - CALIFORNIA 90401

THIRD FLOOR PLAN

DRAWN AJH/SC
CHECKED HLA
APPROVED –
SCALE 1/8" = 1'-0"
SHEET A-209
DATE June 25, 2013
PROJECT NUMBER HLA 0000000-00000