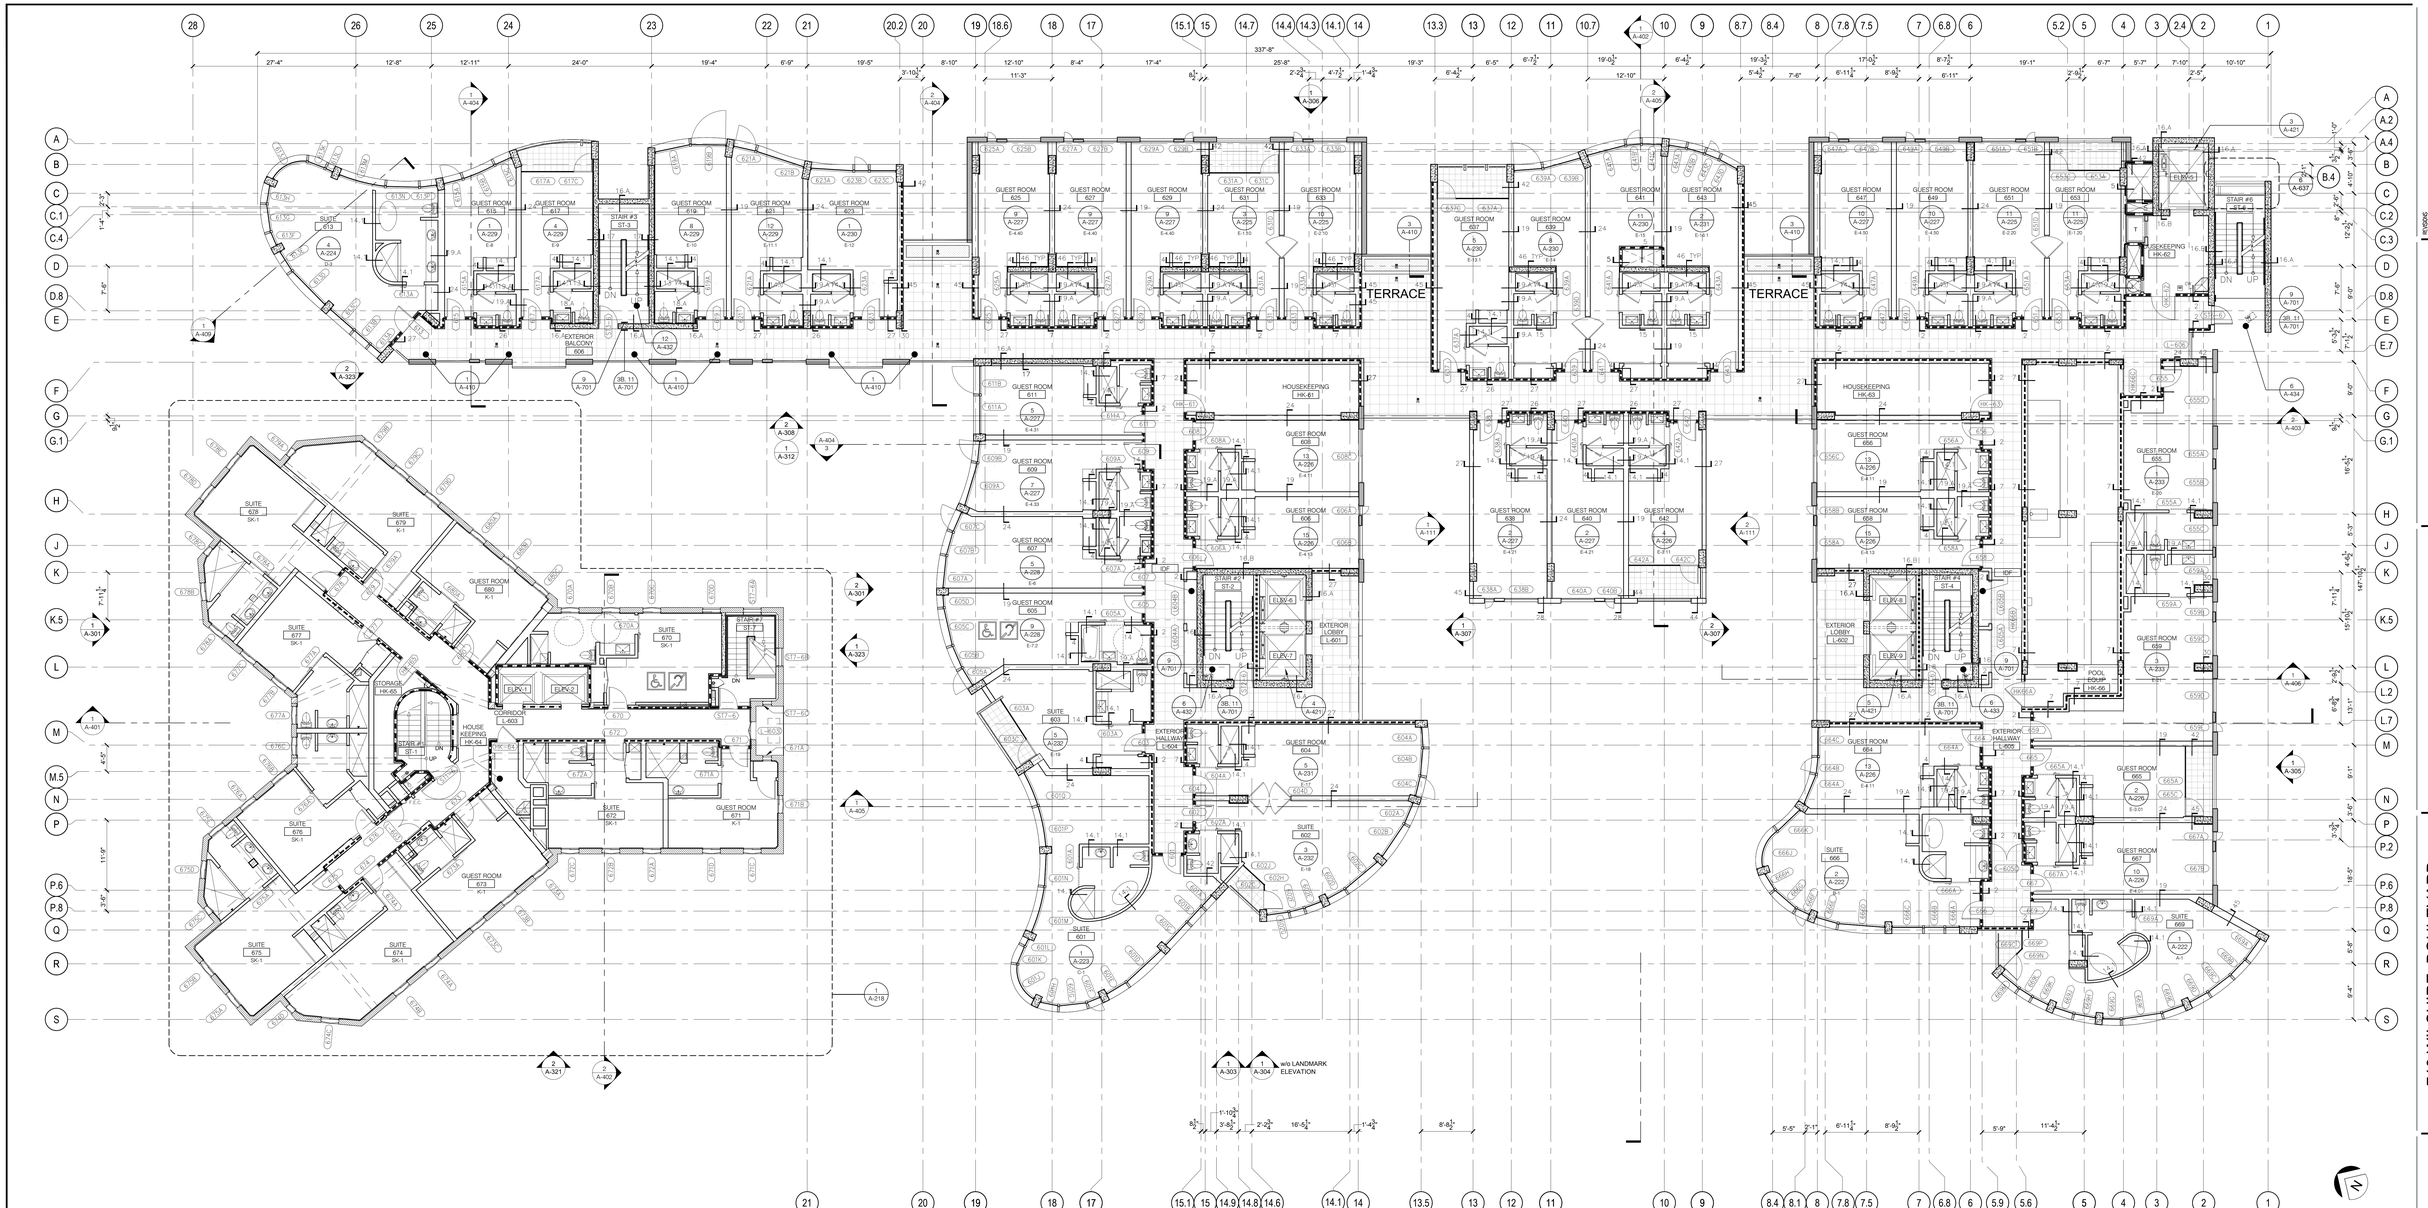

PLAN KEYNOTE LEGEND

BICYCLE RACK SEE DTL 16/A-108	1
GLASS GUARDRAIL	2
DRINKING FOUNTAIN	3

NOTE:
REFER TO A-100 SERIES FOR SITE KEYNOTES

GENERAL GRAPHIC LEGEND:

- 4 HOUR RATED CONC WALL
- 4 HOUR RATED CMU WALL
- 4 HOUR RATED (E) CONC. WALL
- NON-RATED WALLS
- 2 HOUR RATED WALLS
- 1 HOUR RATED WALLS
- GFRC PANEL WALL SYSTEM

REFER TO SHEET A-601 FOR ALL WALL TYPES

REVISIONS

BY:	DATE:	DESCRIPTION:
–	06/07/2013	Milestone 02
–	06/24/2013	Milestone 03
–	06/26/2013	Milestone 04
–	06/27/2013	Milestone 05

hla
howard laks architects
1545 twelfth street
santa monica, ca 90401
voice : 310-393-4455
fax : 310-393-2330

CONSULTANTS

710 WILSHIRE BOULEVARD

MIXED-USE HOTEL PROJECT
SANTA MONICA - CALIFORNIA 90401

SIXTH FLOOR PLAN

DRAWN: AJH/SC
CHECKED: HLA
APPROVED: –
SCALE: 1/8" = 1'-0"
SHEET: A-212
DATE: June 25, 2013
PROJECT NUMBER: HLA 0000000-00000