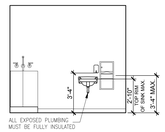

REFER TO SHEET A-002B FOR TYPICAL MOUNTING HEIGHTS FOR PLUMBING AND BATHROOM ACCESSORIES

ELEVATION: A

INTERIOR ELEVATIONS | 1/4" = 1'-0" | 8

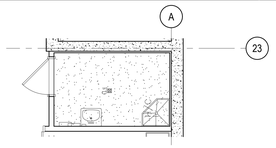

TOILET LB07
BASEMENT LEVEL - RCP | 1/4" = 1'-0" | 7

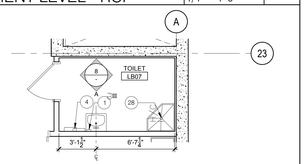

TOILET LB07
BASEMENT LEVEL | 1/4" = 1'-0" | 6

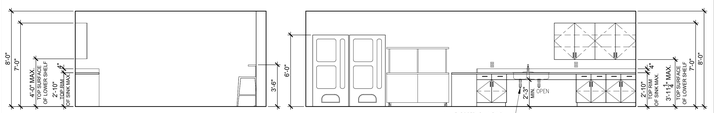

ELEVATION: D

ELEVATION: C

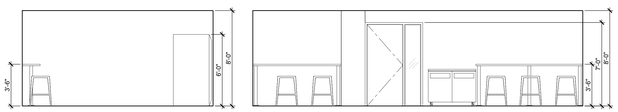

ELEVATION: B

ELEVATION: A

INTERIOR ELEVATIONS | 1/4" = 1'-0" | 3

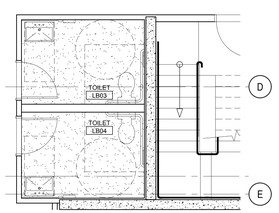

BATHROOM LB05A & LB05B
BASEMENT LEVEL - RCP | 1/4" = 1'-0" | 5

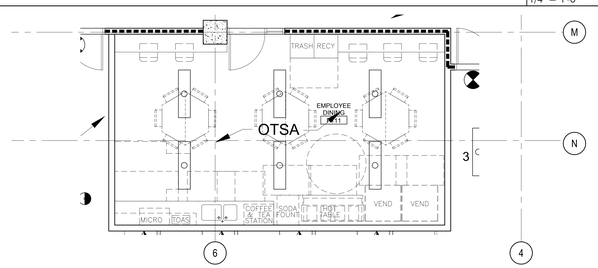

EMPLOYEE DINING
P1 LEVEL - RCP | 1/4" = 1'-0" | 2

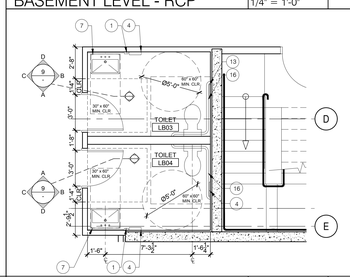

BATHROOM LB03 & LB04
BASEMENT LEVEL | 1/4" = 1'-0" | 4

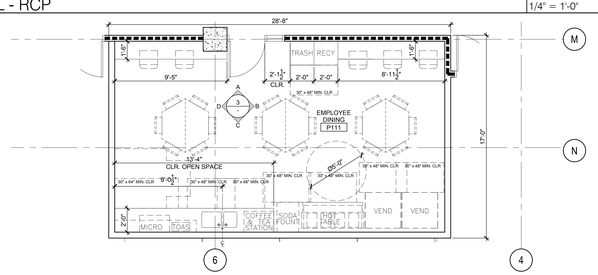

EMPLOYEE DINING
P1 LEVEL | 1/4" = 1'-0" | 1

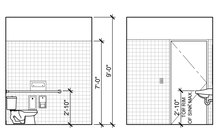

ELEVATION: B

ELEVATION: C

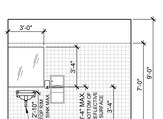

ELEVATION: D

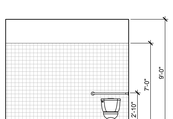

ELEVATION: A

REFER TO SHEET A-002B FOR TYPICAL MOUNTING HEIGHTS FOR PLUMBING AND BATHROOM ACCESSORIES

INTERIOR ELEVATIONS | 1/4" = 1'-0" | 9

EQUIPMENT LEGEND

36"W x 40"H MIRROR W/ SHELF	7
SMALL MIRROR	8
SEAT COVER DISPENSER	9
FEMININE NAPKIN DISPENSER	10
COAT HOOK	11
CURTAIN ROD	12
RECESSED TOILET PAPER DISPENSER W/ FEMININE NAPKIN DISPOSAL	13
GRAB BAR - 36"	14
GRAB BAR - 42"	15
GRAB BAR - FULL RETURN 42"X36"	16
FOLDING SEAT	17
SEE PLUMBING DRAWINGS - SINK	18
SEE PLUMBING DRAWINGS - URINAL	19
WALL MOUNTED SHOWER HEAD	20
WALL MOUNTED HAND HELD SHOWER	21
BABY CHANGING STATION	22
DYSON HAND DRYER	23
BENCH	24
LOCKERS	25
HAND DRYER, BOBRICK	26
DRINKING FOUNTAIN	27
MOP SINK	28

WALL MOUNTED SOAP DISPENSER	1
TOILET PAPER DISPENSER W/ SEAT COVER DISPENSER	2
SANITARY NAPKIN RECEPTACLE	3
PAPER TOWEL DISPENSER/ WASTE RECEPTACLE-WALL RECESSED	4
PARTITION, STAINLESS STEEL WALL HUNG	5
MIRROR	6

GENERAL GRAPHIC LEGEND:

4 HOUR RATED CONC WALL	
4 HOUR RATED CMU WALL	
4 HOUR RATED (E) CONC. WALL	
NON-RATED WALLS	
2 HOUR RATED WALLS	
1 HOUR RATED WALLS	
GFRC PANEL WALL SYSTEM	

REFER TO SHEET A-601 FOR ALL WALL TYPES

ACCENT MIRROR LIGHT- ML-1	ML-1
ACCENT LIGHT- AC-5	AC-5
ACCENT LIGHT- AC-1 THROUGH AC-4	AC-1
PIN LIGHTS LIGHTS - PL-1 THROUGH PL-3	PL-1
DOWN LIGHTS - DL-1 THROUGH DL-16	DL-1
SPECIALTY PENDANT - 300W	SP1
SURFACE WALL MOUNTED - 50W	SC-1
SURFACE MOUNTED T8 - 2X28 W	
PENDANT MOUNTED T8- 2X28 W	
SURFACE MOUNTED- SF-1	+90" AFF
2'X4' FLUORESCENT - DC-2 OR DC-4	DC-2
2'X2' FLUORESCENT - DC-1 OR DC-3	DC-1
CEILING HEIGHT ABOVE FINISH FLOOR	9'-6" A.F.F.
LAY-IN ACOUSTICAL TILE CEILING	
SUSPENDED GYPSUM BOARD CEILING	
NO CEILING; OPEN TO STRUCTURE ABOVE	OTSA
REFER TO SPECS DETAILS FOR ACCESS HATCH TYPES	

REVISIONS			
BY	DATE	DESCRIPTION	
-	06/07/2016	Milestone 02	
-	06/24/2016	Milestone 03	
-	06/24/2016	Milestone 04	
-	06/27/2016	Milestone 05	

hla
howard laks architects
1545 twelfth street
santa monica, ca 90401
voice : 310-393-4455
fax : 310-393-2230

CONSULTANTS

710 WILSHIRE BOULEVARD

MIXED-USE HOTEL PROJECT
SANTA MONICA - CALIFORNIA 90401

ENLARGED PUBLIC TOILET ROOM PLANS

DRAWN: SKH / SC
CHECKED: HLA
APPROVED: –
SCALE: AS NOTED
SHEET: A-251
DATE: June 25, 2013
PROJECT NUMBER: HLA 0000000-00000