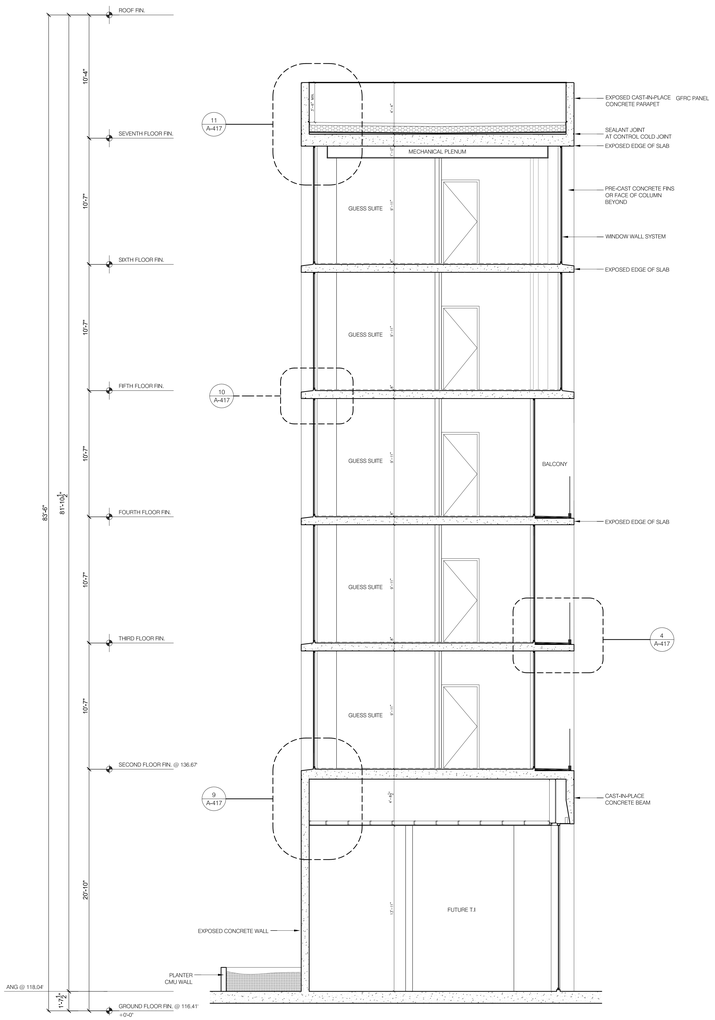

WALL SECTION - WINDOW WALL SYSTEM @ WILSHIRE TOWER

1

1/4" = 1'-0"

NUMBER	BY	DATE	DESCRIPTION
1	-	06/01/2015	Addendum 02
2	-	06/04/2015	Addendum 03
3	-	02/19/2016	Addendum 04
4	-	02/27/2016	Addendum 05

hla

howard laks architects

1545 twelfth street
santa monica, ca 90401

voice - 310-393-4455
fax - 310-393-2230

CONSULTANTS

710 WILSHIRE BOULEVARD

MIXED-USE HOTEL PROJECT
SANTA MONICA - CALIFORNIA 90401

WALL SECTIONS - WINDOW WALL SYSTEM

DRAWN: SC
CHECKED: HLA
APPROVED: –
SCALE: AS NOTED
SHEET: A-409
DATE: June 25, 2013
PROJECT NUMBER: HLA 0000000–00000