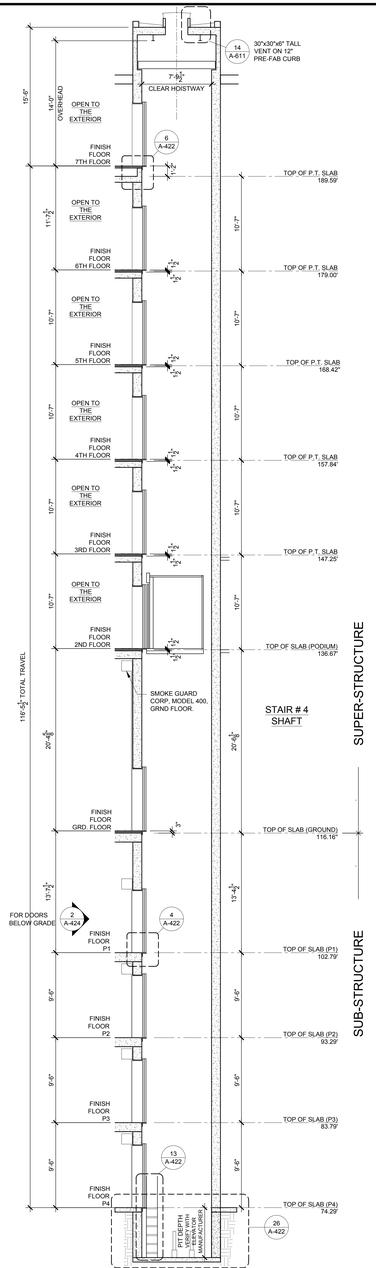

TWIN PASSENGER ELEVATOR
CAPACITY: 3,500LB
SPEED 350 FPM
SEE ELEVATOR
ENLARGED FLOOR PLAN
3/A-423

ELEVATOR #8 & 9
SECTION

3/16" = 1'-0"

5

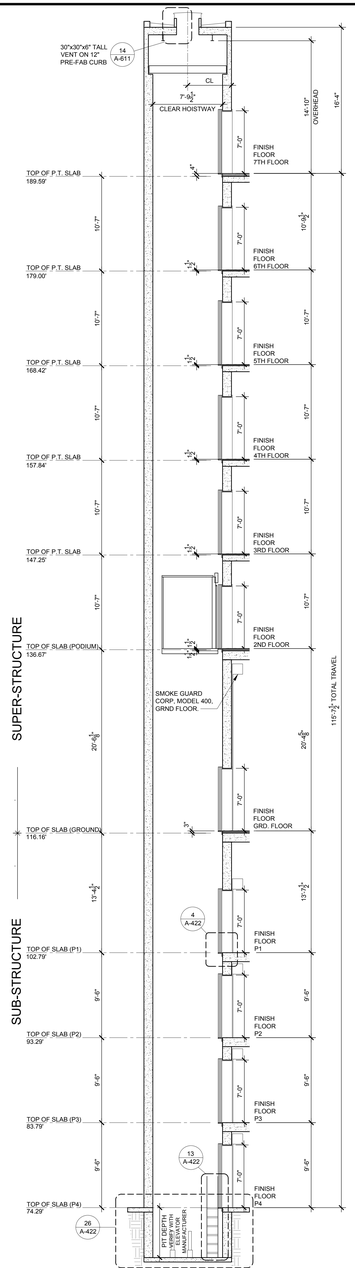

TWIN PASSENGER
ELEVATOR
CAPACITY: 3,500LB
SPEED 350 FPM
SEE ELEVATOR ENLARGED FLOOR
PLAN 4/A-423

ELEVATOR #6 & 7
SECTION

3/16" = 1'-0"

4

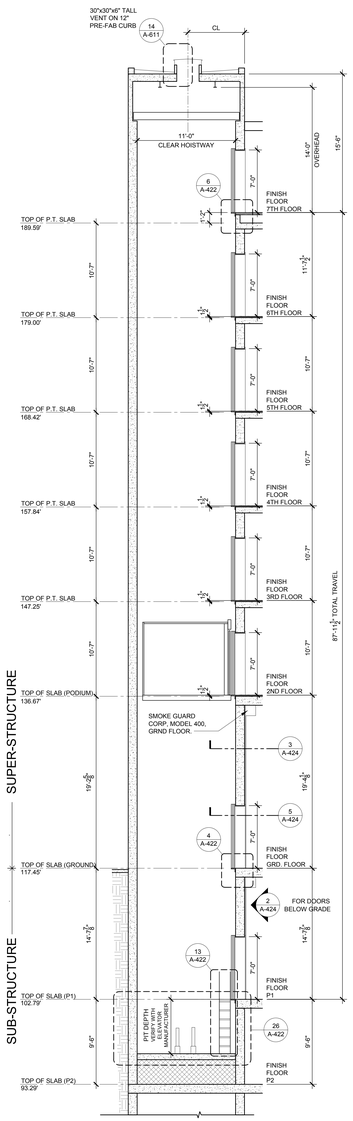

FREIGHT ELEVATOR (CUSTOM)
CAPACITY: 3,500LB
SPEED 350 FPM

SEE ELEVATOR
ENLARGED FLOOR PLAN
2/A-423

ELEVATOR #5
SECTION

3/16" = 1'-0"

3

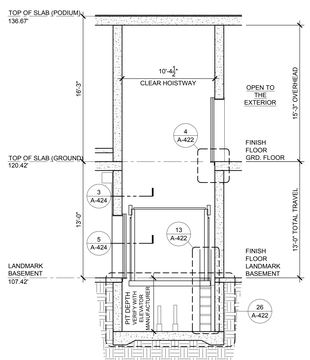

SERVICE ELEVATOR
(HOLELESS HYDRAULIC, DUAL JACK)
CAPACITY: 4,500LB
SPEED 125 FPM

SEE ELEVATOR
ENLARGED FLOOR PLAN
1/A-423

ELEVATOR #4
SECTION

3/16" = 1'-0"

2

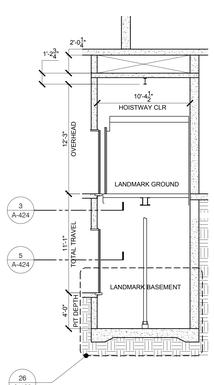

SERVICE ELEVATOR (HOLELESS HYDRAULIC, DUAL JACK)
CAPACITY: 4,500LB
SPEED 125 FPM

SEE ELEVATOR DETAILS @ 1/A-424

ELEVATOR #3 - LANDMARK BLDG
HOLELESS HYDRAULIC

3/16" = 1'-0"

1

REVISIONS

REV	DATE	DESCRIPTION
01	06/07/2013	Milestone 02
02	06/24/2013	Milestone 03
03	06/26/2013	Milestone 04
04	06/27/2013	Milestone 05

hla
howard laks architects
1545 twelfth street
santa monica, ca 90401
voice : 310-393-4455
fax : 310-393-2233

CONSULTANTS

710 WILSHIRE BOULEVARD
MIXED-USE HOTEL PROJECT
SANTA MONICA - CALIFORNIA 90401

ELEVATOR SECTIONS

DRAWN: SC
CHECKED: HLA
APPROVED: –
SCALE: AS NOTED
SHEET: A-421
DATE: June 25, 2013
PROJECT NUMBER: HLA 0000000-00000