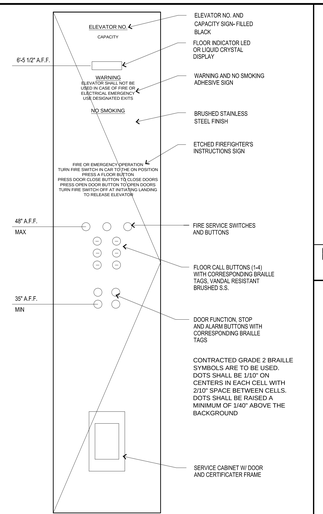

PANEL DETAIL — 1 1/2" = 1'-0" — 25

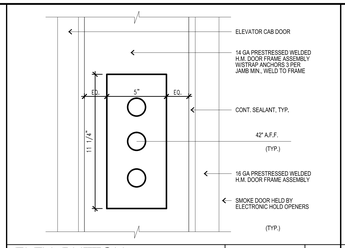

ELEV. BUTTON — 3" = 1'-0" — 21

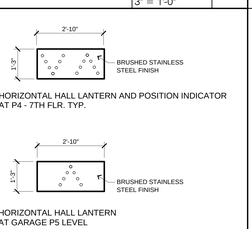

ELEVATOR LATERN — 1/2" = 1'-0" — 20

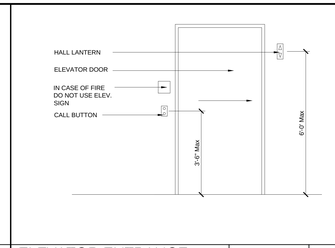

ELEVATOR ENTRANCE — 1/2" = 1'-0" — 16

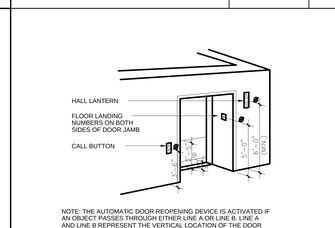

NOTE: THE AUTOMATIC DOOR REOPENING DEVICE IS ACTIVATED IF AN OBJECT PASSES THROUGH EITHER LINE A OR LINE B. LINE A AND LINE B REPRESENT THE VERTICAL LOCATION OF THE DOOR REOPENING DEVICE NOT REQUIRING CONTACT.

ELEVATOR ENTRANCE — 1/2" = 1'-0" — 15

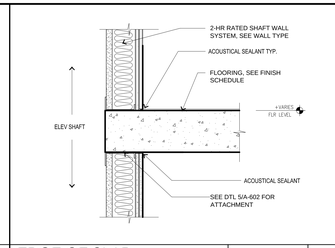

EDGE OF SLAB — 1 1/2" = 1'-0" — 11

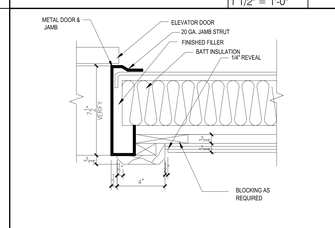

ELEVATOR DOOR JAMB SPECIALTY DETAIL — 3" = 1'-0" — 10

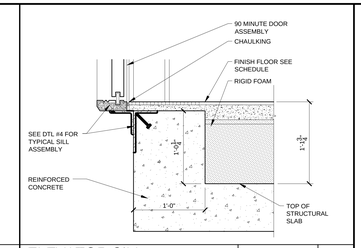

ELEVATOR SILL 7TH FLOOR — 1 1/2" = 1'-0" — 6

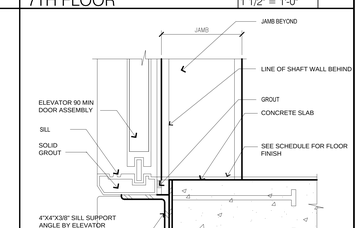

ELEVTOR DOOR SILL JAMB — 3" = 1'-0" — 4

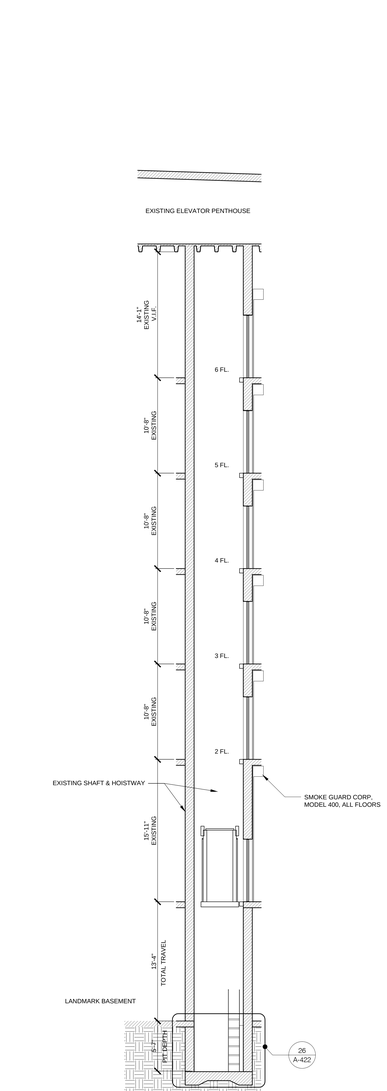

TWIN PASSENGER ELEVATOR
CAPACITY: 3,500LB
SPEED 350 FPM

SEE ELEVATOR DETAILS @ 7/A-423

ELEVATOR #1 & 2 - HISTORIC BLDG SECTION — 3/16" = 1'-0" — 1

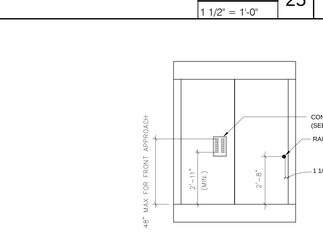

CONTROL PANEL — 1/2" = 1'-0" — 19

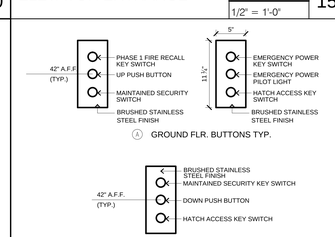

BUTTON PANEL — 1/2" = 1'-0" — 14

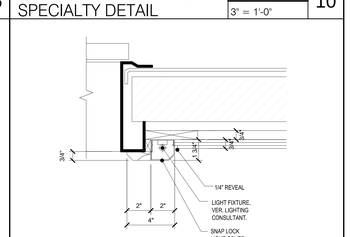

ELEVATOR DOOR JAMB SPECIALTY DETAIL — 3" = 1'-0" — 9

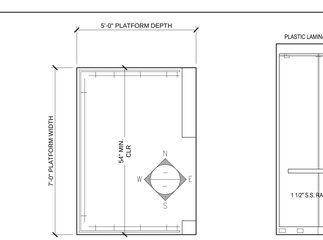

PLAN N S

INTERIOR CAB ELEVATIONS — 1/2" = 1'-0" — 17

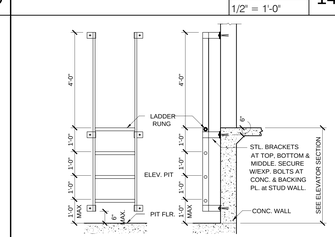

ACCESS LADDER — 1/2" = 1'-0" — 13

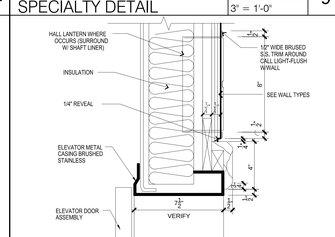

ELEVATOR HEADER — 3" = 1'-0" — 8

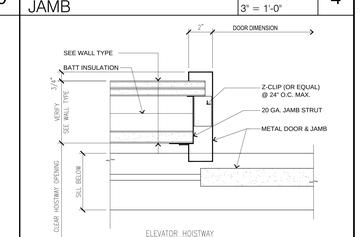

ELEVATOR DOOR JAMB — 3" = 1'-0" — 3

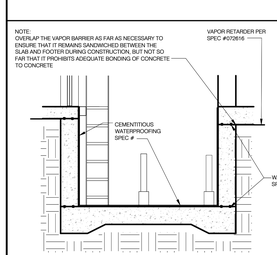

WATERPROOFING ELEVATOR PITS, TYP - D7 — 1/4" = 1'-0" — 26

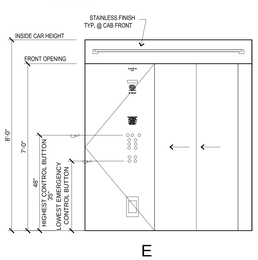

E

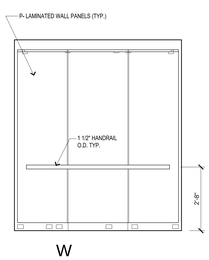

W

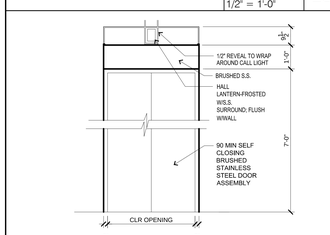

ELEVATOR DOOR — 1/2" = 1'-0" — 12

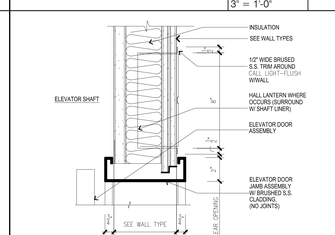

ELEVATOR HEADER/ JAMB — 3" = 1'-0" — 7

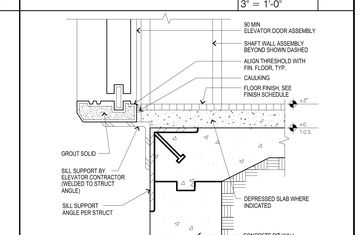

ELEVATOR DOOR SILL AT TILE OR STONE FINISH — 3" = 1'-0" — 2

howard laks architects
1545 twelfth street santa monica, ca 90401
voice : 310-393-4455
fax : 310-393-2330

CONSULTANTS

710 WILSHIRE BOULEVARD
MIXED-USE HOTEL PROJECT
SANTA MONICA - CALIFORNIA 90401

ELEVATOR SECTIONS AND DETAILS

REVISIONS		
BY	DATE	DESCRIPTION
-	05/07/2015	Milestone 02
-	06/04/2015	Milestone 03
-	06/19/2015	Milestone 04
-	06/22/2015	Milestone 05

DRAWN: SC
CHECKED: HLA
APPROVED: -
SCALE: AS NOTED
SHEET: A-422
DATE: June 25, 2013
PROJECT NUMBER: HLA 0000000--00000