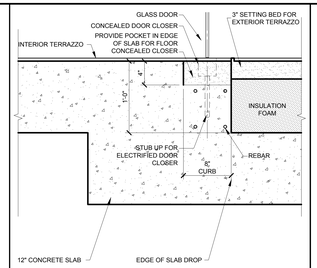

PIVOT DOOR AT EDGE
2nd FLOOR
1 1/2" = 1'-0"
8

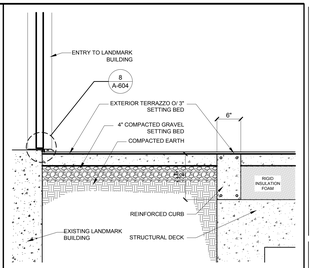

LANDMARK ENTRY
GROUND FLOOR
1" = 1'-0"
4

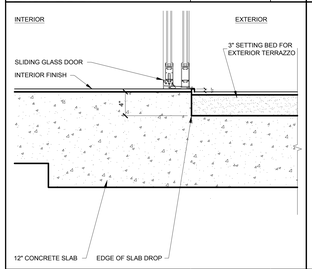

DOOR - 4" CURB
2nd FLOOR
1 1/2" = 1'-0"
7

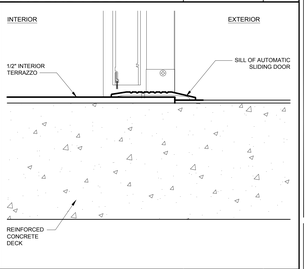

AUTO-SLIDER ENTRY
GROUND FLOOR
3" = 1'-0"
3

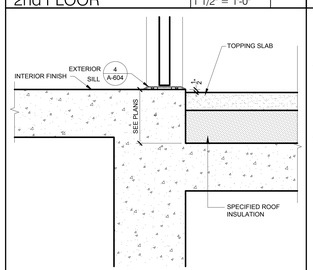

DOOR - DECK TRANS
7th FLOOR
1 1/2" = 1'-0"
6

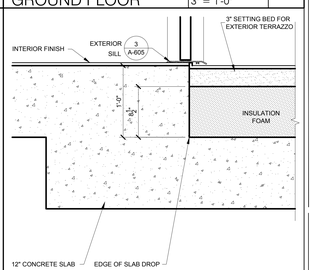

DOOR - 12" CURB
GROUND FLOOR
1 1/2" = 1'-0"
2

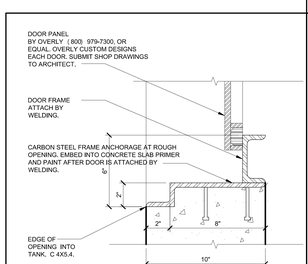

WATER TANK DOOR
SIDE ACCESS
3" = 1'-0"
9

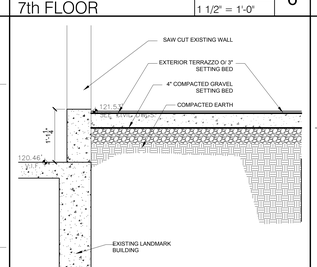

STOREFRONT
GROUND FLOOR
1" = 1'-0"
5

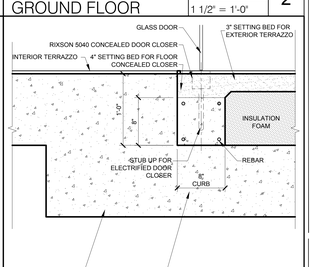

PIVOT DOOR 12" CURB
GROUND FLOOR
1 1/2" = 1'-0"
1

DOOR TYPES

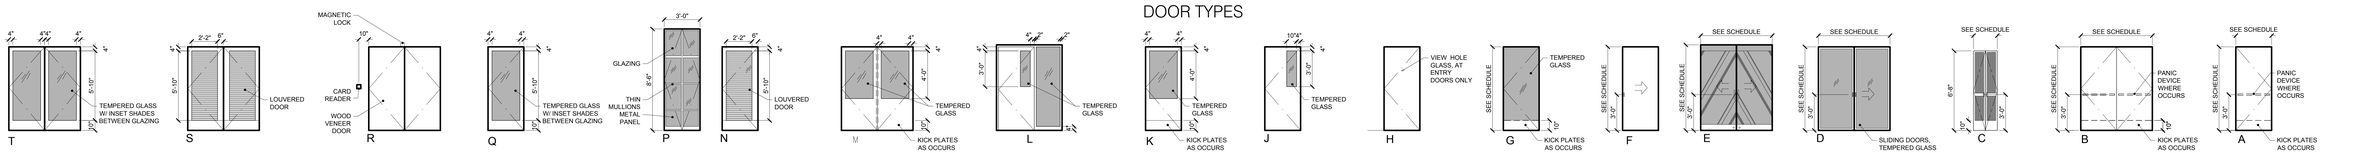

REVISIONS		
BY	DATE	DESCRIPTION
--	05/07/2015	Milestone 02
--	05/04/2015	Milestone 03
--	05/04/2015	Milestone 04
--	05/27/2015	Milestone 05

howard laks architects
1545 twelfth street
santa monica, ca 90401
voice - 310-393-4455
fax - 310-393-2230

CONSULTANTS

710 WILSHIRE BOULEVARD
MIXED-USE HOTEL PROJECT
SANTA MONICA - CALIFORNIA 90401

DOOR SCHEDULE

DRAWN	SKH
CHECKED	HLA
APPROVED	-
SCALE	NTS
SHEET	A-605
DATE	June 25, 2013
PROJECT NUMBER	HLA 0000000--00000