## WINDOW SCHEDULE - 7TH LEVEL

| WINDOWS & LOUVERED SCREENS | | | | | | | | | | | | | RATING | ROOM NAME | COMMENTS |
|---|---|---|---|---|---|---|---|---|---|---|---|---|---|---|---|
| NUMBER | TYPE | SIZE | STILE SIZE | MATERIAL | FIN. | HEADER/ JAMB | SILL | SILL HT | U-VALUE | SHG COEF. | GLAZING | TEMPERED | | | |
| 711A | E | 2'-6"X6'-10" | AL | CLR. ANODIZED | | | | | | | | | | ELEVATOR EQUIPMENT | |
| 711B | E | 2'-6"X6'-10" | AL | CLR. ANODIZED | | | | | | | | | | ELEVATOR EQUIPMENT | |
| 711C | E | 2'-6"X6'-10" | AL | CLR. ANODIZED | | | | | | | | | | ELEVATOR EQUIPMENT | |
| 711D | E | 2'-6"X6'-10" | AL | CLR. ANODIZED | | | | | | | | | | ELEVATOR EQUIPMENT | |
| 712A | E | 3'-0"X6'-10" | AL | CLR. ANODIZED | | | | | | | | | | UNOCCUPIED SPACE | |
| 712B | E | 3'-0"X6'-10" | AL | CLR. ANODIZED | | | | | | | | | | UNOCCUPIED SPACE | |
| 712C | E | 3'-0"X6'-10" | AL | CLR. ANODIZED | | | | | | | | | | UNOCCUPIED SPACE | |
| 712D | E | 3'-0"X6'-10" | AL | CLR. ANODIZED | | | | | | | | | | UNOCCUPIED SPACE | |
| 712E | E | 3'-0"X6'-10" | AL | CLR. ANODIZED | | | | | | | | | | UNOCCUPIED SPACE | |
| 712F | E | 3'-0"X6'-10" | AL | CLR. ANODIZED | | | | | | | | | | UNOCCUPIED SPACE | |
| 712G | E | 3'-0"X6'-10" | AL | CLR. ANODIZED | | | | | | | | | | UNOCCUPIED SPACE | |
| 712H | E | 3'-0"X6'-10" | AL | CLR. ANODIZED | | | | | | | | | | UNOCCUPIED SPACE | |
| 712J | E | 3'-0"X6'-10" | AL | CLR. ANODIZED | | | | | | | | | | UNOCCUPIED SPACE | |
| 715A | E | 3'-0"X6'-10" | AL | CLR. ANODIZED | | | | | | | | | | UNOCCUPIED SPACE | |
| 715B | E | 3'-0"X6'-10" | AL | CLR. ANODIZED | | | | | | | | | | UNOCCUPIED SPACE | |
| 715C | E | 3'-0"X6'-10" | AL | CLR. ANODIZED | | | | | | | | | | UNOCCUPIED SPACE | |
| 715D | E | 3'-0"X6'-10" | AL | CLR. ANODIZED | | | | | | | | | | UNOCCUPIED SPACE | |

## WINDOWS TYPES

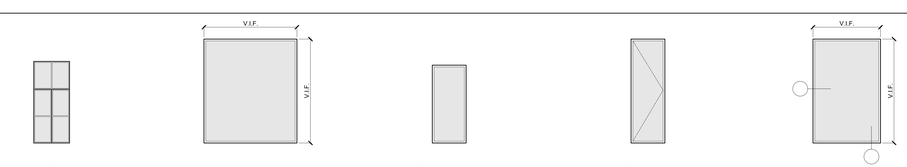


E - LANDMARK | D - CURVED | C - FIXED | B - OPERABLE | A - PARKING

REVISIONS

| BY | DATE | DESCRIPTION |
|---|---|---|
| - | 01/07/2015 | Milestone 01 |
| - | 02/04/2015 | Milestone 02 |
| - | 03/04/2015 | Milestone 03 |
| - | 04/17/2015 | Milestone 04 |
| - | 05/27/2015 | Milestone 05 |


hla
howard laks architects
1545 twelfth street
santa monica, ca 90401
voice : 310-393-4405
fax : 310-393-2230


CONSULTANTS

# 710 WILSHIRE BOULEVARD

MIXED-USE HOTEL PROJECT
SANTA MONICA - CALIFORNIA 90401

WINDOW & LOUVER SCHEDULE

DRAWN: SKH
CHECKED: HLA
APPROVED: -
SCALE: NTS
SHEET: A-610
DATE: June 25, 2013
PROJECT NUMBER: HLA 0000000-00000