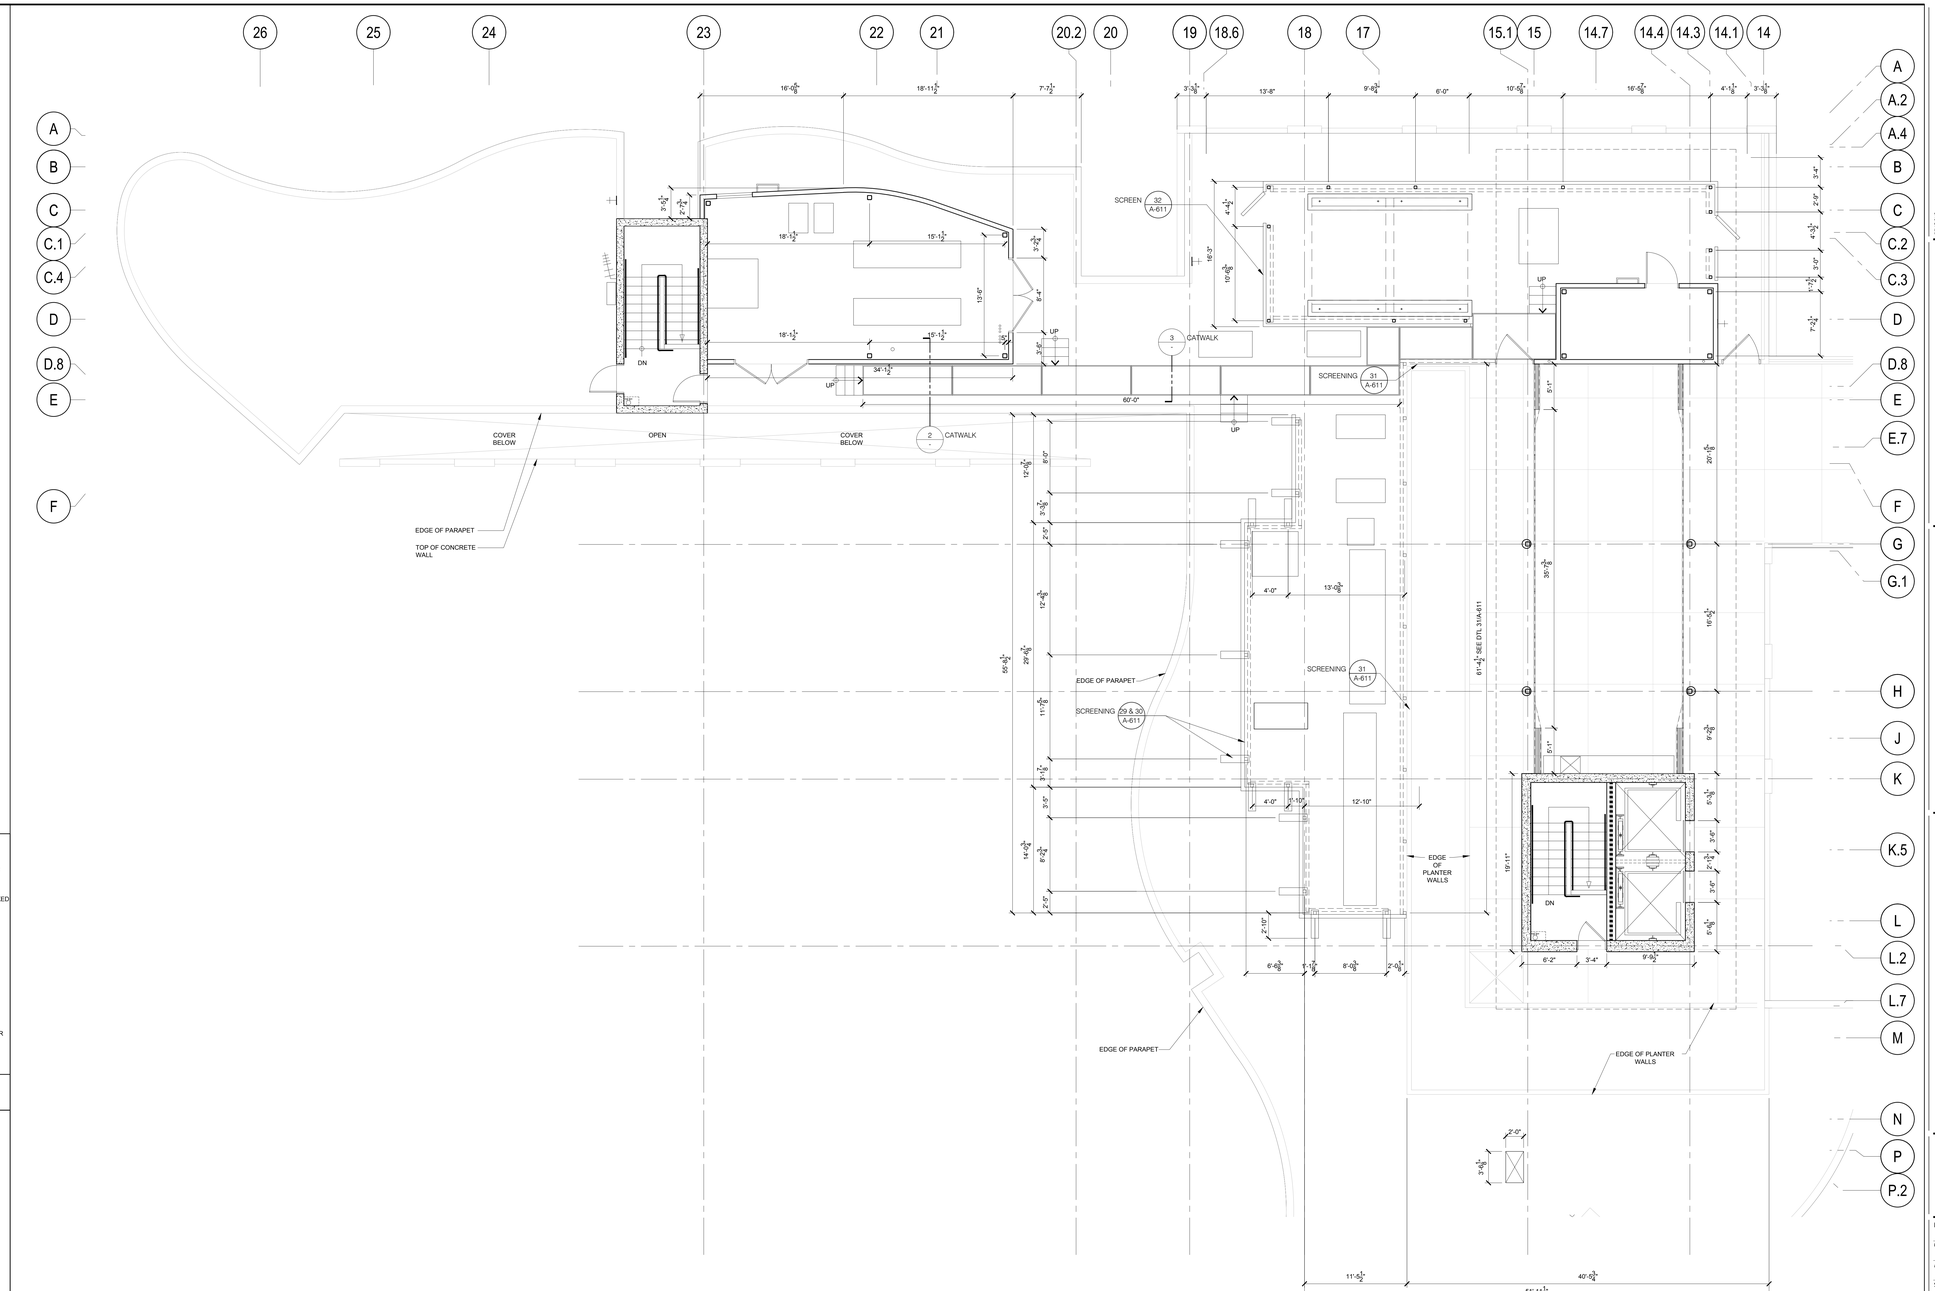

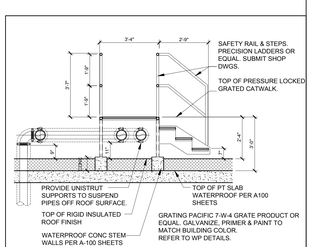

PIPES & CATWALK — 3/8" = 1'-0" — 3

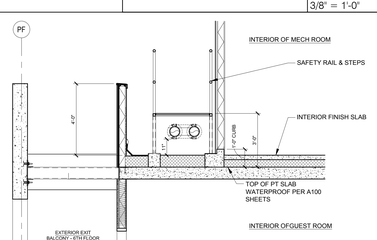

PIPES & CATWALK — 3/8" = 1'-0" — 2

ENLARGED 7TH FLOOR MECHANICAL PLAN — 3/16" = 1'-0" — 1

REVISIONS

BY	DATE	DESCRIPTION
-	06/07/2013	Milestone 02
-	06/24/2013	Milestone 03
-	10/04/2013	Milestone 04
-	12/12/2013	Milestone 05
-	06/27/2014	Milestone 05

hla
howard laks architects
1545 twelfth street
santa monica, ca 90401
voice - 310-393-4455
fax - 310-393-2330

CONSULTANTS

710 WILSHIRE BOULEVARD
MIXED-USE HOTEL PROJECT
SANTA MONICA - CALIFORNIA 90401

ENLARGED ROOF PLANS

DRAWN: SKH
CHECKED: HLA
APPROVED: -
SCALE: NTS
SHEET: A-612
DATE: June 25, 2013
PROJECT NUMBER: HLA 0000000-00000