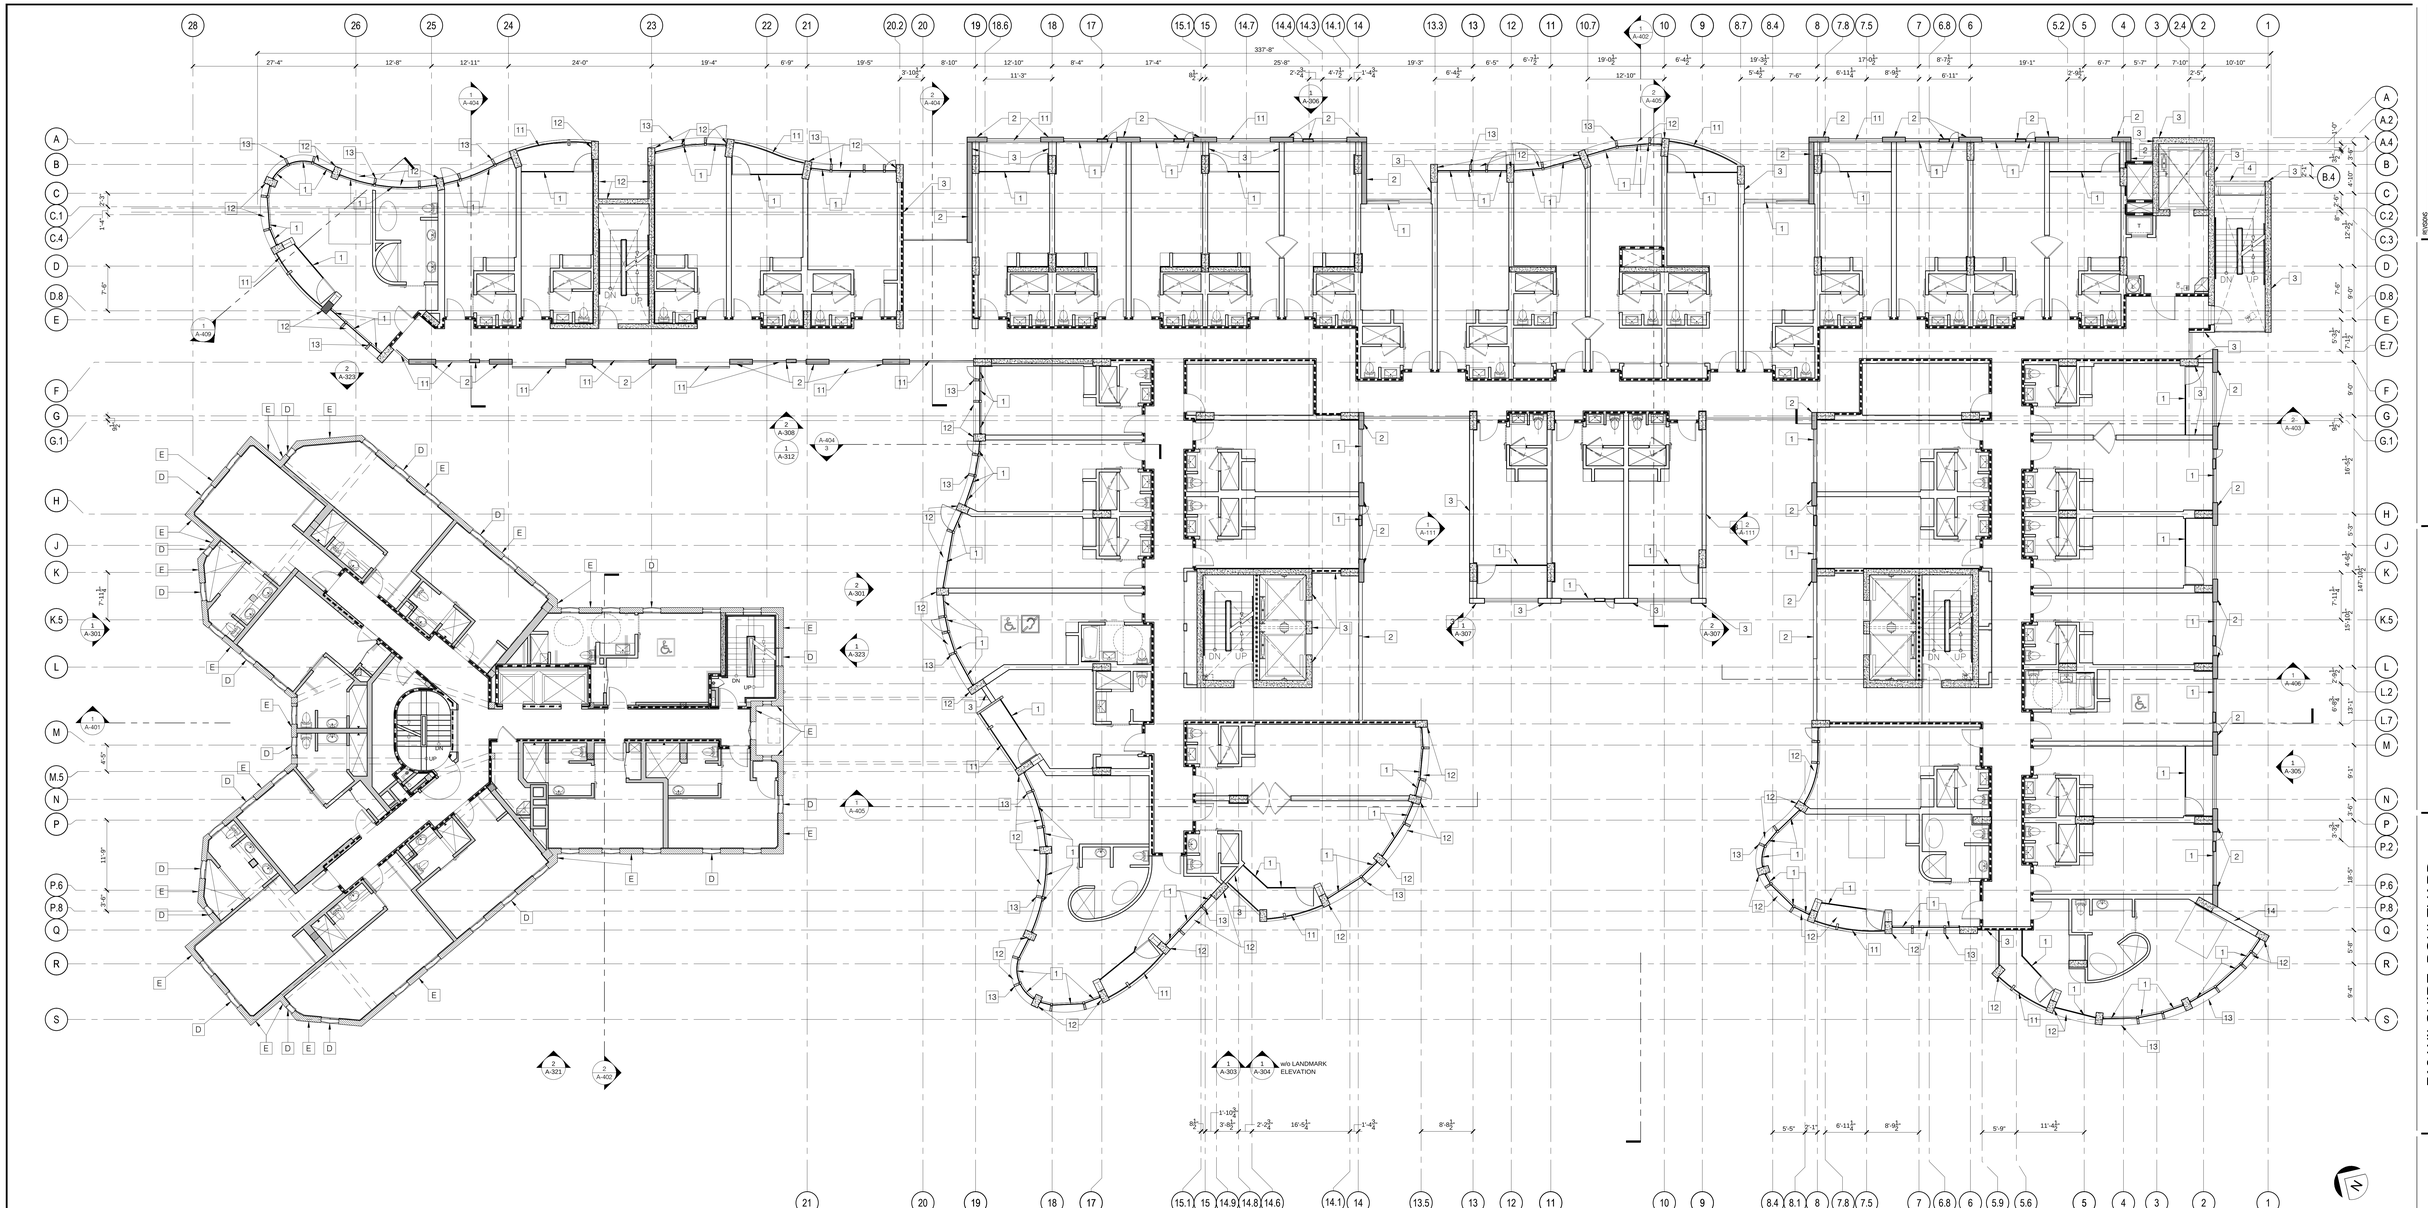

LANDMARK FINISH KEYNOTE LEGEND

A	MATERIAL:	ALUMINUM FRAME
	COLOR:	CLEAR ANODIZED ALUMINUM
B	MATERIAL:	HARD TROWEL SMOOTH FINISH ACRYLIC PLASTER
	COLOR:	BENJAMIN MOORE OC-13
C	MATERIAL:	TERRA COTTA MISSION TILE
	COLOR:	GLADDING MCBEAN BLENDED RED
D	MATERIAL:	EXISTING STREEL TO BE REFURBISHED
	COLOR:	BENJAMIN MOORE 2118-10
E	MATERIAL:	EXISTING CONCRETE TO BE REFURBISHED
	COLOR:	BENJAMIN MOORE 963
F	MATERIAL:	WASTE MOLD CONCRETE
	COLOR:	BENJAMIN MOORE 976
G	MATERIAL:	CONCRETE
	COLOR:	BENJAMIN MOORE OC-45
H	MATERIAL:	CONCRETE
	COLOR:	CLEAR PENETRATING SILOXANE SEALANT
J	MATERIAL:	WOOD
	COLOR:	BENJAMIN MOORE 2118-10

NEW BUILDING FINISH KEYNOTE LEGEND

1	MATERIAL:	ALUMINUM FRAME
	COLOR:	CLEAR ANODIZED ALUMINUM
2	MATERIAL:	GFRC
	COLOR:	12118G.2P 1.15.14
3	MATERIAL:	HARD TROWEL SMOOTH FINISH ACRYLIC PLASTER
	COLOR:	BENJAMIN MOORE OC-13
4	MATERIAL:	ALUMINUM / LOUVERS
	COLOR:	METALLIC SILVER COLORWELD 300XL
5	MATERIAL:	ALUMINUM FRAME
	COLOR:	CLEAR ANODIZED
6	MATERIAL:	METAL DOOR
	COLOR:	BENJAMIN MOORE OC-13
7	MATERIAL:	CENTRIA COLUMN WRAP
	COLOR:	BLACK CHROME
8	MATERIAL:	STEEL BIKE RACK
	COLOR:	BRUSHED STAINLESS STEEL
9	MATERIAL:	STEEL PANEL TRELLIS
	COLOR:	BENJAMIN MOORE 2118-10
10	MATERIAL:	MISC.STEEL
	COLOR:	BRUSHED STAINLESS STEEL
11	MATERIAL:	TEMPERED GLASS
	COLOR:	CLEAR
12	MATERIAL:	EXPOSED CAST-IN-PLACE CONCRETE
	COLOR:	NATURAL
13	MATERIAL:	EXPOSED PRE-CAST CONCRETE FINS
	COLOR:	NATURAL
14	MATERIAL:	SMOOTH STEEL TROWEL STUCCO
	COLOR:	GRAY TO MATCH WITH GRFC COLOR

GENERAL GRAPHIC LEGEND:

- 4 HOUR RATED CONC WALL
- 4 HOUR RATED CMU WALL
- 4 HOUR RATED (E) CONC. WALL
- 2 HOUR RATED WALLS
- 1 HOUR RATED WALLS
- GFRC PANEL WALL SYSTEM

REFER TO SHEET A-601 FOR ALL WALL TYPES

REVISIONS		
BY:	DATE:	DESCRIPTION:
-	05/07/2013	Milestone 02
-	06/04/2013	Milestone 03
-	06/18/2013	Milestone 04
-	06/27/2013	Milestone 05

hla
howard laks architects
1545 twelfth street
santa monica, ca 90401
voice - 310-393-4455
fax - 310-393-2230

CONSULTANTS

710 WILSHIRE BOULEVARD

MIXED-USE HOTEL PROJECT
SANTA MONICA - CALIFORNIA 90401

THIRD FLOOR EXTERIOR FINISH PLAN

DRAWN: AJH/SC
CHECKED: HLA
APPROVED: –
SCALE: 1/8" = 1'-0"
SHEET: A-803
DATE: June 25, 2013
PROJECT NUMBER: HLA 0000000-00000